Do not scale from this drawing. Use figured dimensions only

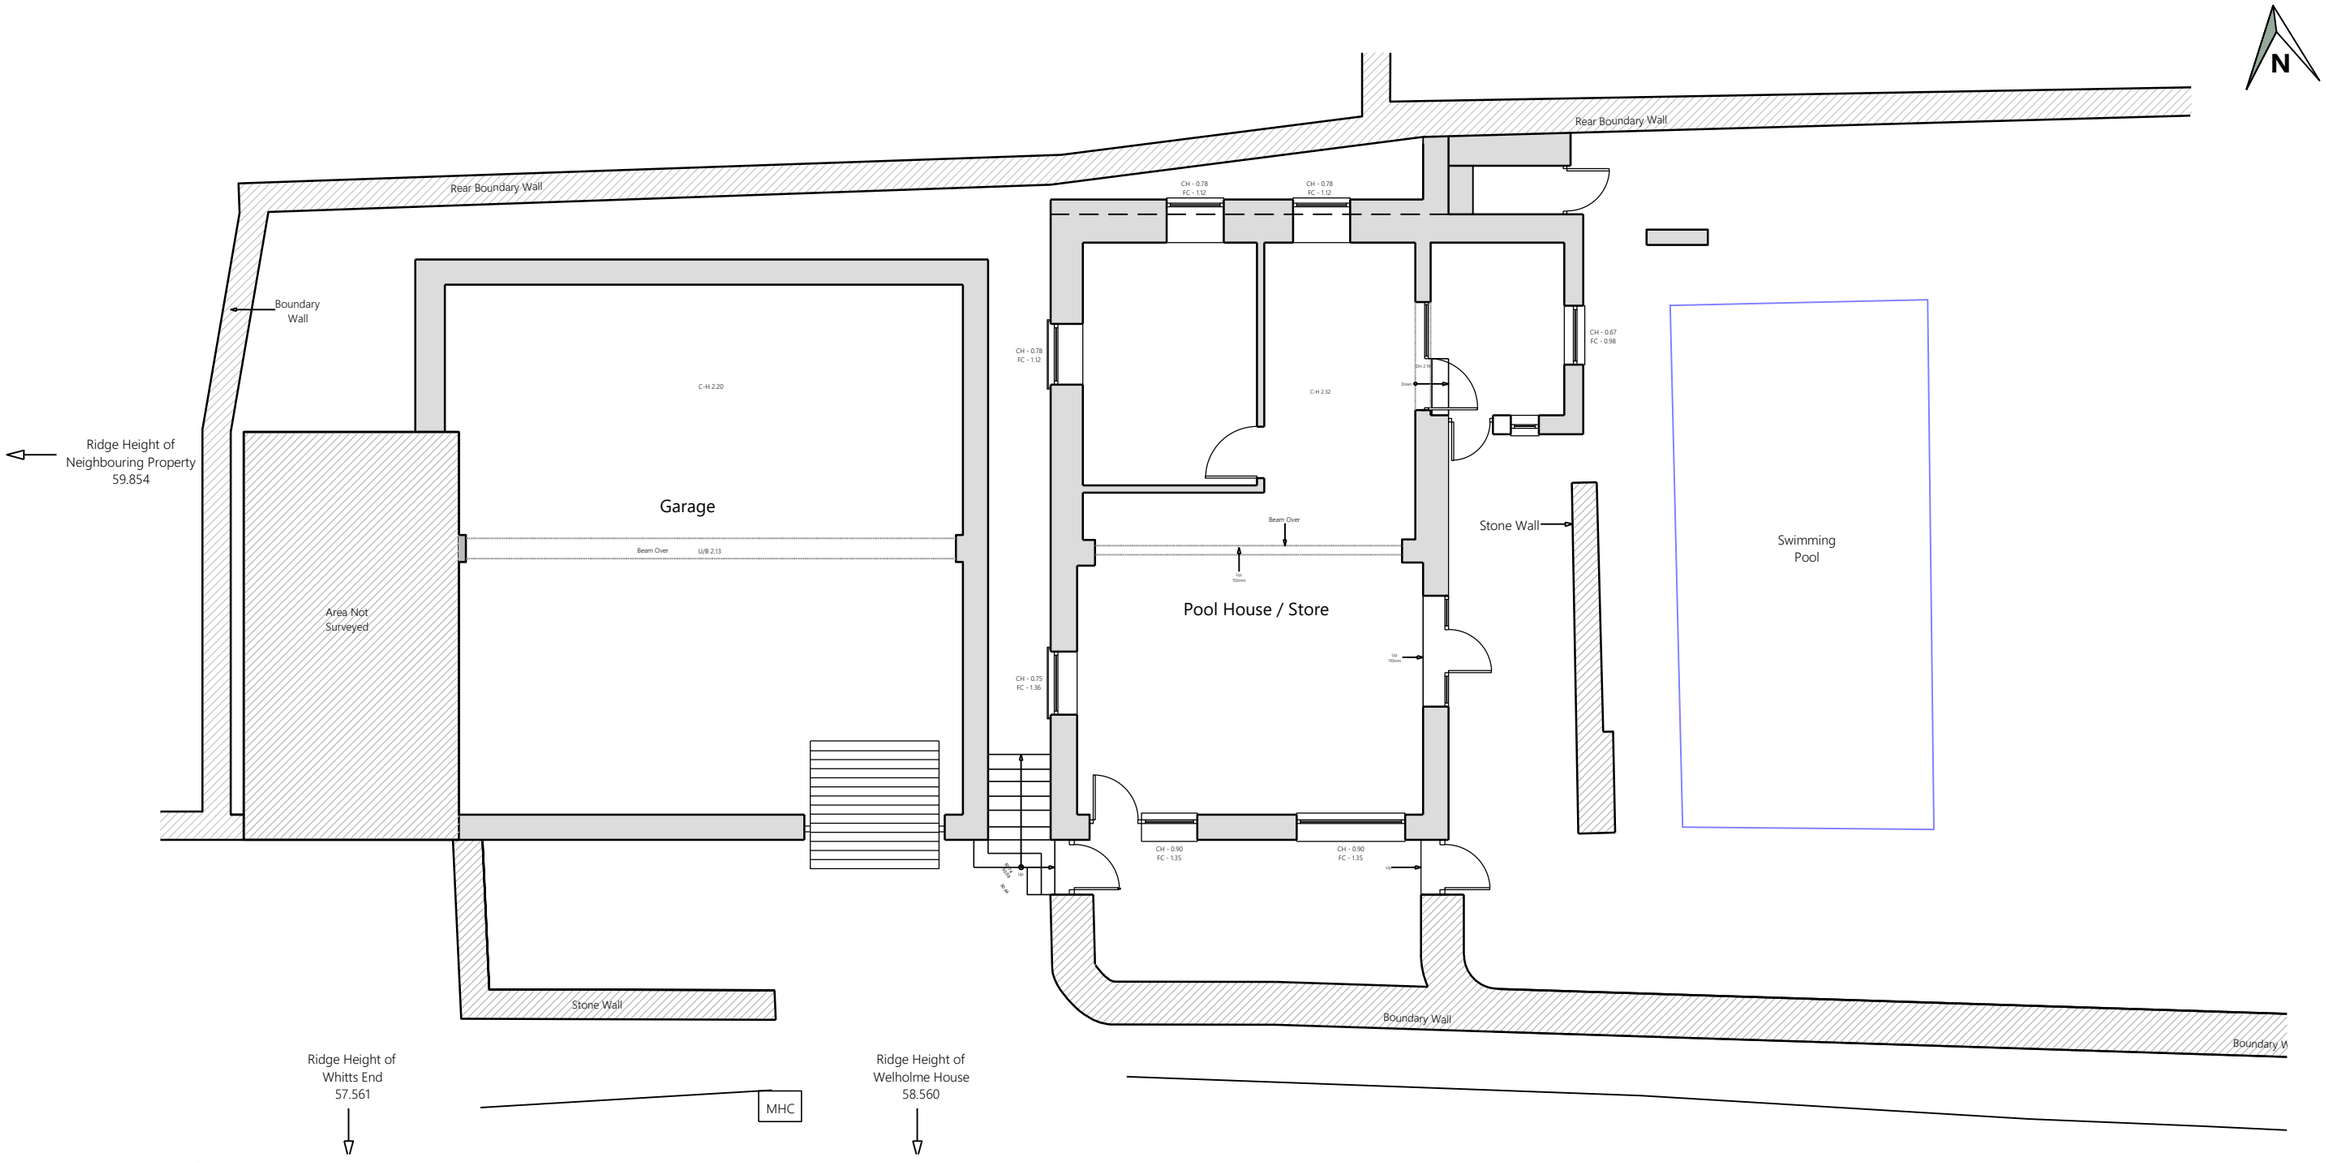

Existing Ground Floor Plan
Scale. 1:100

1: 200
0m 4m 8m 12m

1: 100
0m 2m 4m 6m

Revision	Details	Date
/	First Issue	29.04.21

TE Architecture
Architecture & Design
The Studio @
Appletree Cottage
Sibford Gower
Oxfordshire
OX15 5RS
Email: info@tearchitecture.co.uk Tel: 01295 236200 / 07500 465555

Project:
Lane Head, Sibford Gower

Drawing Title:
Existing Plans

Drawing Scale: 1:100
Paper Size: A3

Job No: **20_037_**
Drawing No: **003**
Revision: **/**

Copyright TE Architecture. All rights reserved ©