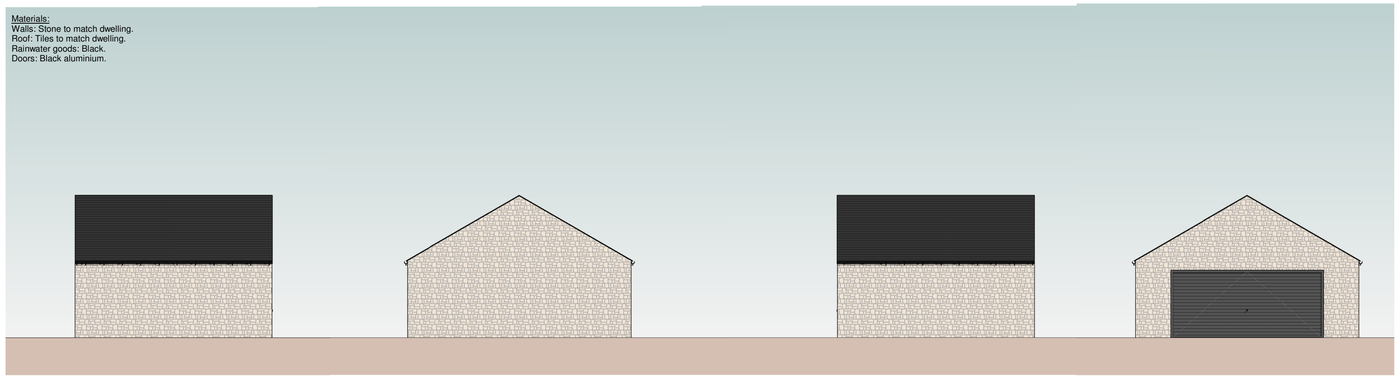

North Elevation Planning
1 : 100

East Elevation Planning
1 : 100

South Elevation Planning
1 : 100

West Elevation Planning
1 : 100

Site Plan Planning
1 : 500

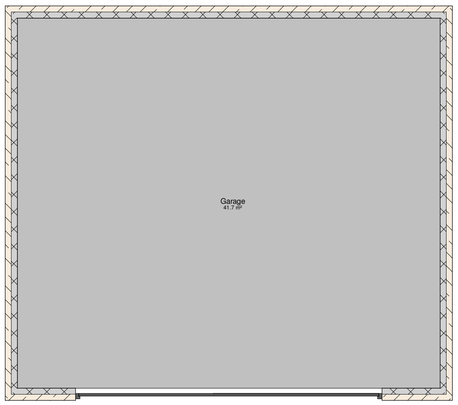

Ground Floor Plan Planning
1 : 50

Roof Plan Planning
1 : 50

DIGI·DESIGN·CO
Architecture Ltd

This drawing is the property of Digi Design Co Architecture Ltd. Copyright is reserved by them and the drawing is issued on the condition that it is not used, copied, reproduced, retained or disclosed either wholly or in part, by or to any unauthorised persons, without previous consent in writing of Digi Design Co Architecture Ltd.

0 5 10 20 30 40 50
GRAPHIC SCALE 1:500

0 1 2 3 4 5 10
GRAPHIC SCALE: 1:100

0 1 2 3 4 5
GRAPHIC SCALE: 1:50

The Loft
Greenway House
Sugarswell Business Park
Banbury
Oxfordshire OX15 6HW

T: +44 (0)1295 267617 W: http://www.digidesignco.com

Client:
Mr & Mrs Breslin

Project:
The Rectory Garage,
Main Street,
Sibford Gower,
Banbury, OX15 5RW.

Drawing:
Plans and Elevations

Job Number:	Scale:	Date:	Sheet:
DDC-2022-750	As indicated	Jan 2022	A1

Drawing Number:	Drawn By:	Checked:	Units:
001	AM	AM	mm