THIS DRAWING REMAINS THE PROPERTY OF CENTRICA AND MUST NOT BE REPRODUCED, COPIED, OR HANDED OVER TO A THIRD PARTY WITHOUT PRIOR WRITTEN CONSENT. UNCONTROLLED COPY IF PRINTED

CBS A1 Printed By: ROLF OLDACH on 21.12.2021 at 10:34 AM

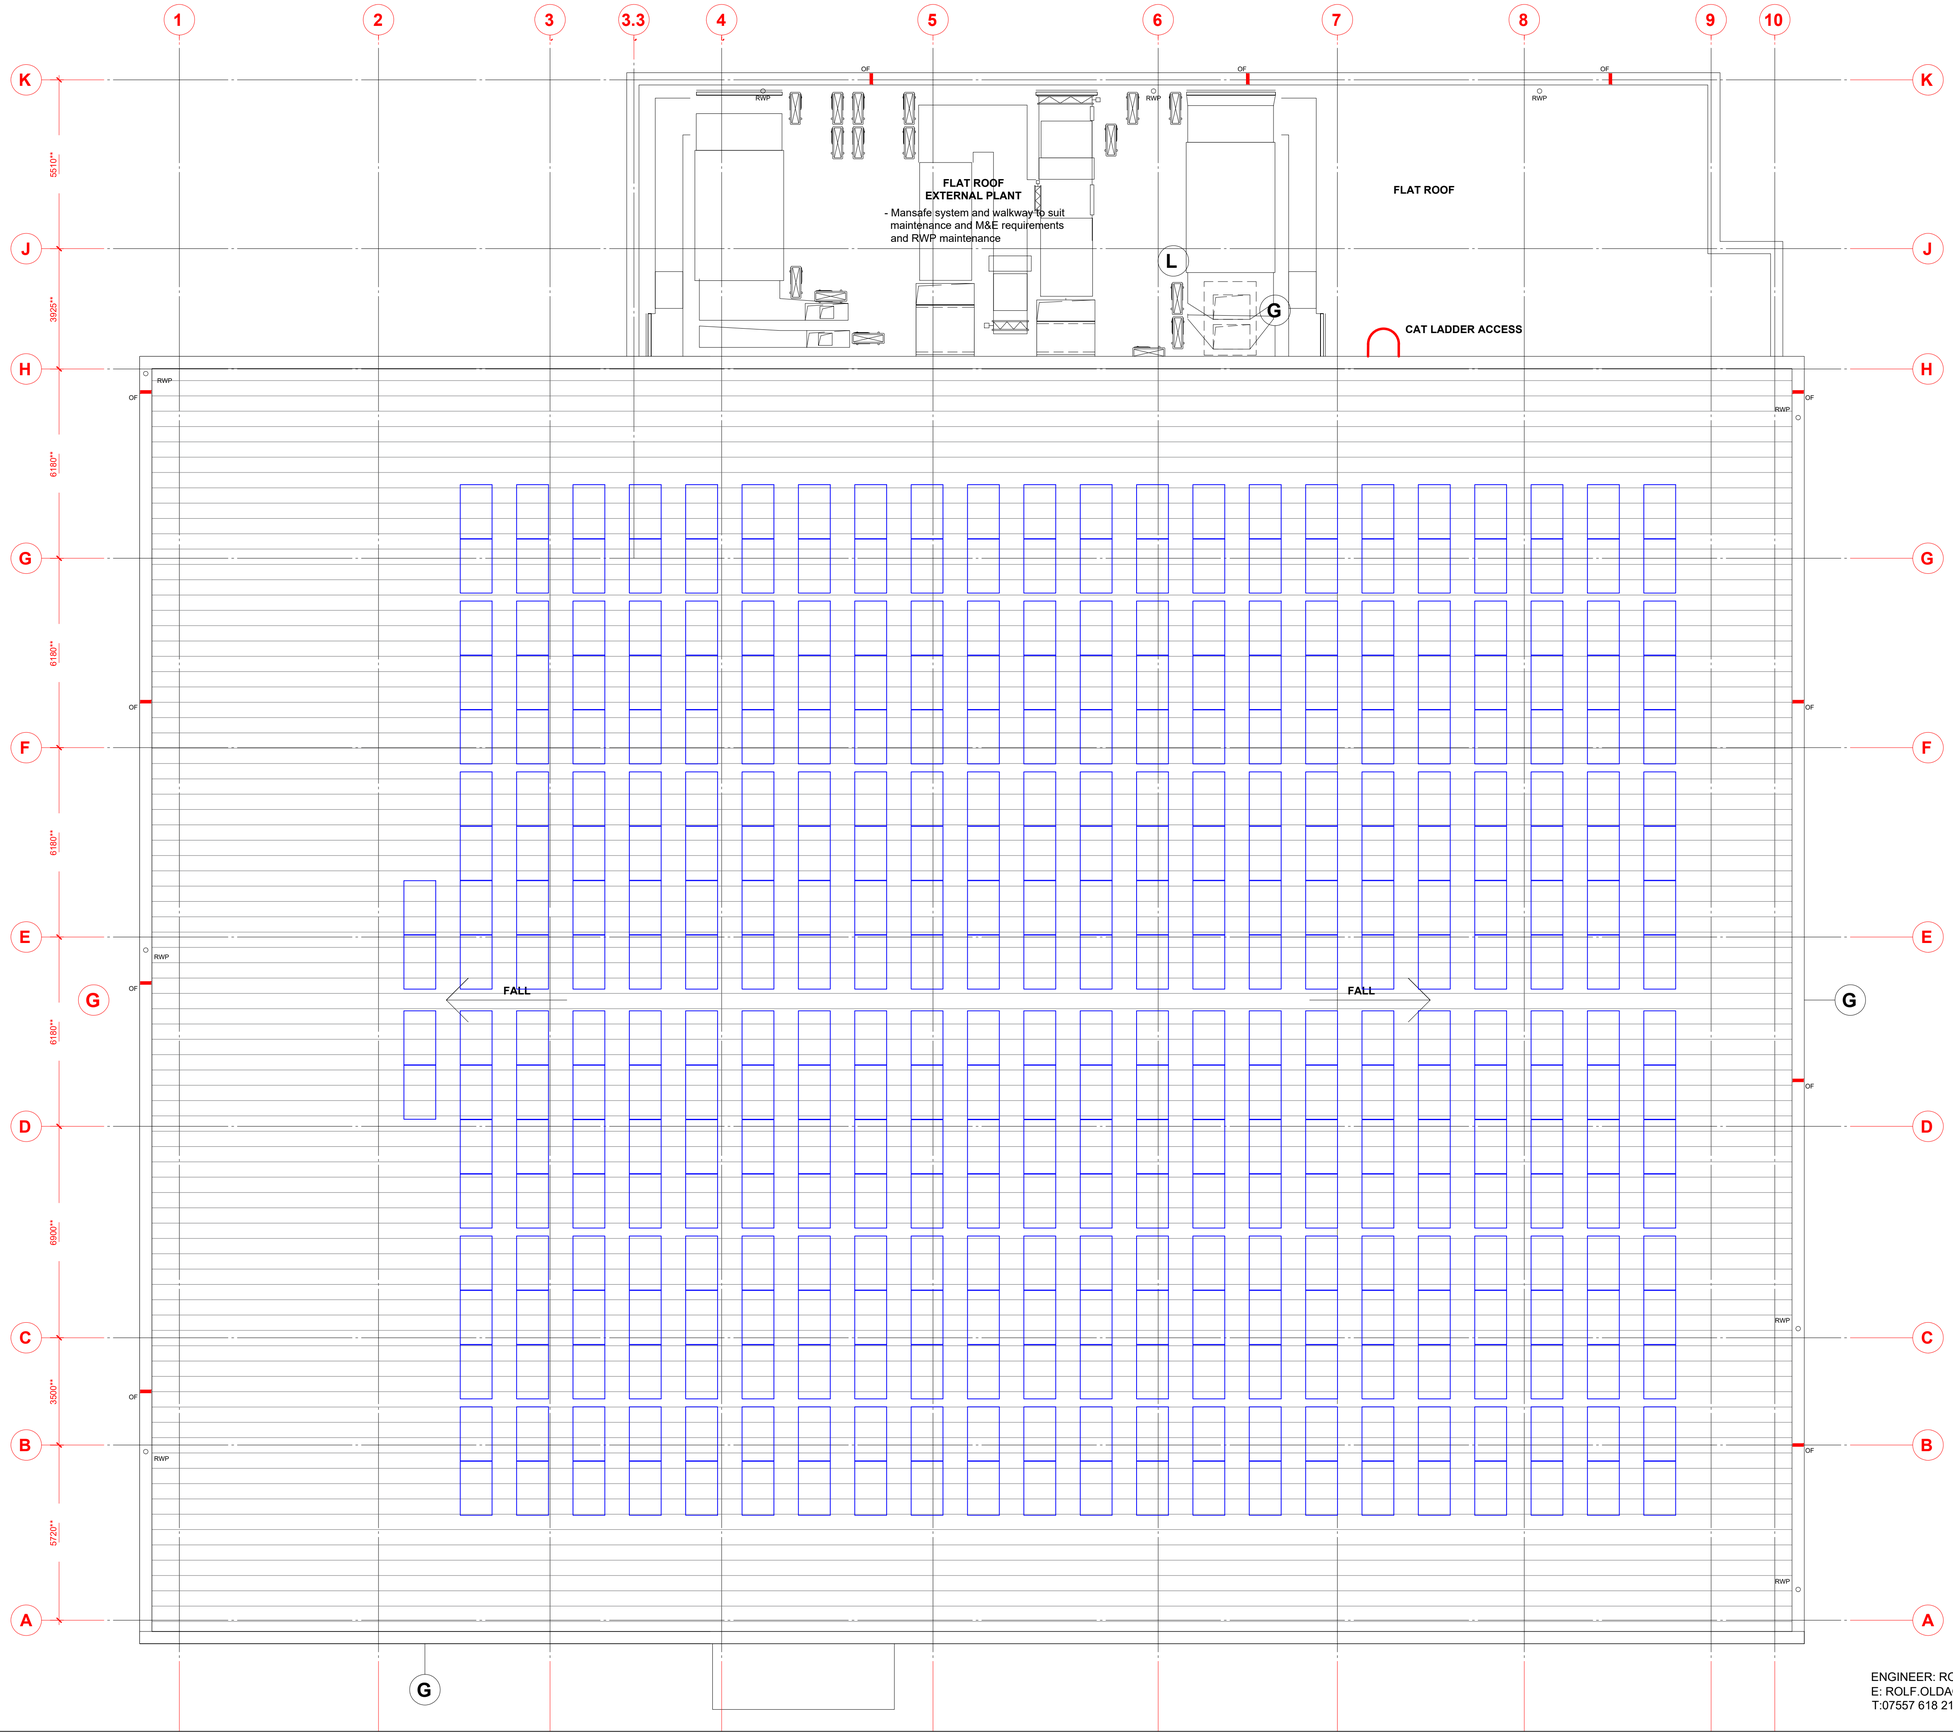

MODULE TYPE

Trina TSM-DE-08M(II) - 375Wp

400 No. x 375 Watt, Giving a Total Power of 150 kWp

MODULE DIMENSIONS

1763mm x 1040mm x 35 mm

INVERTERS

1 x SUNGROW SG110CX

KEY:

PV MODULE

CAT LADDER

WORK IN PROGRESS

REV	DATE	DESCRIPTION	DRN	CAD QA	CHK	APP
P.01	17.11.21	WORK IN PROGRESS	CJP			

centrica
Business Solutions

Millstream
Maidenhead Rd, Windsor
SL4 5GD
Tel: +44 (0) 175 349 4000
CentricaBusinessSolutions.com

ENGINEER: ROLF OLDACH
E: ROLF.OLDACH@CENTRICA.COM
T:07557 618 218

PROJECT:	DAVID LLOYD				
TITLE:	BICESTER - PV LAYOUT ON ROOF - SOUTH FACING OPTION				
DATE	17.11.21	SCALE	1:100	SHEET	A1	CBS-W
WORK IN PROGRESS	STATUS: S0	STAGE: 2	REV: P.02		
DRG-NUMBER: 32437-CBS-XX-RF-DR-M-4206					