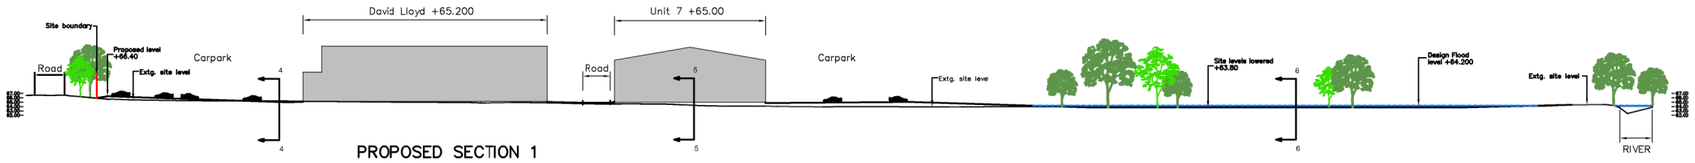

PROPOSED SECTION 1

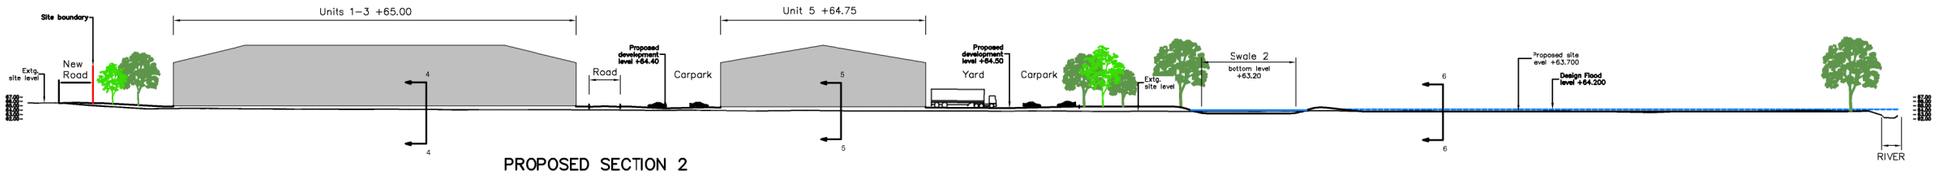

PROPOSED SECTION 2

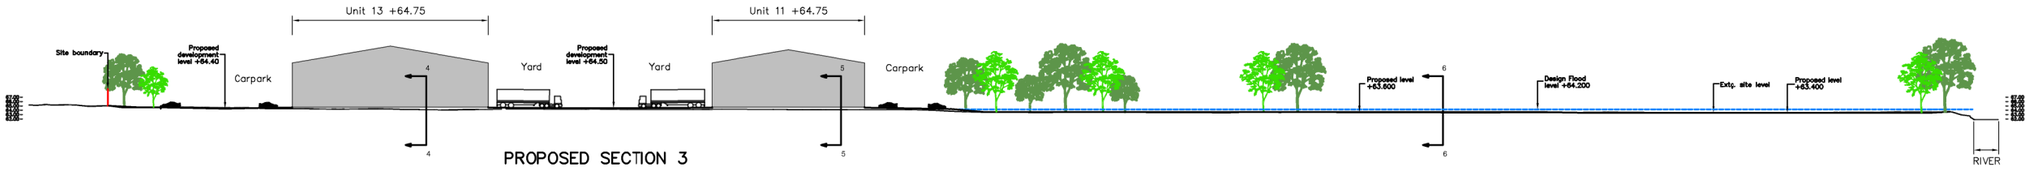

PROPOSED SECTION 3

PROPOSED SECTION 4

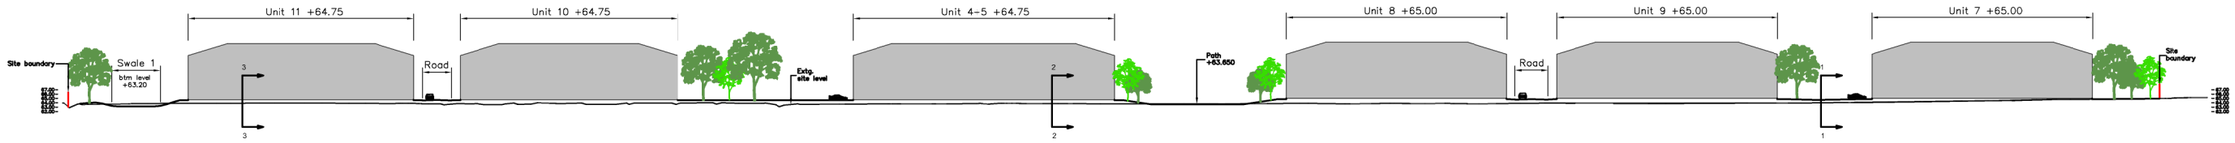

PROPOSED SECTION 5

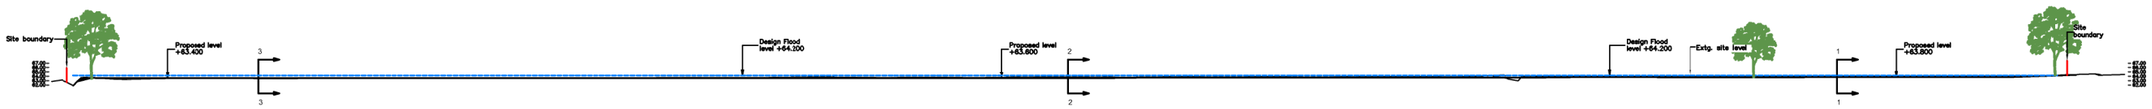

PROPOSED SECTION 6

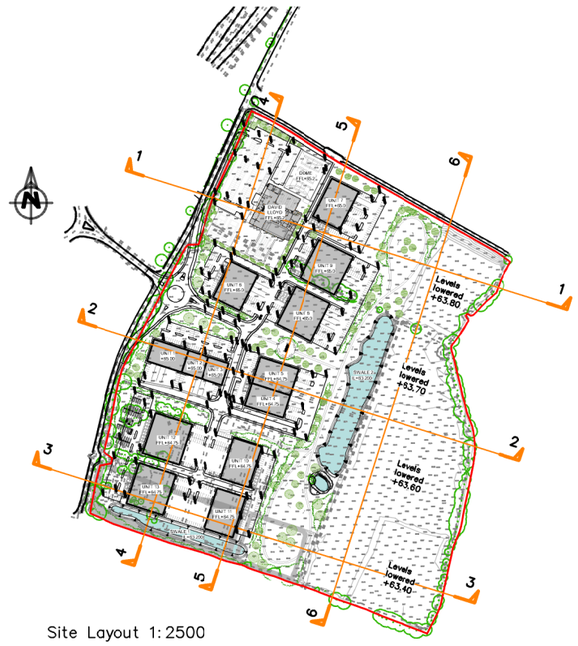

Site Layout 1:2500

PRELIMINARY

Rev	Date	Revision Description
A	03.06.19	Sections updated for new scheme

Revision Schedule

Catalyst Bicester
Wendlebury Road

Client:
Albion Land Plc.

SITE SECTIONS SHOWING PROPOSED DEVELOPMENT

BAILEY JOHNSON HAYES
Consulting Engineers
ST ALBANS: Suite 4, Phoenix House, 63 Campfield Rd, ST ALBANS, Herts AL1 5FL
MANCHESTER: Grange House, John Dalton Street, MANCHESTER, M2 6FW

Scale	1:500
Date	11.10.18
Drawn	DJC

S1358–Ext–10A

Proposed External Works Plan 1:500

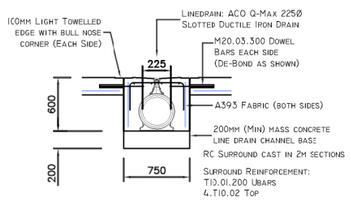

ACO QMAX 225 LINE DRAIN 1:25

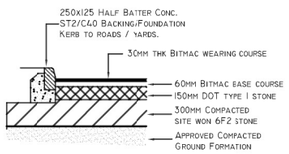

BITMAC ROAD SURFACE 1:25

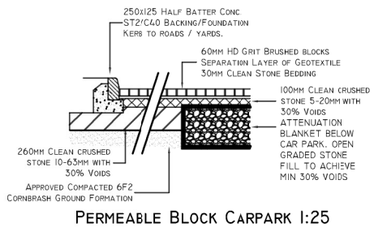

PERMEABLE BLOCK CARPARK 1:25

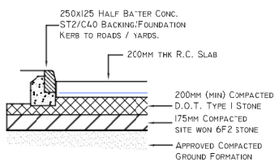

RC YARD KERB DETAIL 1:25

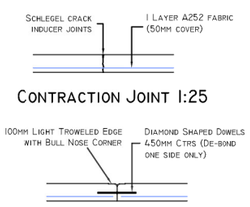

CONTRACTION JOINT 1:25

LONGITUDINAL JOINT 1:25

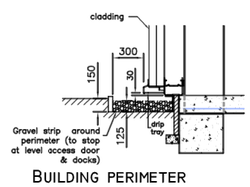

BUILDING PERIMETER GRAVEL STRIP DETAIL 1:25

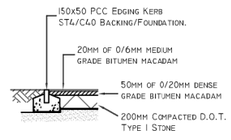

PATH EDGING DETAIL 1:25

PRELIMINARY

Rev	Date	Revision Description
A	10.06.19	Updated to latest Architects Layout

Revision Schedule

Catalyst Bicester
Wendlebury Road, Bicester

Client:
Albion Land Plc.

TECH SCHEME OPTION 8
PROPOSED EXTERNAL FINISHES

BAILEY JOHNSON HAYES
Consulting Engineers
ST.ALBANS: Suite 4, Phoenix House, 63 Campfield Rd, ST ALBANS, Herts AL1 5FL
MANCHESTER: Grange House, John Dalton Street, MANCHESTER, M2 6FW

Scale	1:500 @A0
Date	19.03.19
Drawn	JNG

S1358–Ext–30A

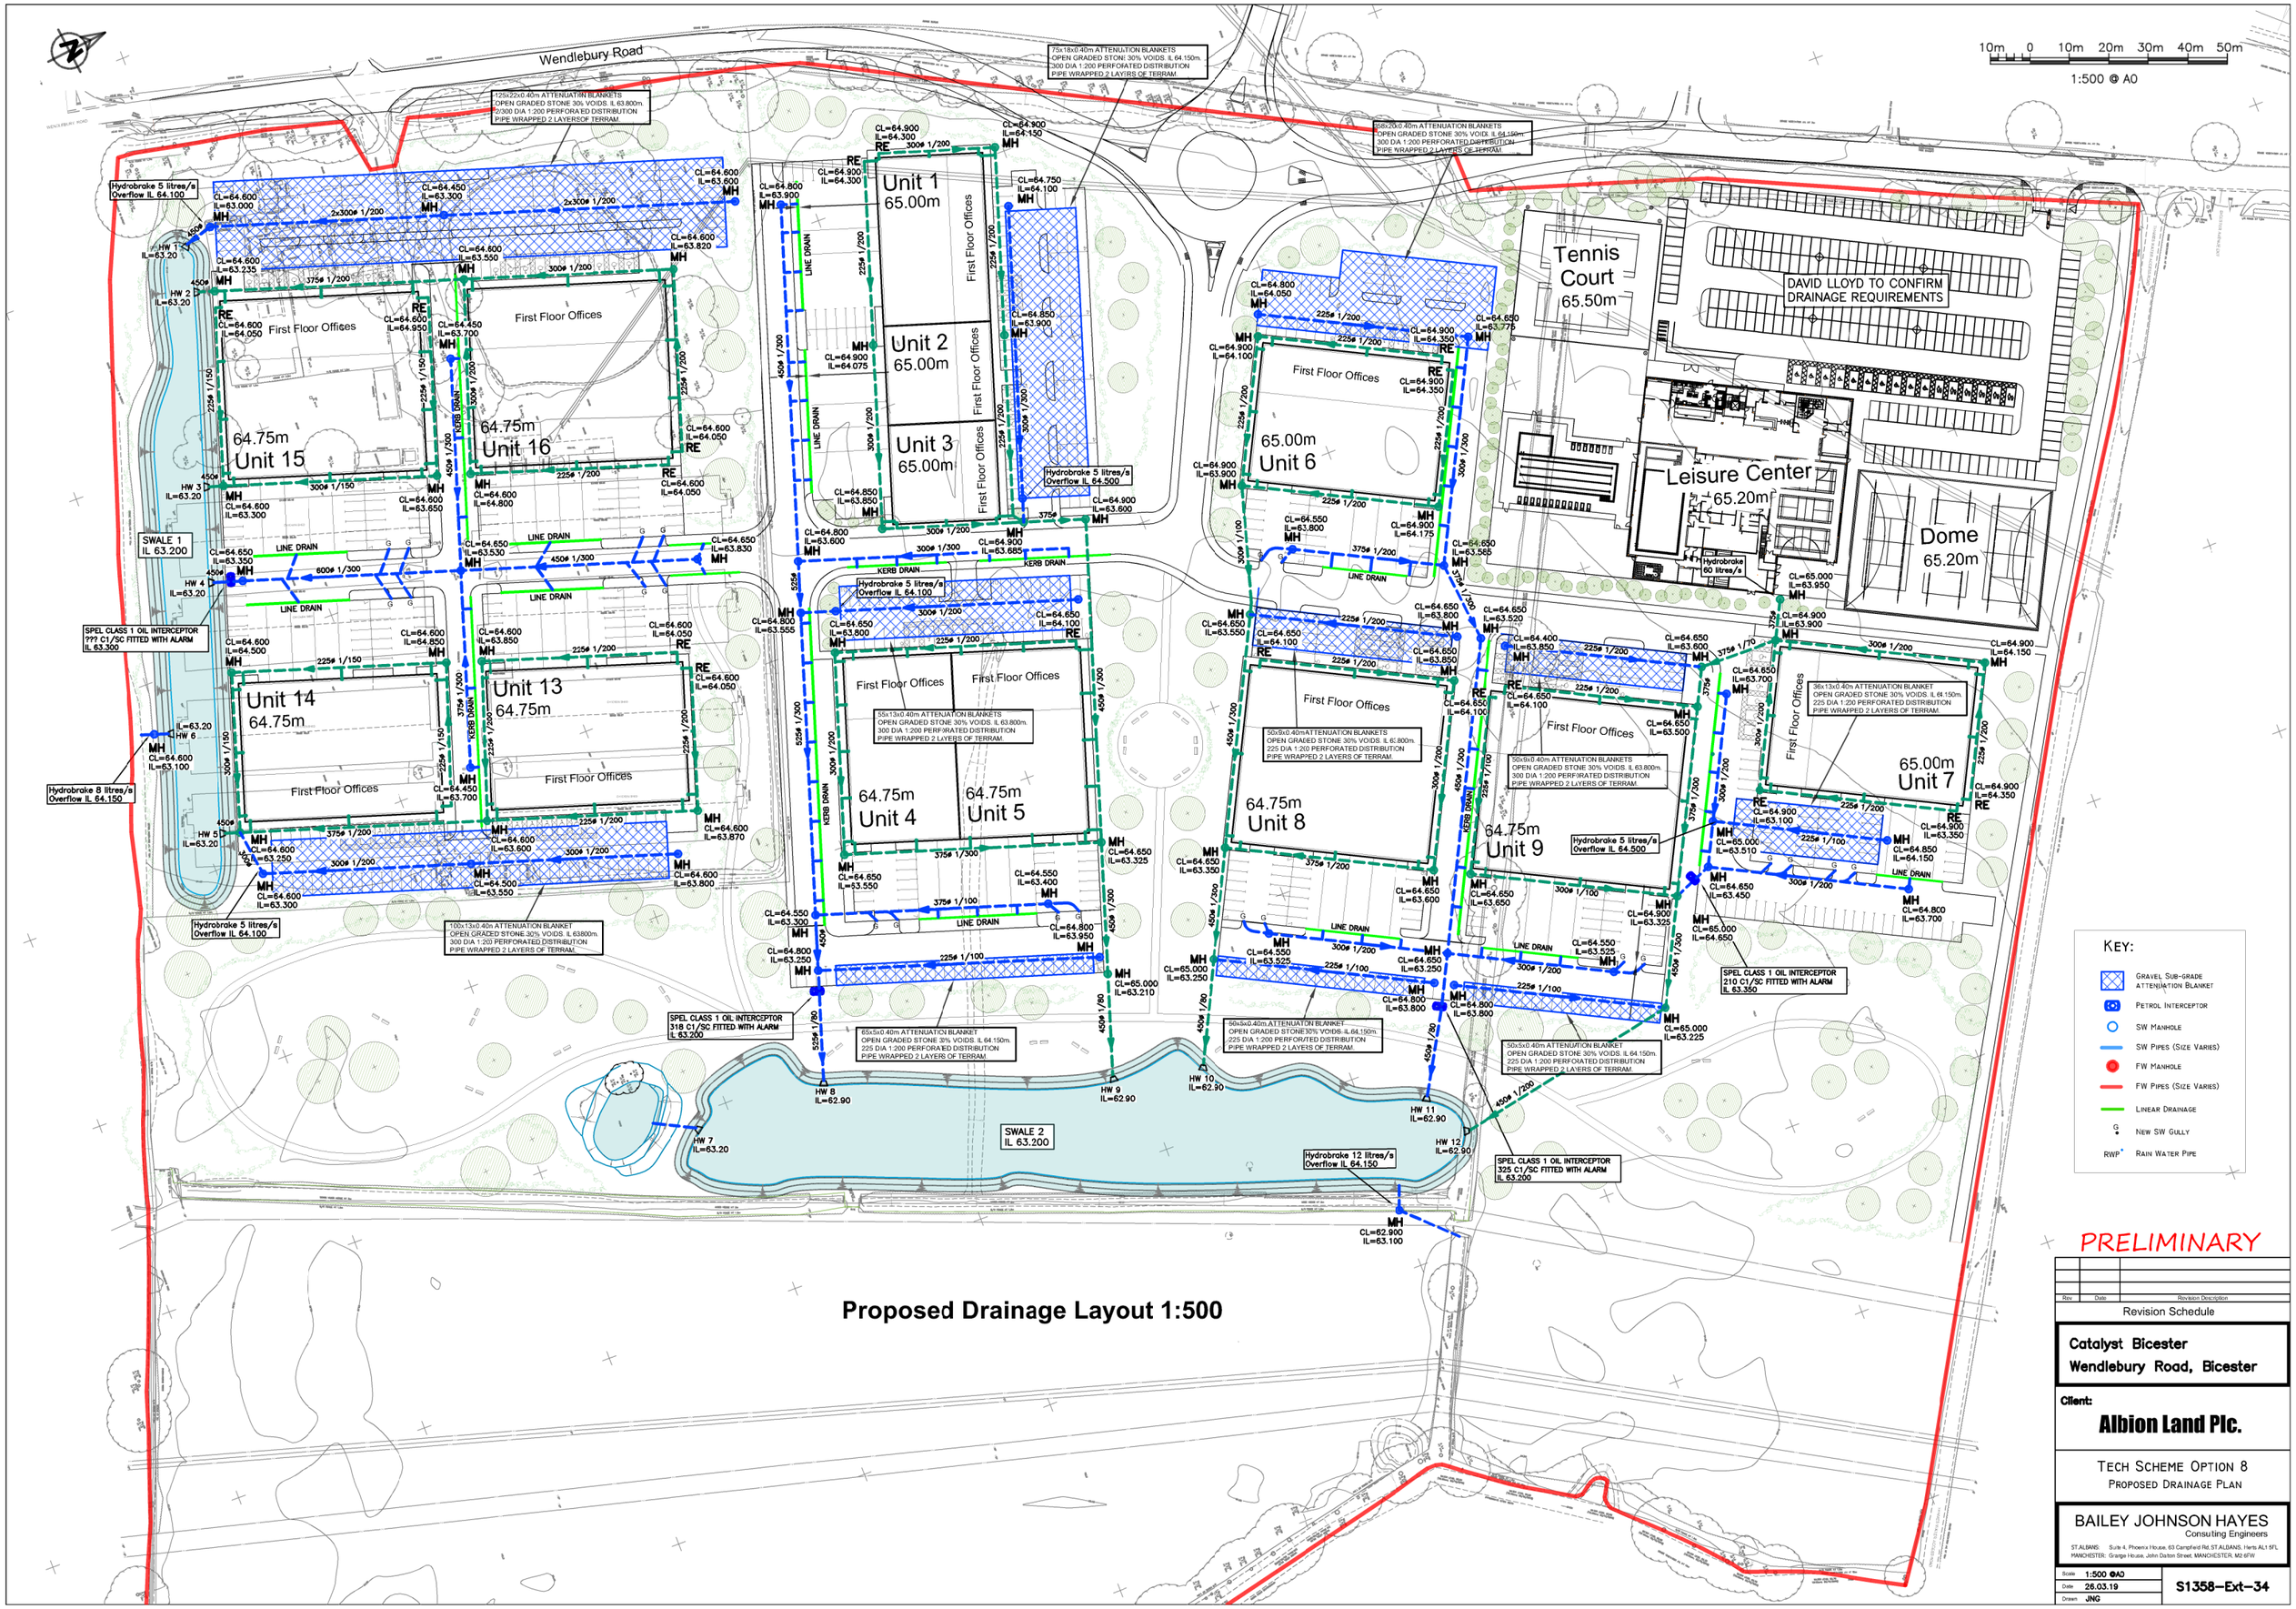

Proposed Drainage Layout 1:500

PRELIMINARY

Rev	Date	Revision Description

Revision Schedule

Catalyst Bicester
Wendlebury Road, Bicester

Client:
Albion Land Plc.

TECH SCHEME OPTION 8
PROPOSED DRAINAGE PLAN

BAILEY JOHNSON HAYES
Consulting Engineers
ST.ALBANS: Suite 4, Phoenix House, 63 Campfield Rd, ST.ALBANS, Herts AL1 5FL
MANCHESTER: Grange House, John Dalton Street, MANCHESTER, M2 6FW

Scale 1:500 @A0	S1358–Ext–34
Date 26.03.19	
Drawn JNG	