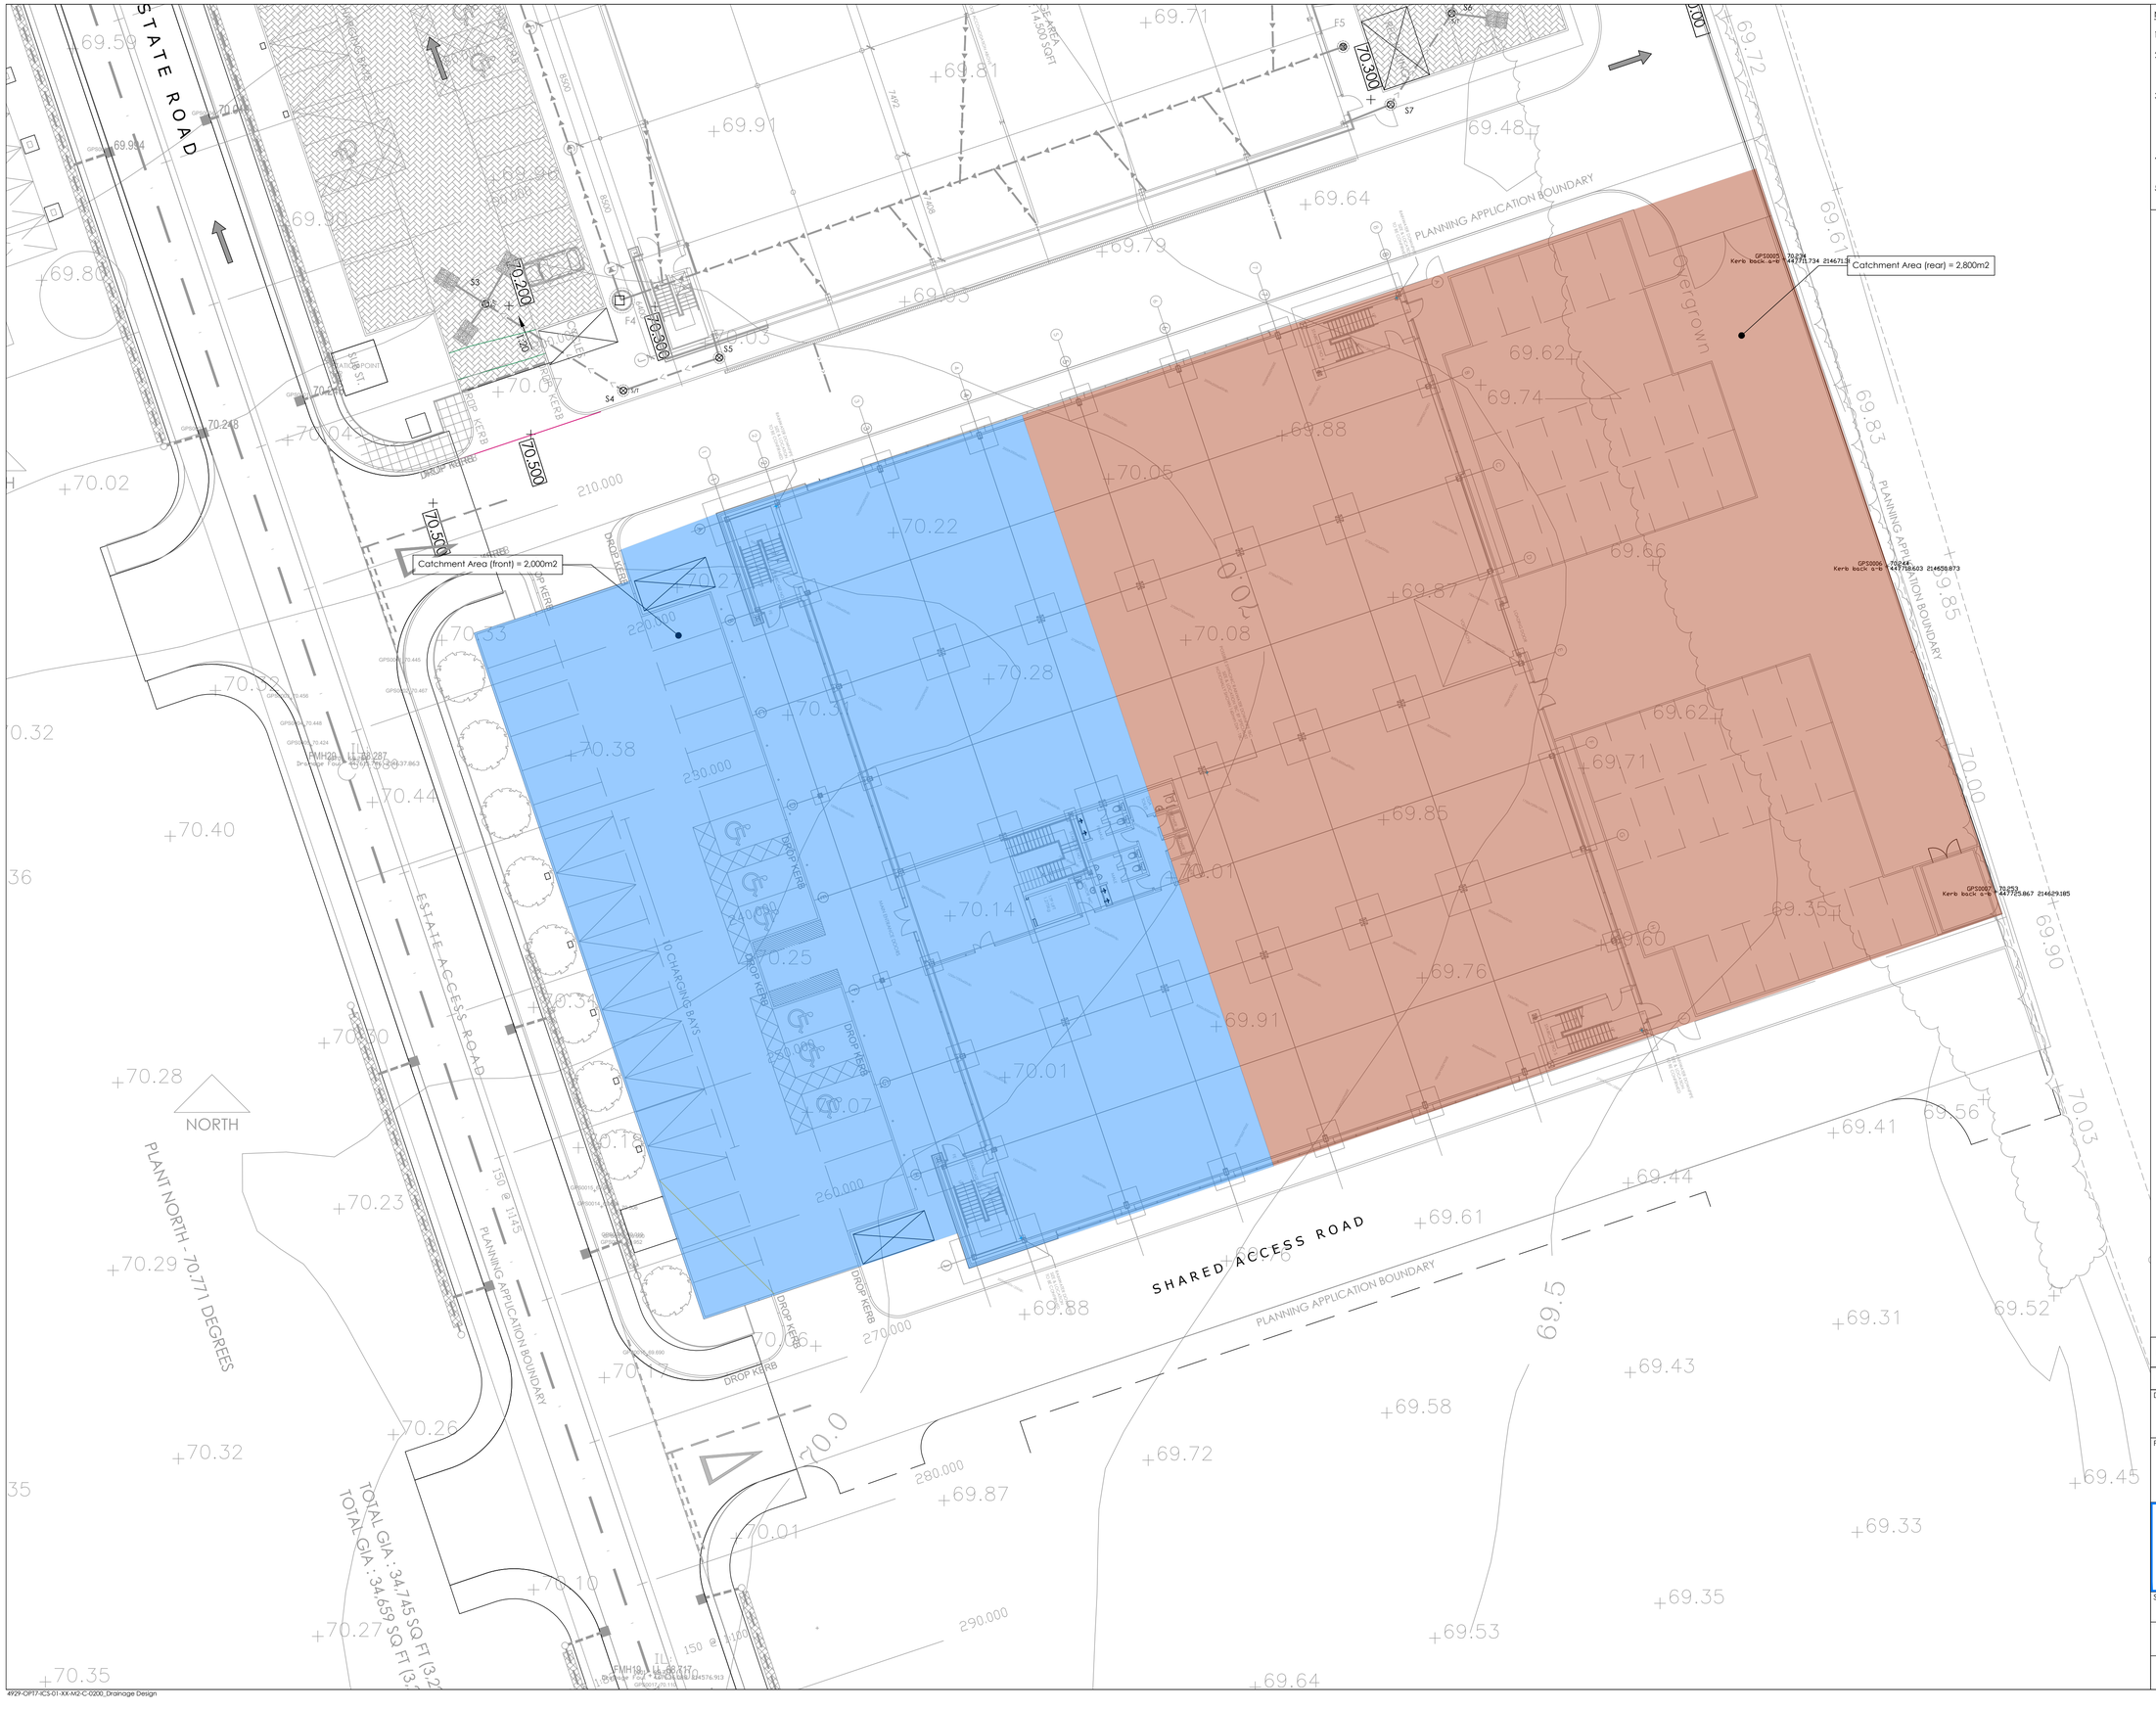

NOTES

1. All dimensions and levels are in metres unless otherwise noted
2. This drawing is to be read in conjunction with the relevant Architect's/Engineer's drawings, specifications and CDM documentation
3. This drawing has been produced electronically and may have been photo reduced or enlarged when copied. Work to figured dimensions only (DO NOT SCALE - EXCEPT FOR PLANNING PURPOSES). All dimensions to be checked on site. Any errors or omissions to be reported to the engineer immediately.
4. This drawing contains coloured lines / information that may not be clear if reproduced in black and white.
5. Digital copies of this plan can only be considered accurate if supplied directly by Infrastruct CS Ltd.

REV	DRAWN	CHECK	REVISION COMMENTS	ISSUE DATE
P01	RSI	MBD	Initial issue	14/10/22

DRAWING TITLE: Catchment Areas

SHEET NO.: 1/1

PROJECT: Building 7, Oxford Technology Park, Kidlington, Oxon

CLIENT: SWJ Consulting Ltd

Infrastruct CS Ltd

The Stables, High Cogges Farm, High Cogges, Witney, OX29 6UD | Tel: 01993 708709 | info@infrastructcs.co.uk

SCALE @ A1		ENGINEER
1:200	0m 5m 10.0m	RSI
PROJECT NUMBER	STATUS / ISSUE PURPOSE	DRAFT
4929	S2 INFORMATION	NJ
		APPROVED MBD

PROJECT	ORIGIN	PHASE	LEVEL	TYPE	ROLE	NO.	REVISION
OTP7	ICS	01	XX	DR	C	0201	P01