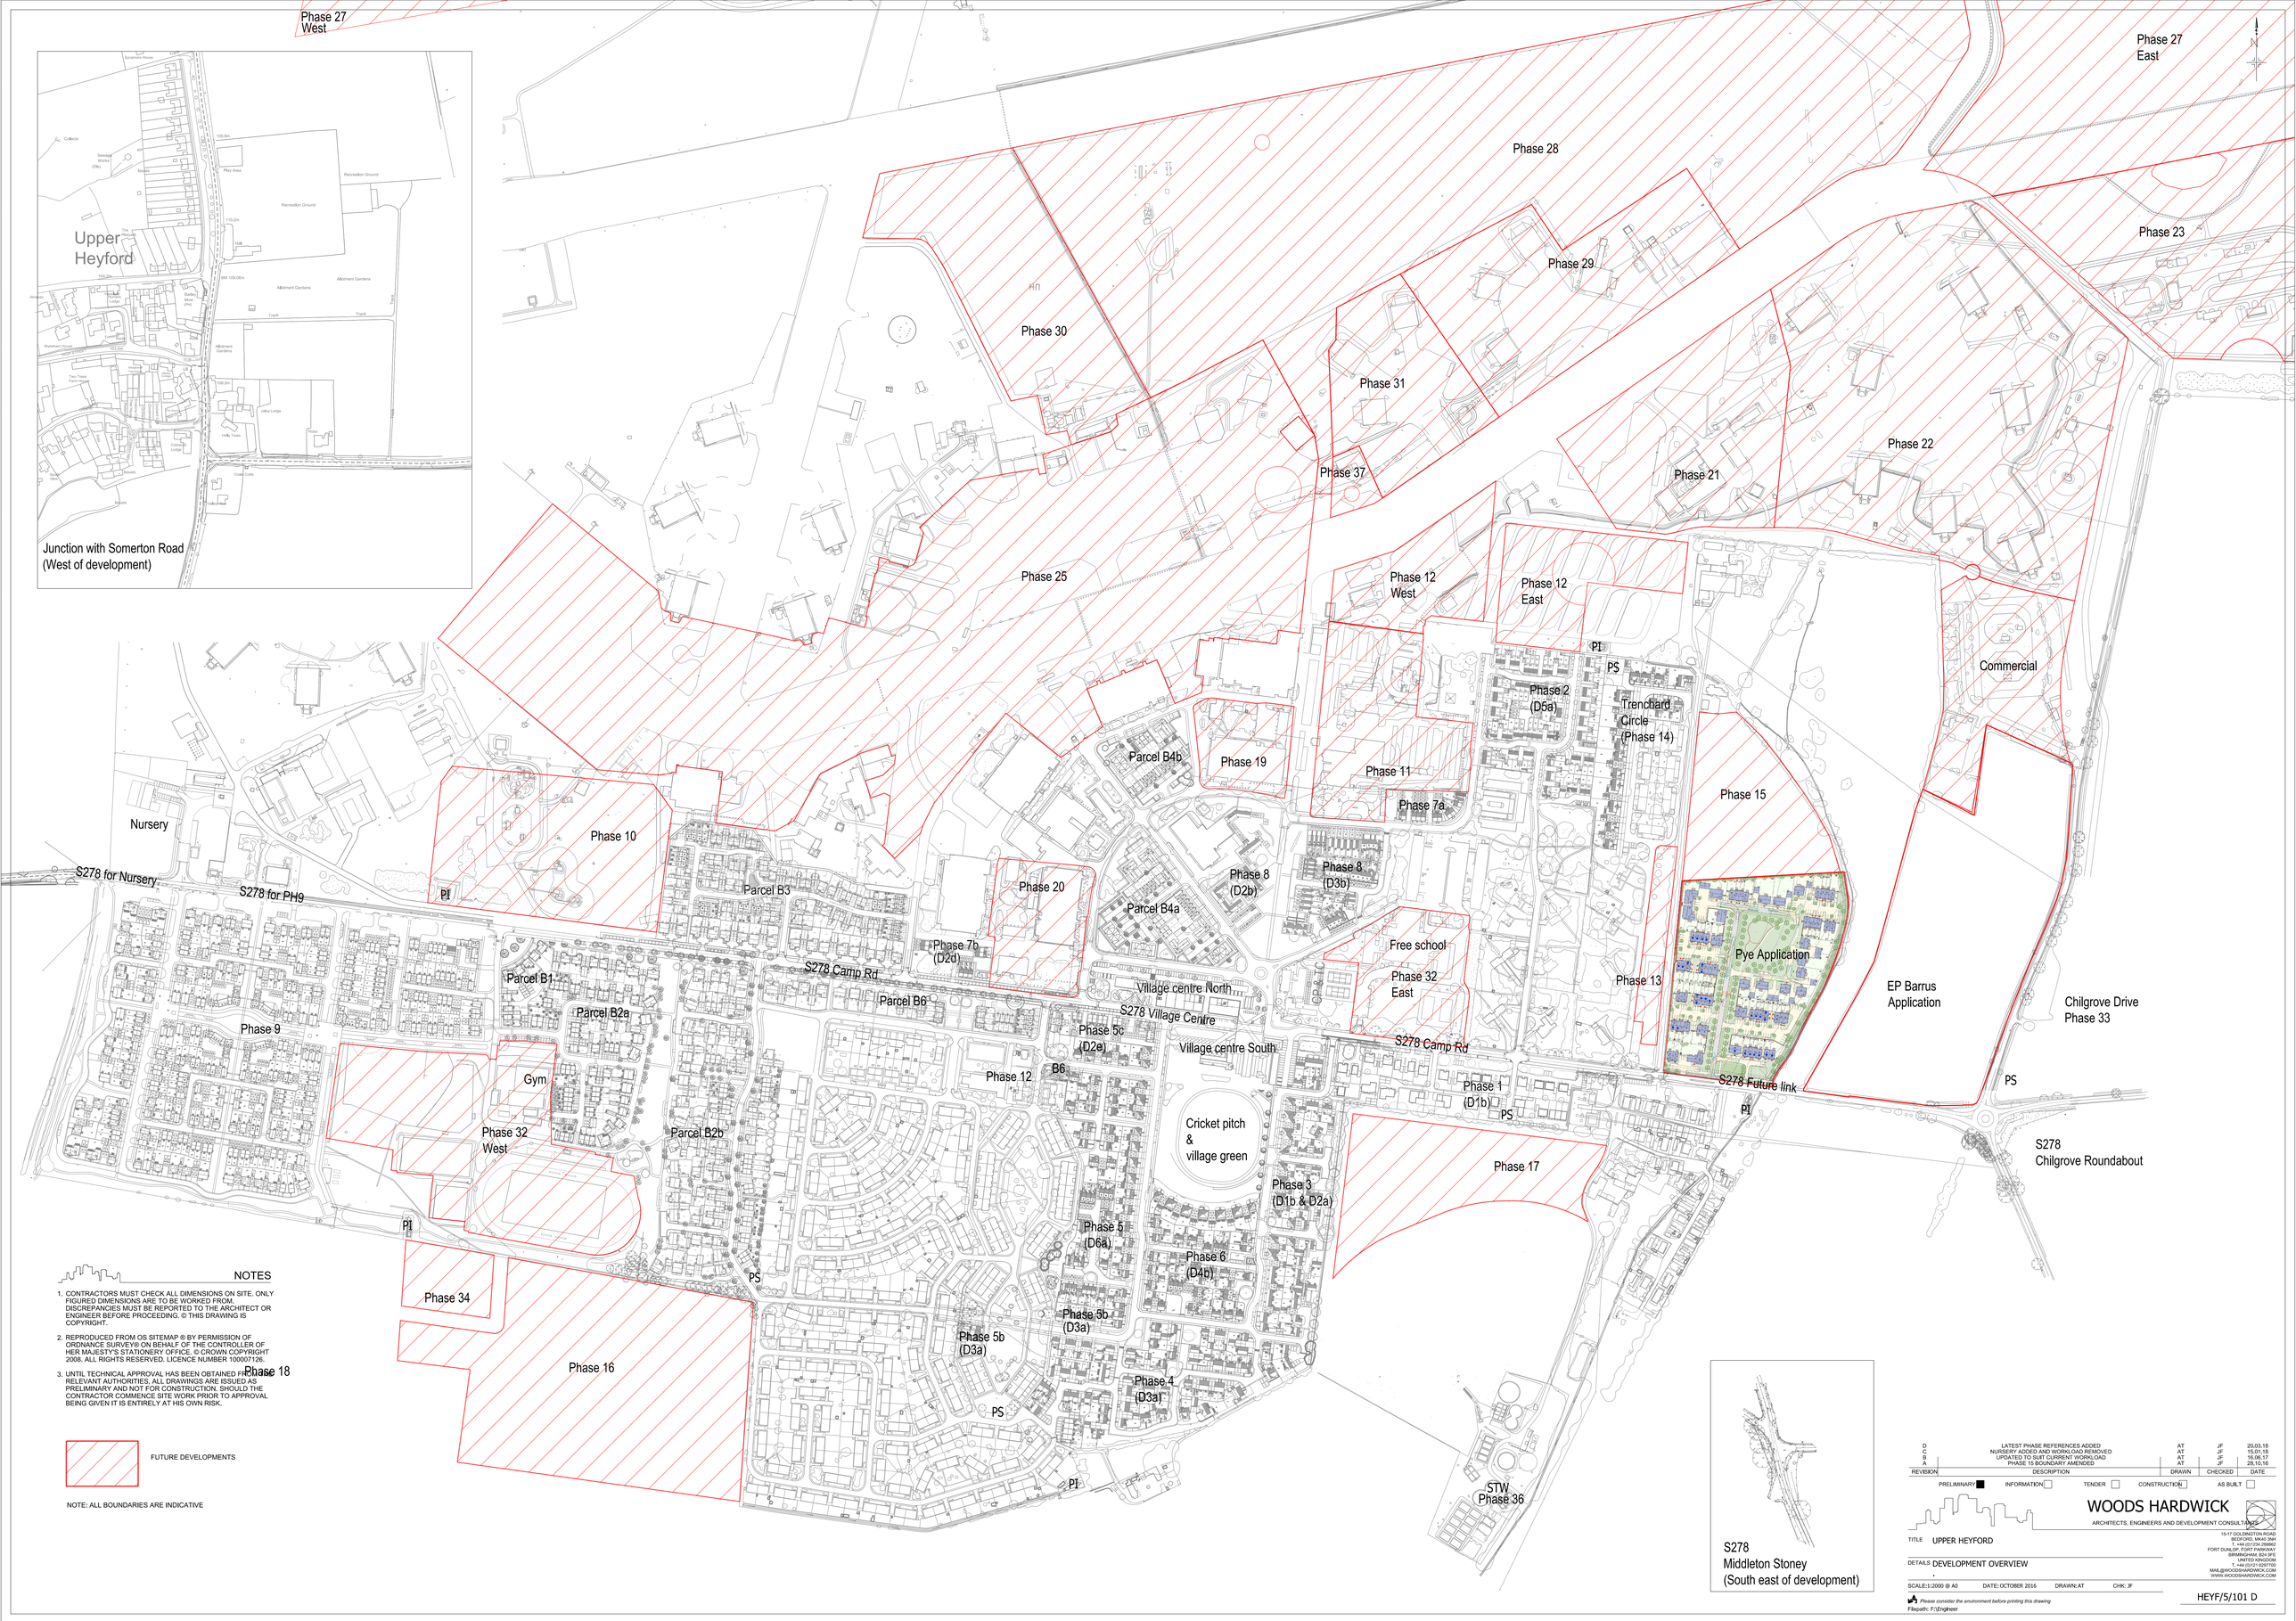

NOTES

1. CONTRACTORS MUST CHECK ALL DIMENSIONS ON SITE. ONLY FIGURED DIMENSIONS ARE TO BE WORKED FROM. DISCREPANCIES MUST BE REPORTED TO THE ARCHITECT OR ENGINEER BEFORE PROCEEDING. © THIS DRAWING IS COPYRIGHT.
2. REPRODUCED FROM OS SITEMAP ® BY PERMISSION OF ORDNANCE SURVEY® ON BEHALF OF THE CONTROLLER OF HER MAJESTY'S STATIONERY OFFICE. © CROWN COPYRIGHT 2008. ALL RIGHTS RESERVED. LICENCE NUMBER 100007126.
3. UNTIL TECHNICAL APPROVAL HAS BEEN OBTAINED FROM RELEVANT AUTHORITIES, ALL DRAWINGS ARE ISSUED AS PRELIMINARY AND NOT FOR CONSTRUCTION. SHOULD THE CONTRACTOR COMMENCE SITE WORK PRIOR TO APPROVAL BEING GIVEN IT IS ENTIRELY AT HIS OWN RISK.

FUTURE DEVELOPMENTS

NOTE: ALL BOUNDARIES ARE INDICATIVE

REVISION	DESCRIPTION	DRAWN	CHECKED	DATE
D	LATEST PHASE REFERENCES ADDED	AT	JF	20.03.18
C	NURSERY ADDED AND WORKLOAD REMOVED	AT	JF	15.01.18
B	UPDATED TO SUIT CURRENT WORKLOAD	AT	JF	16.06.17
A	PHASE 15 BOUNDARY AMENDED	AT	JF	28.10.16

PRELIMINARY ■ INFORMATION ☐ TENDER ☐ CONSTRUCTION ☐ AS BUILT ☐

WOODS HARDWICK
ARCHITECTS, ENGINEERS AND DEVELOPMENT CONSULTANTS

TITLE UPPER HEYFORD

DETAILS DEVELOPMENT OVERVIEW

SCALE:1:2000 @ A0 DATE: OCTOBER 2016 DRAWN:AT CHK: JF

15-17 GOLDINGTON ROAD
BEDFORD, MK40 3NH
T. +44 (0)1234 268862
FORT DUNLOP, FORT PARKWAY
BIRMINGHAM, B24 9FE
UNITED KINGDOM
T. +44 (0)121 6297700
MAIL@WOODSHARDWICK.COM
WWW.WOODSHARDWICK.COM

Please consider the environment before printing this drawing
Filepath: F:\Engineer

HEYF/5/101 D