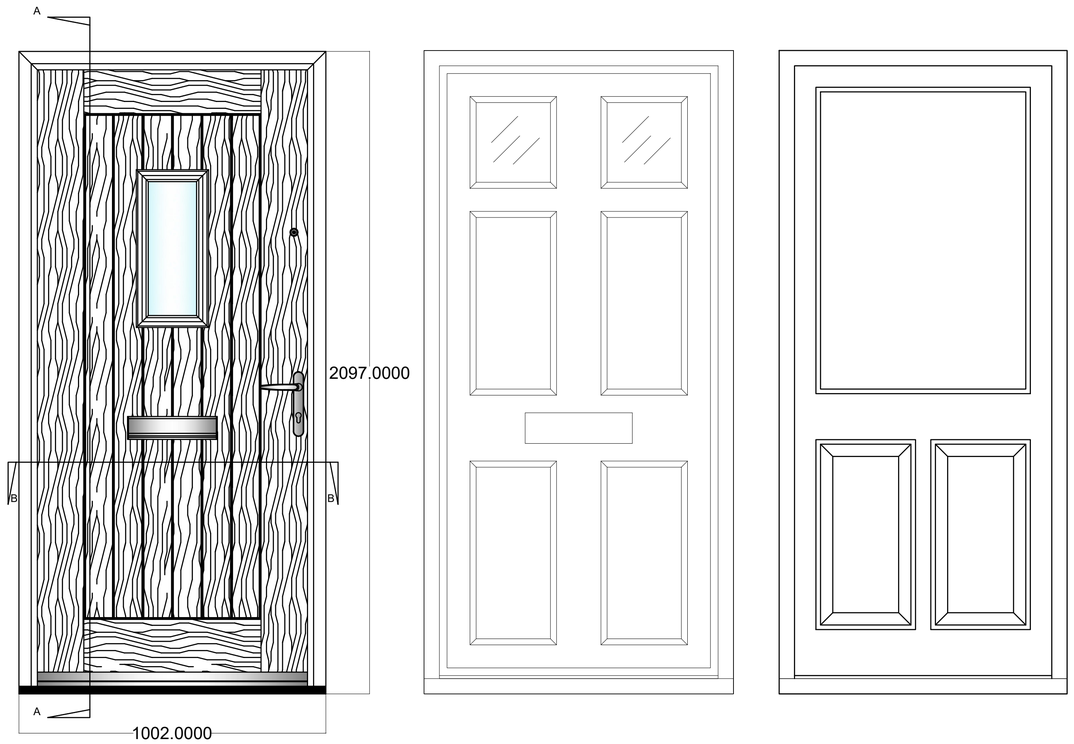

FRONT ELEVATION

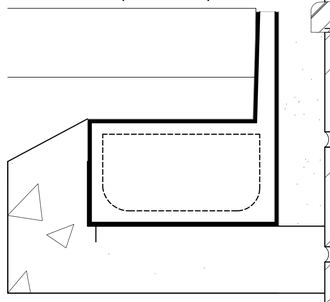

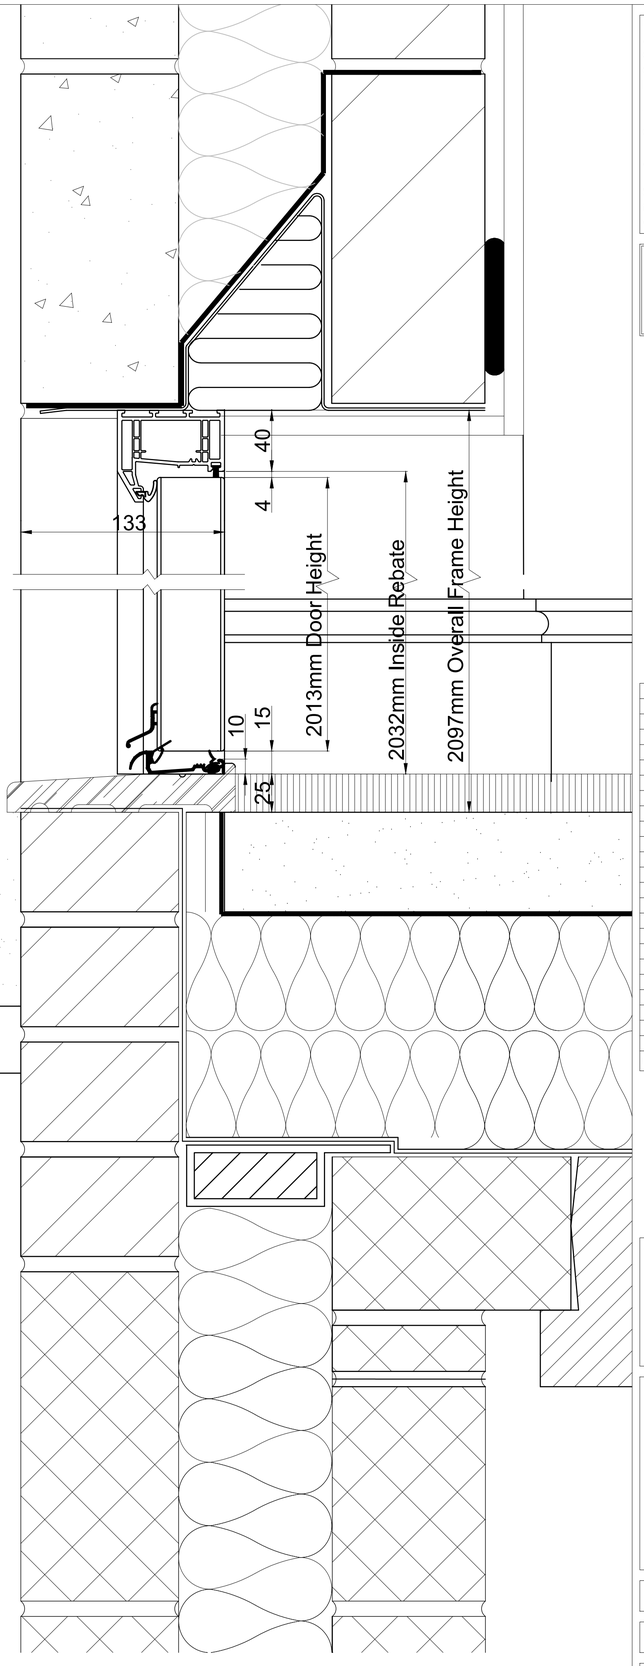

SECTION 'A-A'

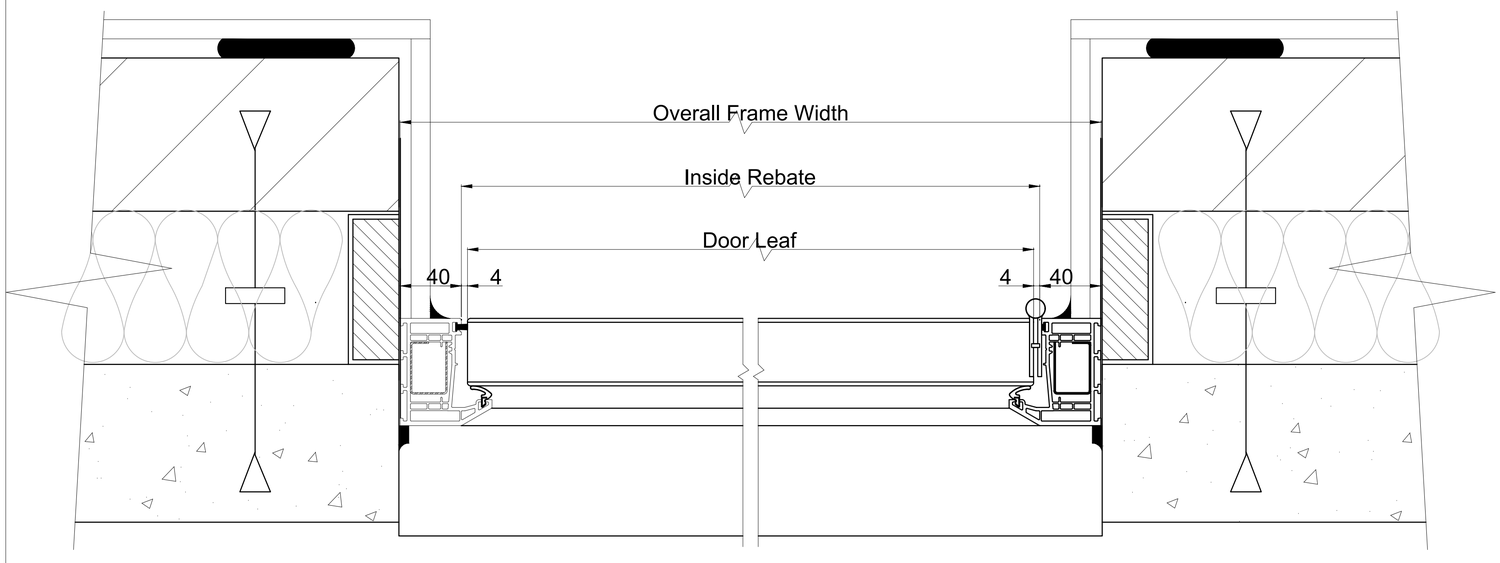

SECTION 'B-B'

Notes

All dimensions to be checked on site prior to the commencement of construction and any discrepancy should be reported to the Site Manager.

This drawing may not be reproduced in any part or form without written consent.

All copyrights reserved.

Sub-Contractors MUST ensure that they have the latest issue drawing before they commence work on site.

This drawing is to be read in conjunction with all relevant Specifications, schedules and Engineers details.

Rev	Date	Description	Init.

CALA

Job title

Fewcott Road,
Fritwell

Drawing title

Typical Door Details
All Plots

STATUS	DRAWN
CONSTRUCTION	GH

SCALE	DATE	REV.
1:2 & 1:10 @ A1	Sept 2022	/

DWG NO.
00217-200-FRITWELL