- Communal Areas
- Circulation Areas
- Stores and Plant Rooms
- Staff
- Bathrooms and Wet Rooms
- Bedrooms

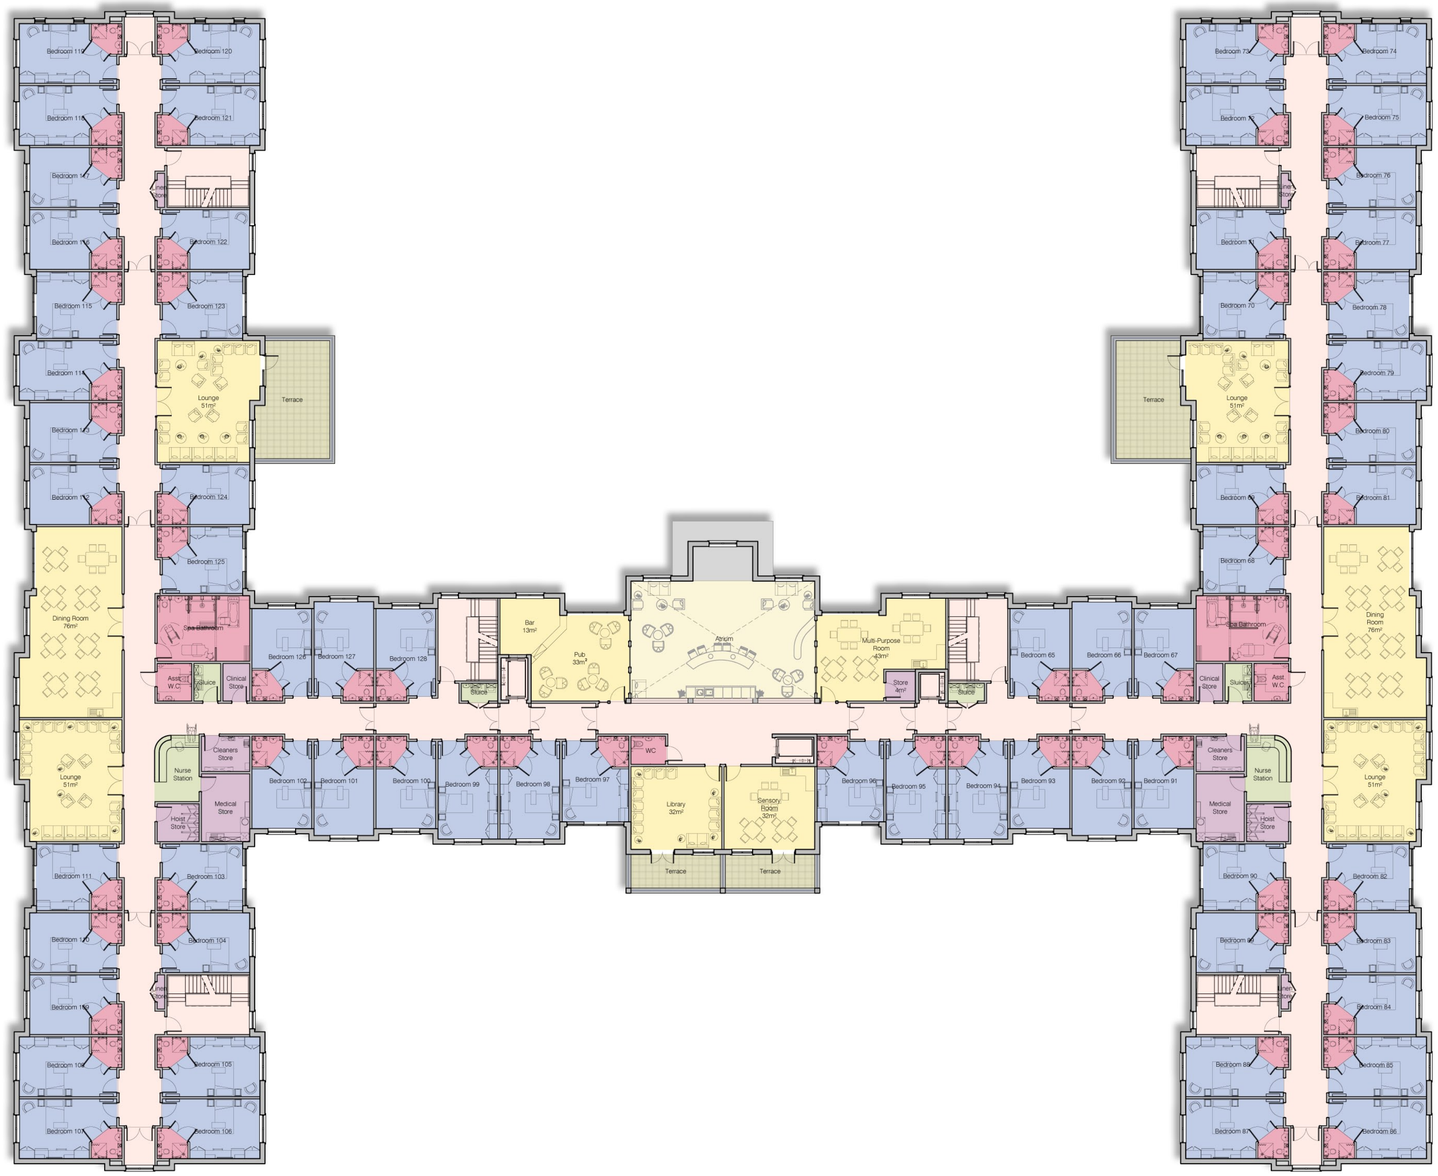

First Floor Plan I 64 Bedrooms I G.I.A 3035m²

Scale 1:200

0 1 5 10 20M

This drawing is covered by copyright which remains with KWL Architects Ltd. and must not be reproduced in any form without their express permission. This drawing should not be scaled for construction purposes, use figured dimensions only.

Revision	Date	Description	Drawn
Rev			

Client: MERCIAN GROUP

Project: CARE HOME DEVELOPMENT AT LONGFORD PARK ROAD, BODICOTE, OX15 4AD

Drawing: PROPOSED FIRST FLOOR PLAN

Scale	Date	Drawn	Checked
1:200 @ A1	01.11.2022	ZK	MP

Job No.	Dwg No.	Revision	Status
5196	PL04		PLANNING

KWL Architects

Poplar House Hazell Drive
Newport S.Wales NP108FY
T.+44 (0)1633 81 71 71
www.kwlarchitects.co.uk