A1

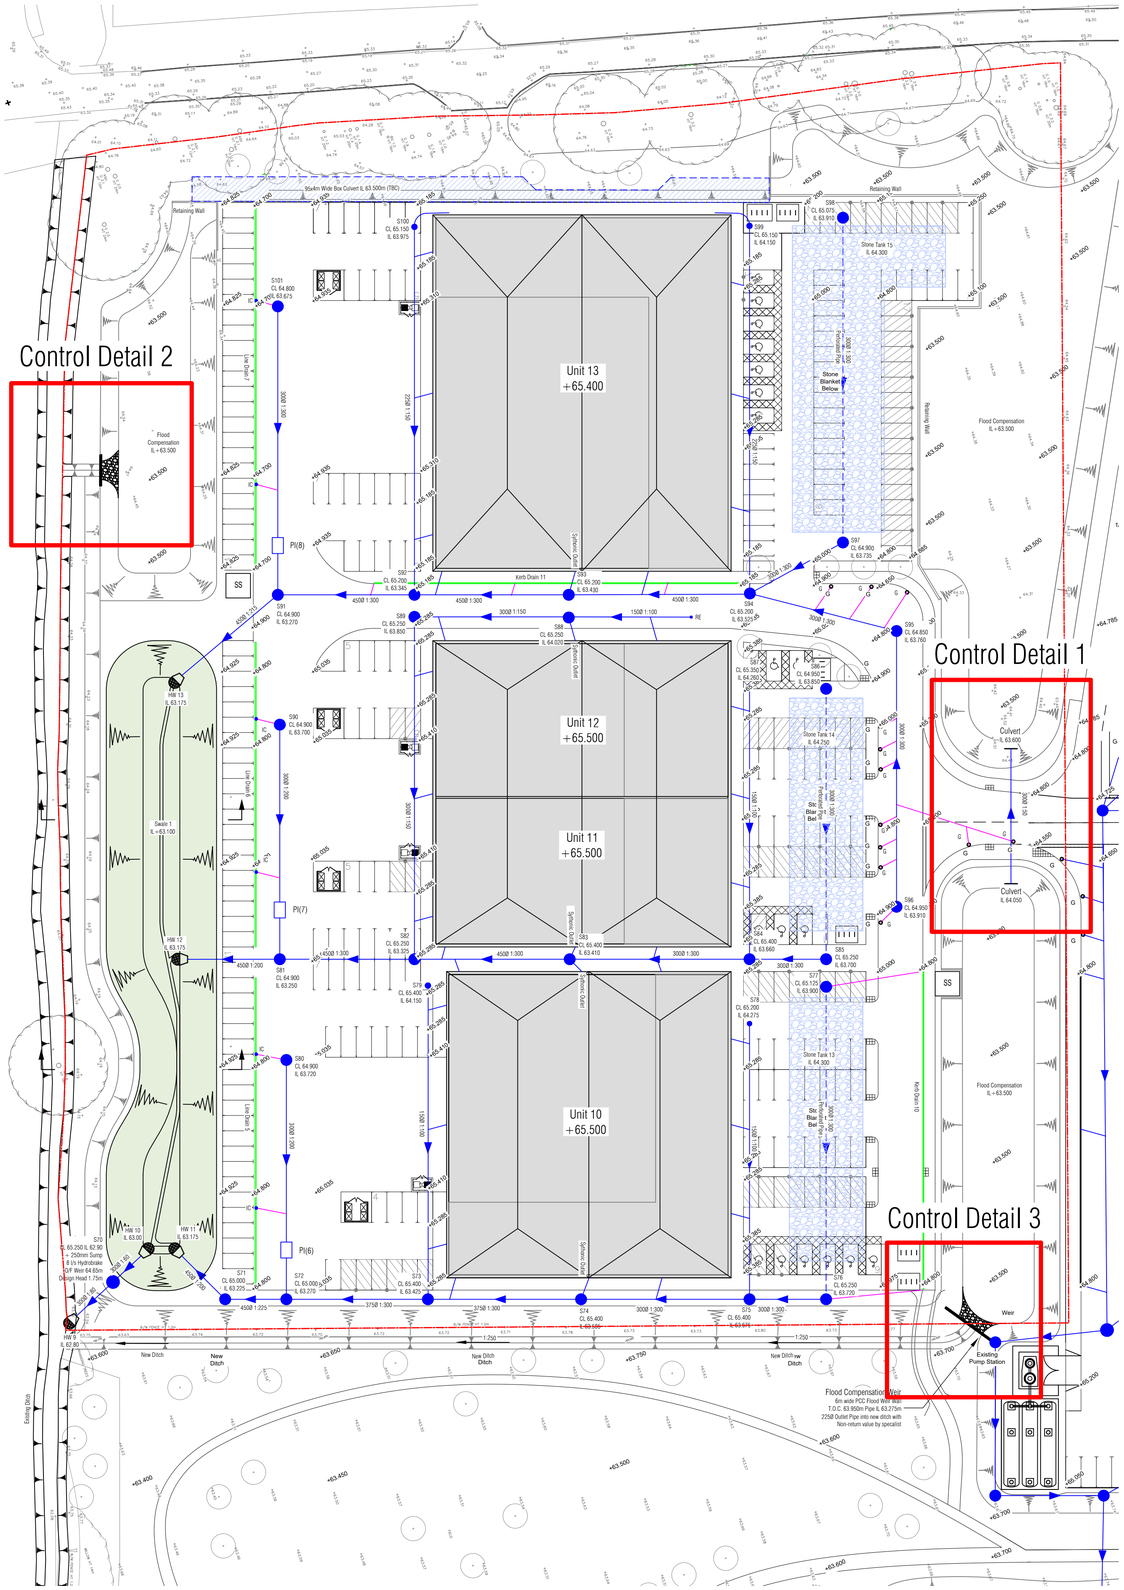

Site Plan showing Control locations 1:500

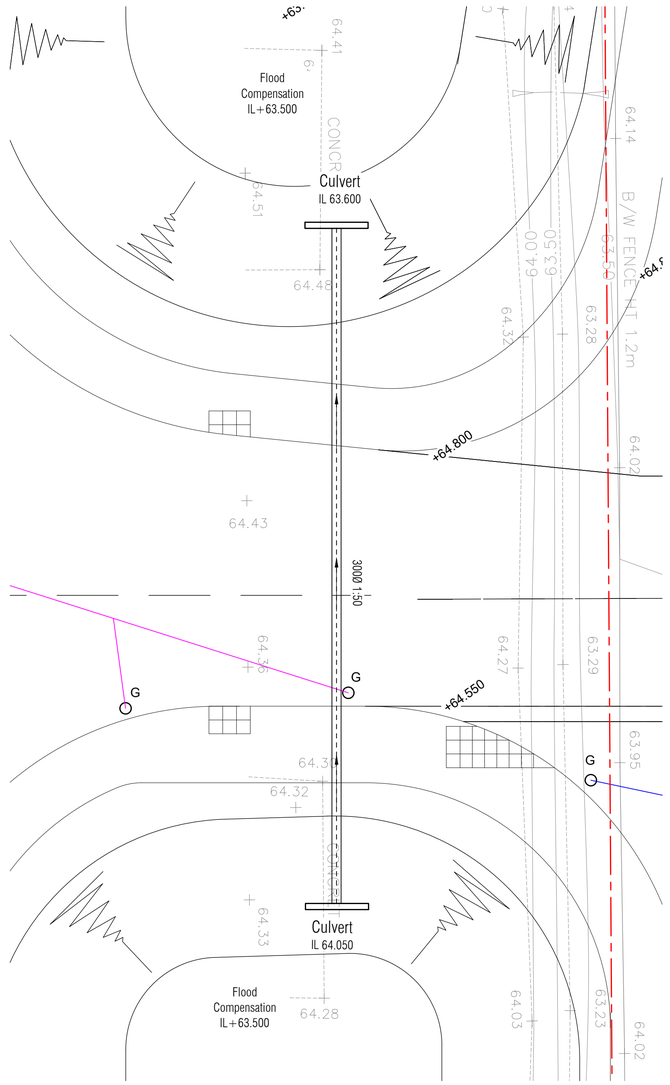

Control Detail 1 (1:100)

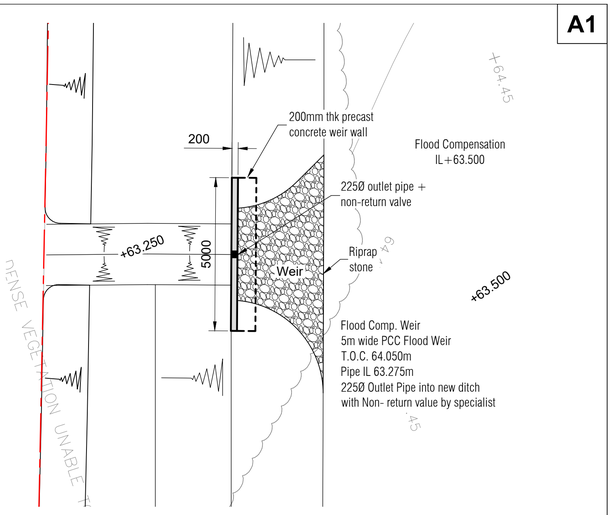

Control Detail 2 (1:100)

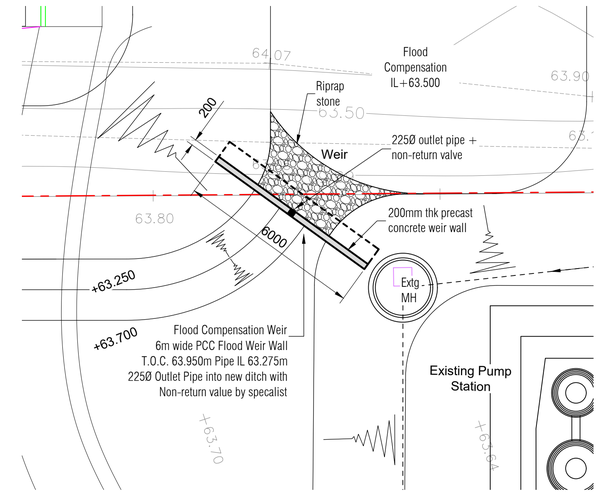

Control Detail 3 (1:100)

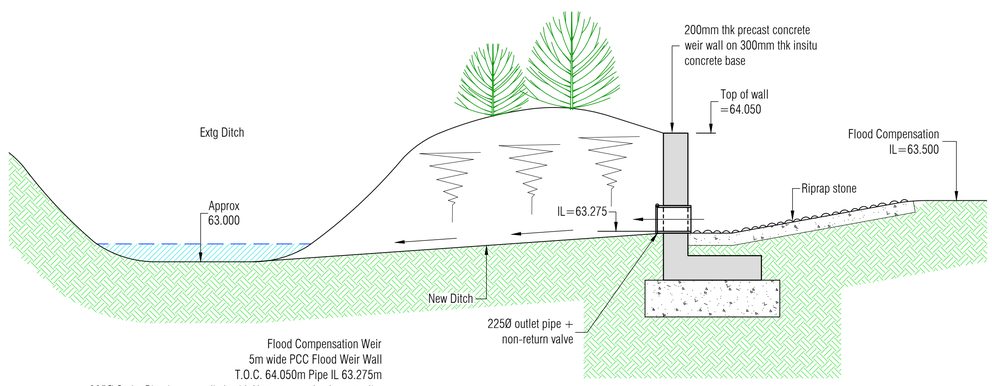

Typical Weir Section (1:25)

TOWN PLANNING

Rev	Date	Revision Description

Revision Schedule

Project Title

Catalyst Bicester
Wendlebury Road, Bicester

Client

ALBION LAND

Drawing Title

PHASE 3
Flood Compensation Control Details

BAILEY JOHNSON HAYES
Consulting Engineers
ST.ALBANS: Suite 4, Phoenix House, 63 Campfield Rd, ST.ALBANS, Herts AL1 5FL
MANCHESTER: Grange House, John Dalton Street, MANCHESTER, M2 6FW

Scale	1:100, 25 @A1
Date	30.01.23
Drawn	DC

Drawing Number

S1358-PH3-20