Copyright Pegasus Planning Group Ltd. Crown copyright. All rights reserved. Ordnance Survey Copyright Licence number 100020449. EmapSite Licence number 0100031473. Standard OS licence rights conditions apply.
Pegasus accepts no liability for any use of this document other than for its original purpose, or by the original client, or following Pegasus' express agreement to such use. T 01285 641717 www.pegasusgroup.co.uk

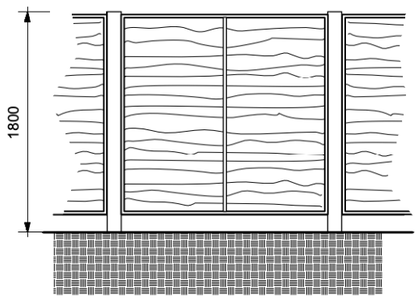

1.8m High Panel Fence

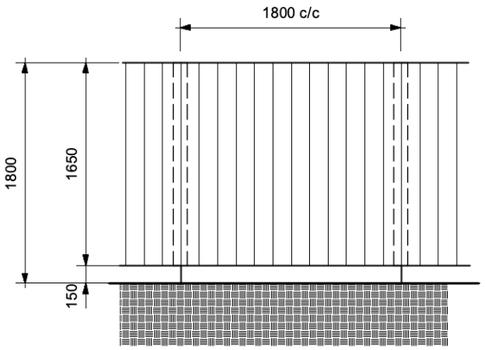

1.8m High Close Board Fence

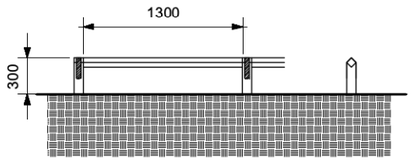

0.3m High timber knee rail

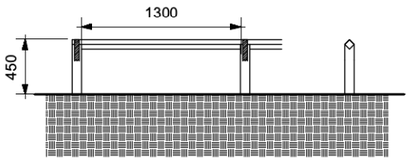

0.45m High timber knee rail

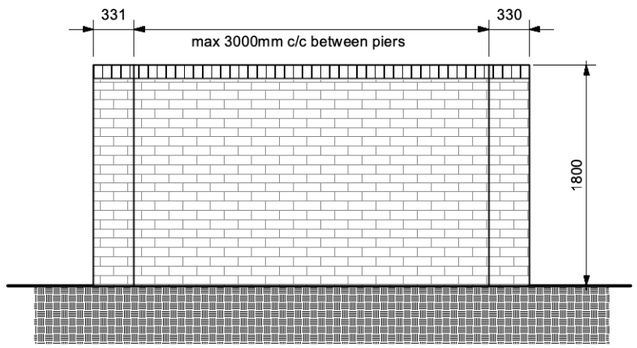

1.8m High brick wall

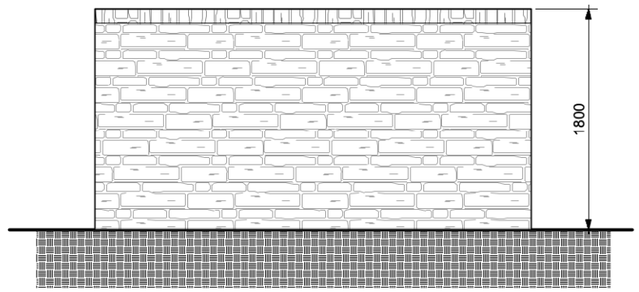

1.8m High stone wall

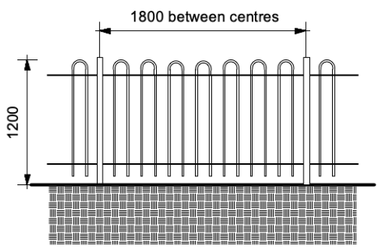

1.2m High Bow Top Railings

0 0.5 1 2m

BERRY HILL ROAD, ADDERBURY - **ENCLOSURE DETAILS**

Pegasus Design

PLANNING | DESIGN | ENVIRONMENT | ECONOMICS | WWW.PEGASUSGROUP.CO.UK | TEAM/DRAWN BY CLU | APPROVED BY P.M: EJT | DATE: 21/12/22 | SCALE: 1:50 @ A3 | DRWG: **P21-2984**_07 SHEET NO: 00 REV: B | CLIENT: **HAYFIELD HOMES** |