Rear elevation (south-east)
as proposed - 1:100

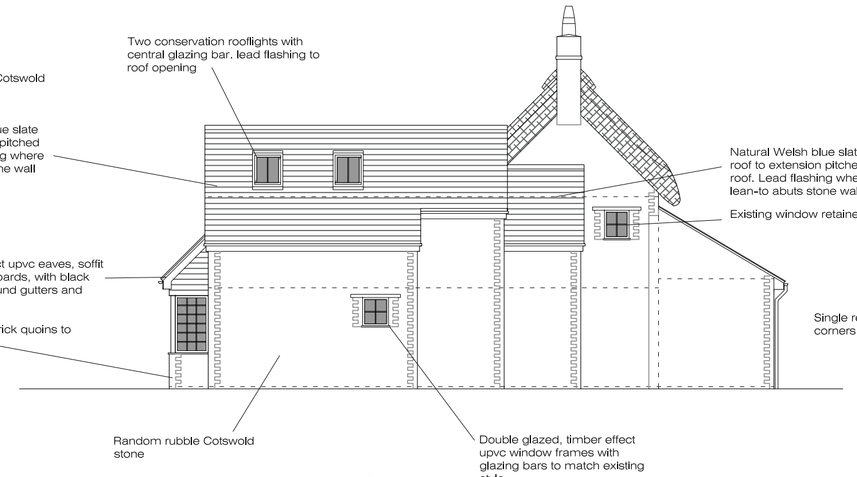

Side elevation (north-east)
as proposed - 1:100

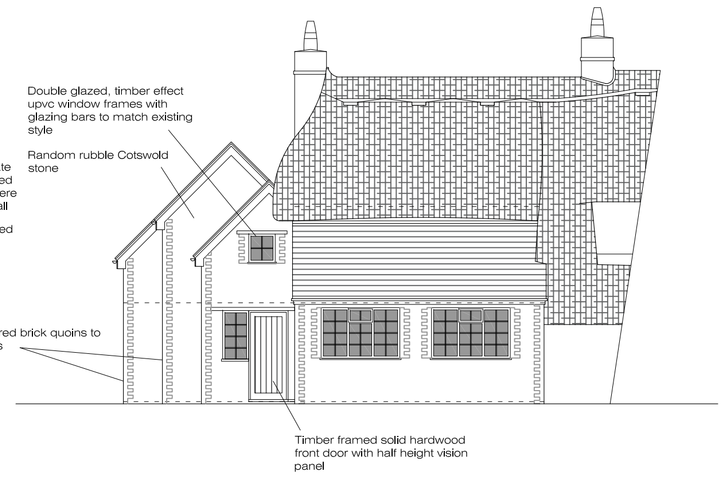

Front elevation (north-west)
as proposed - 1:100

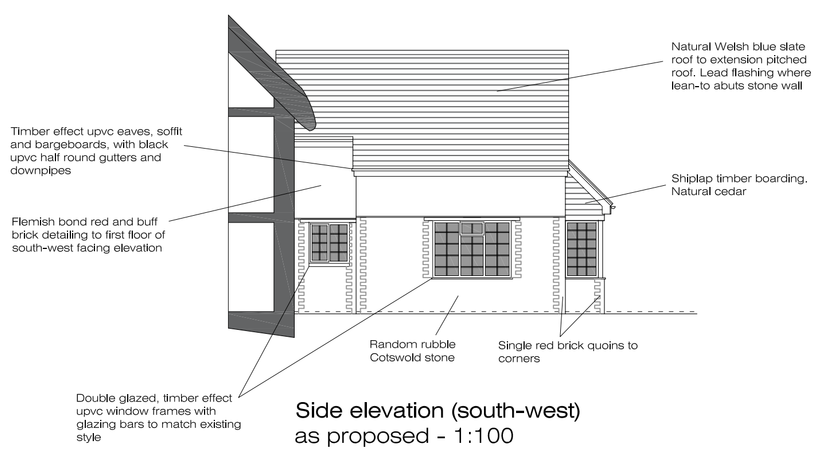

Side elevation (south-west)
as proposed - 1:100

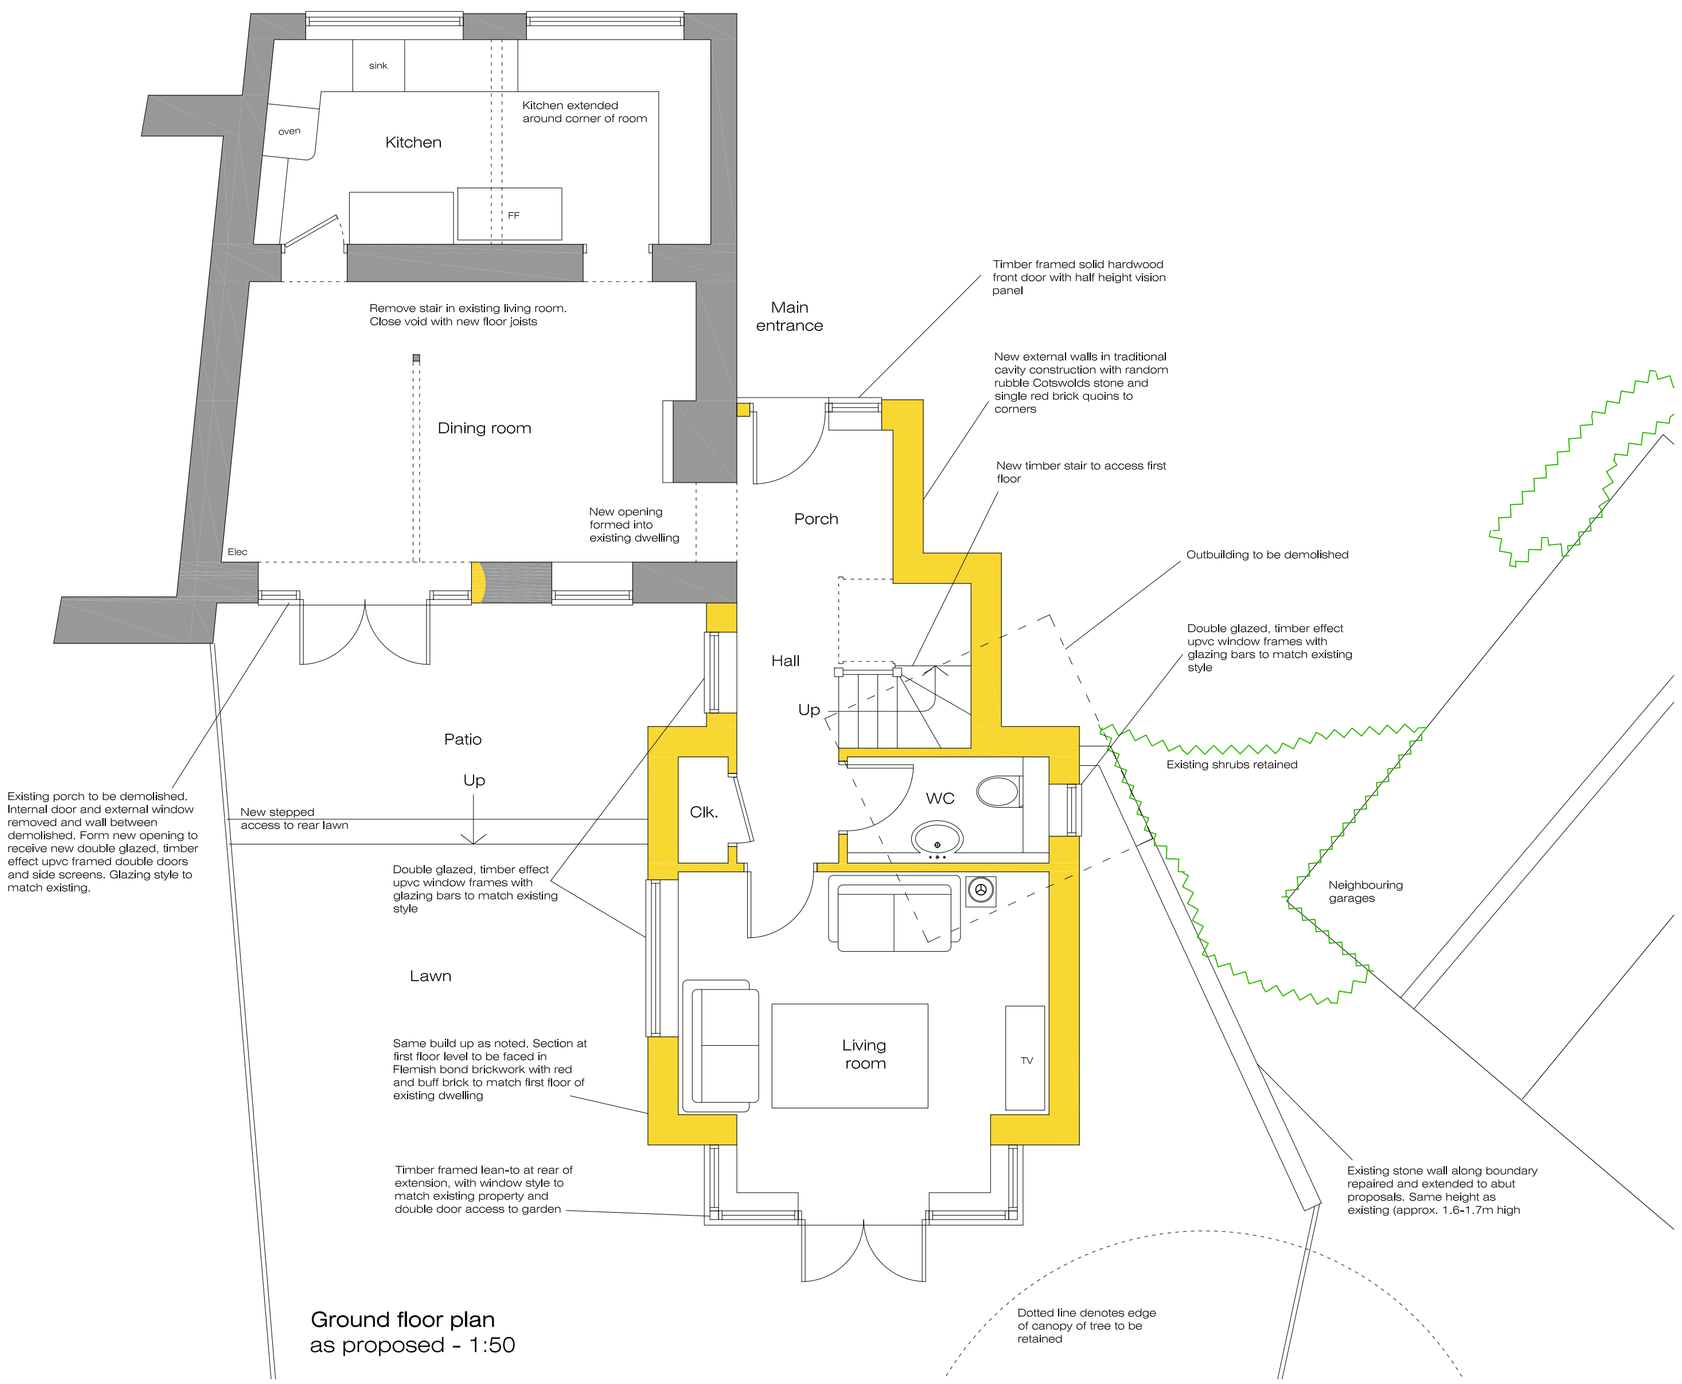

Ground floor plan
as proposed - 1:50

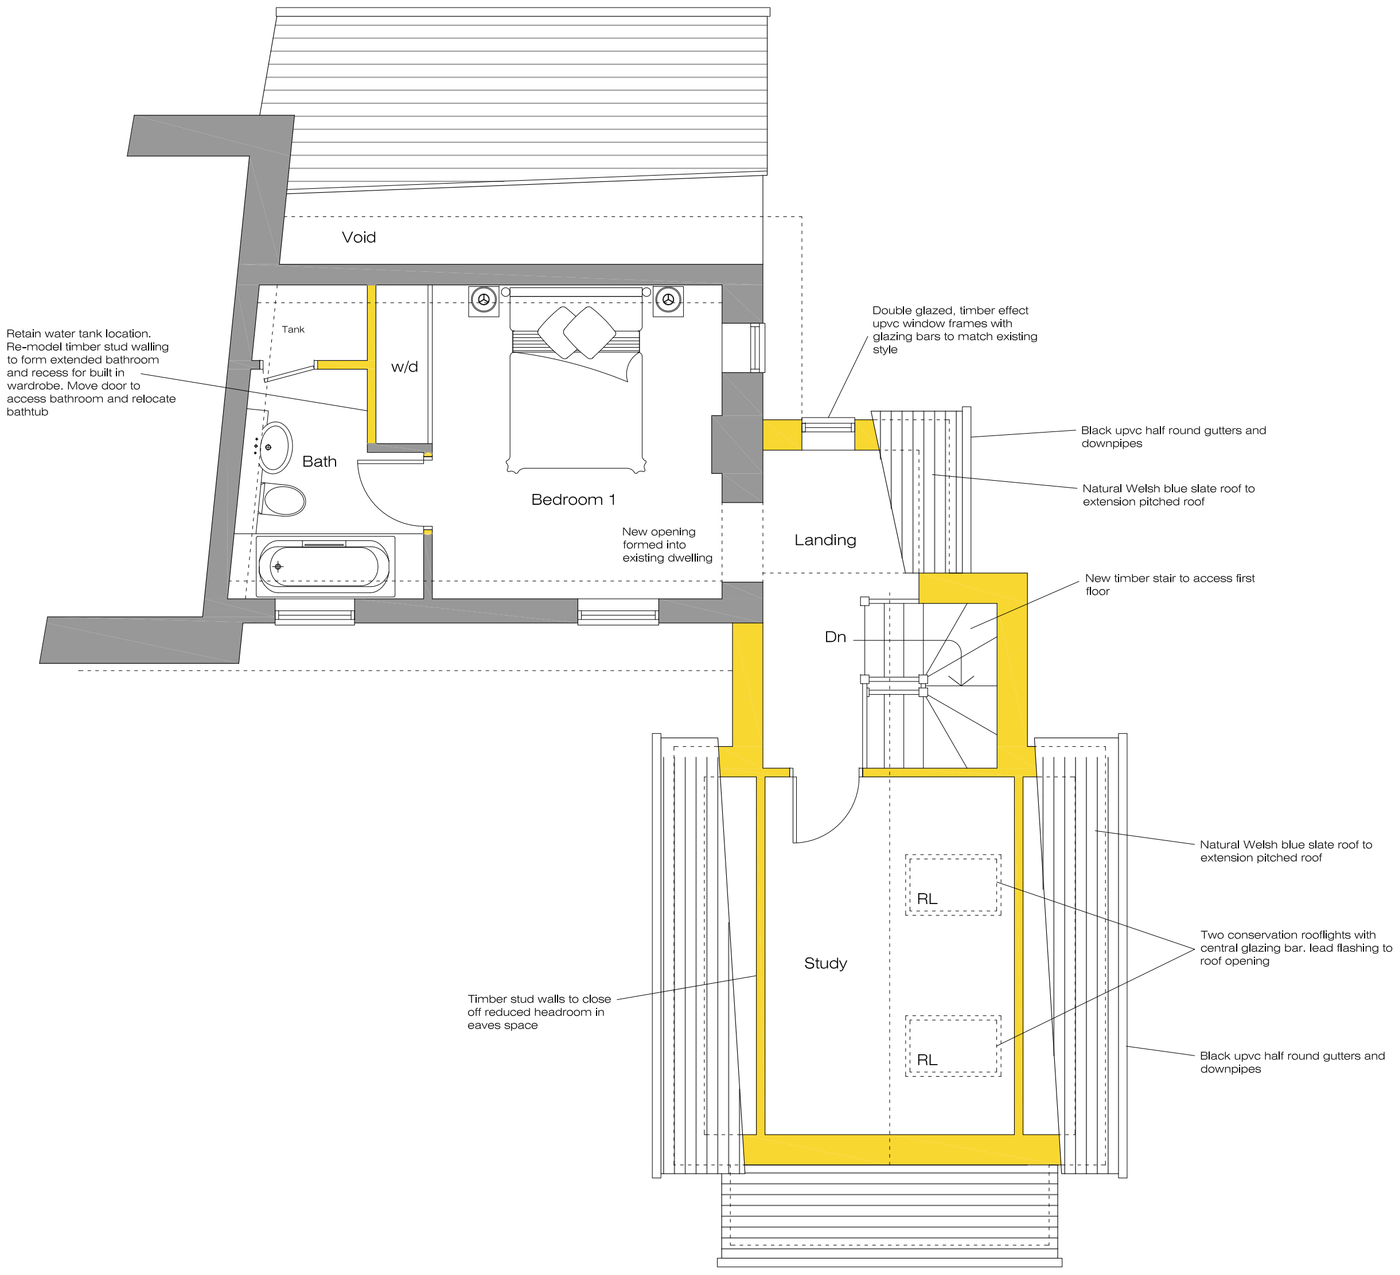

First floor plan
as proposed - 1:50

Notes

All drawings to be read in conjunction with all relevant Designers' Services' or Structural Engineers' drawings.
Do not scale from drawings.
Errors to be reported to Designers' directly.
Existing site, tree and building information may have been compiled from different source.
Check all dimensions on site.

Key

© Danny Harris design studio

Revision	Date	Description	Drawn	Check

Scale at 1:50: 0, 0.5, 1, 2.5, 5m

Scale at 1:100: 0, 1, 2, 3, 4, 5, 10m

North

Danny Harris design studio

T 07970 752 309
E dannyharris.bsuds@gmail.com
W www.dannyharris.co.uk

Project	Mole End Cottage Wendlebury OX25 2PS		Project No. 053
Client	Derek & Trisha Dudley		Status Planning
Date	19 February 2023	Drawn DH	Issue
Scale / Format	1:50/100 / A1	Checked DH	1
File Reference	053_X_Survey		
Drawing Name	Proposed Plans & Elevations		Drawing No. AP02