Rear elevation (south-east)
as existing - 1:100

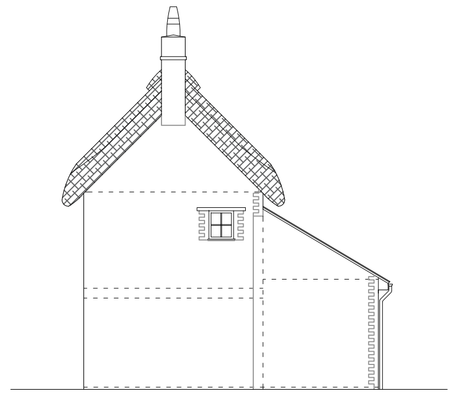

Side elevation (north-east)
as existing - 1:100

Front elevation (north-west)
as existing - 1:100

Elevations - Outbuilding (to be demolished)
as existing - 1:100

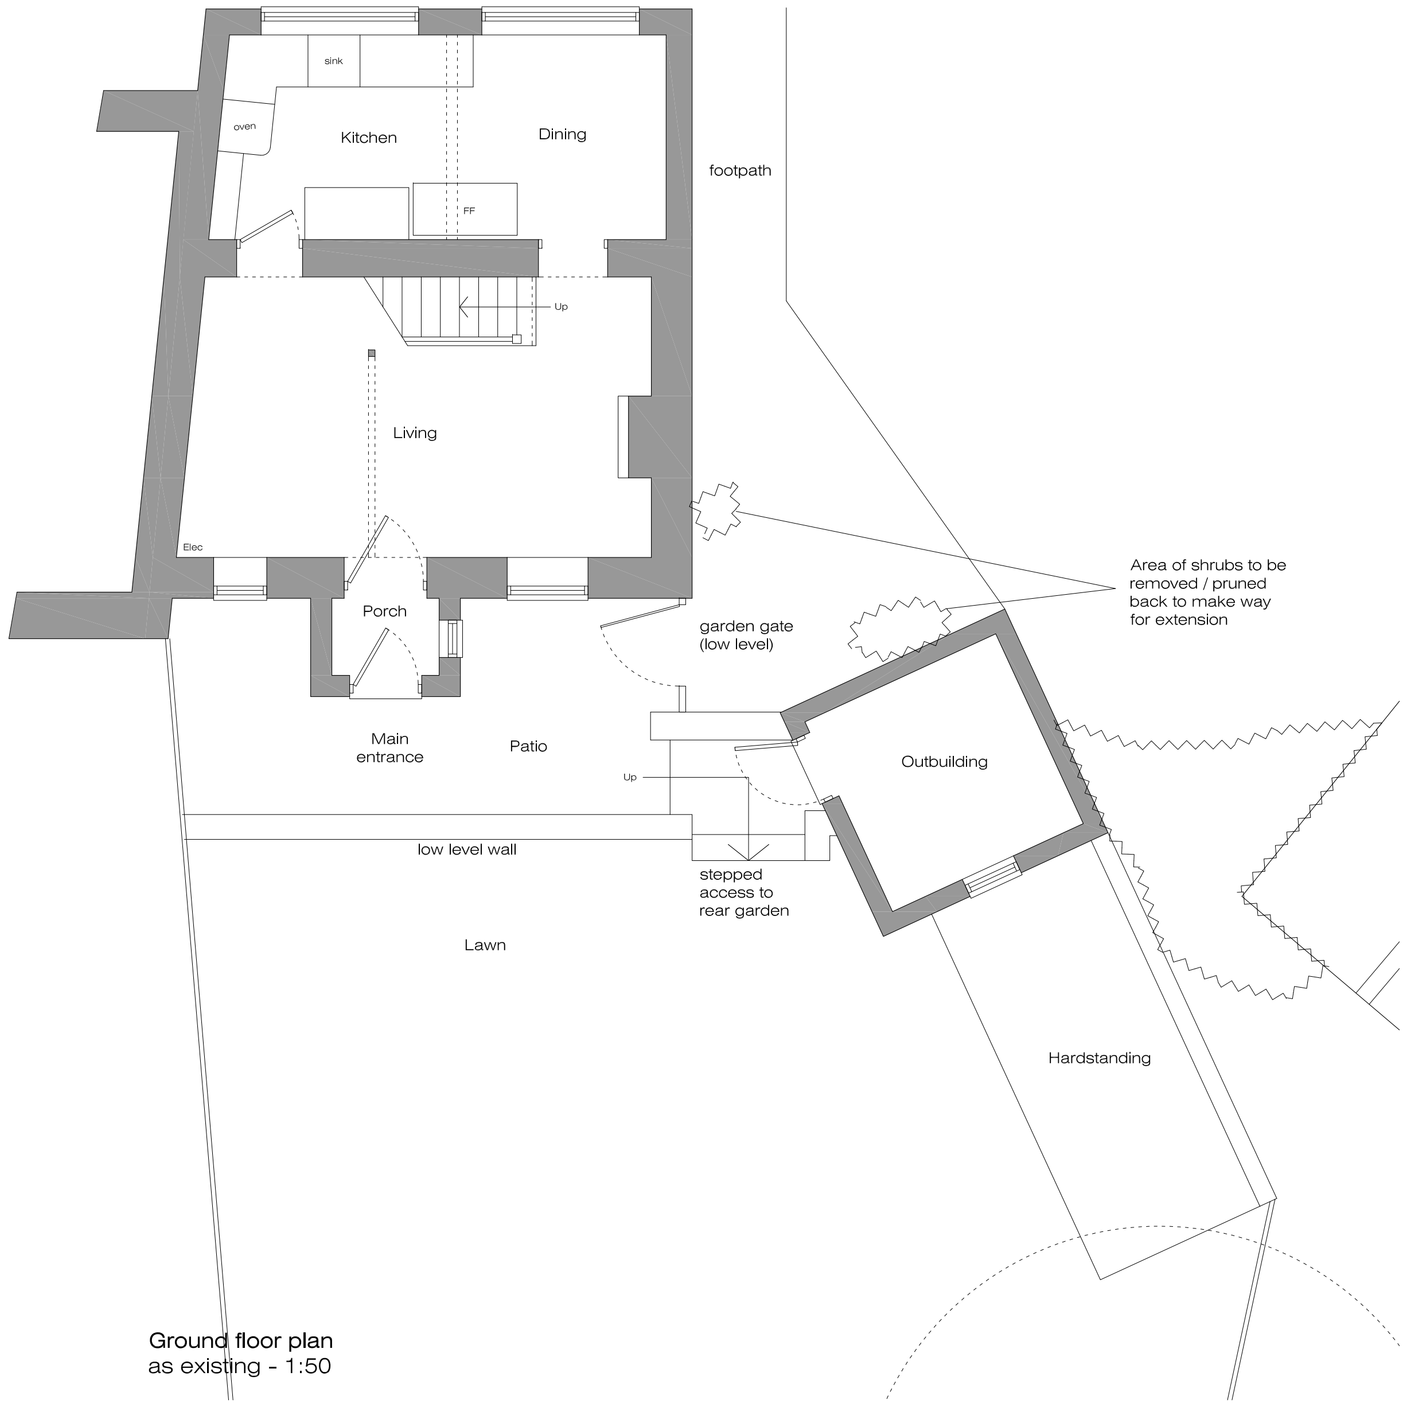

Ground floor plan
as existing - 1:50

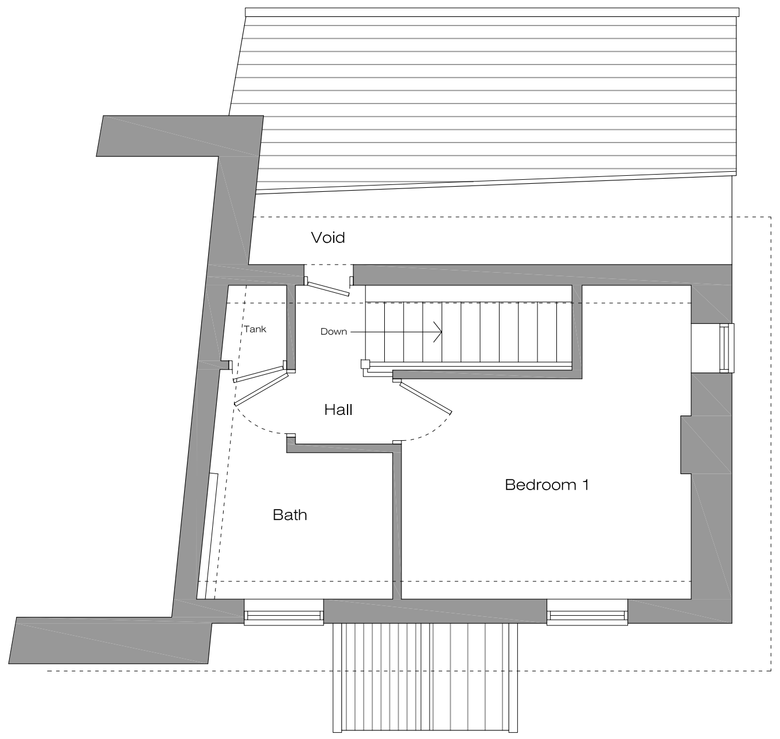

First floor plan
as existing - 1:50

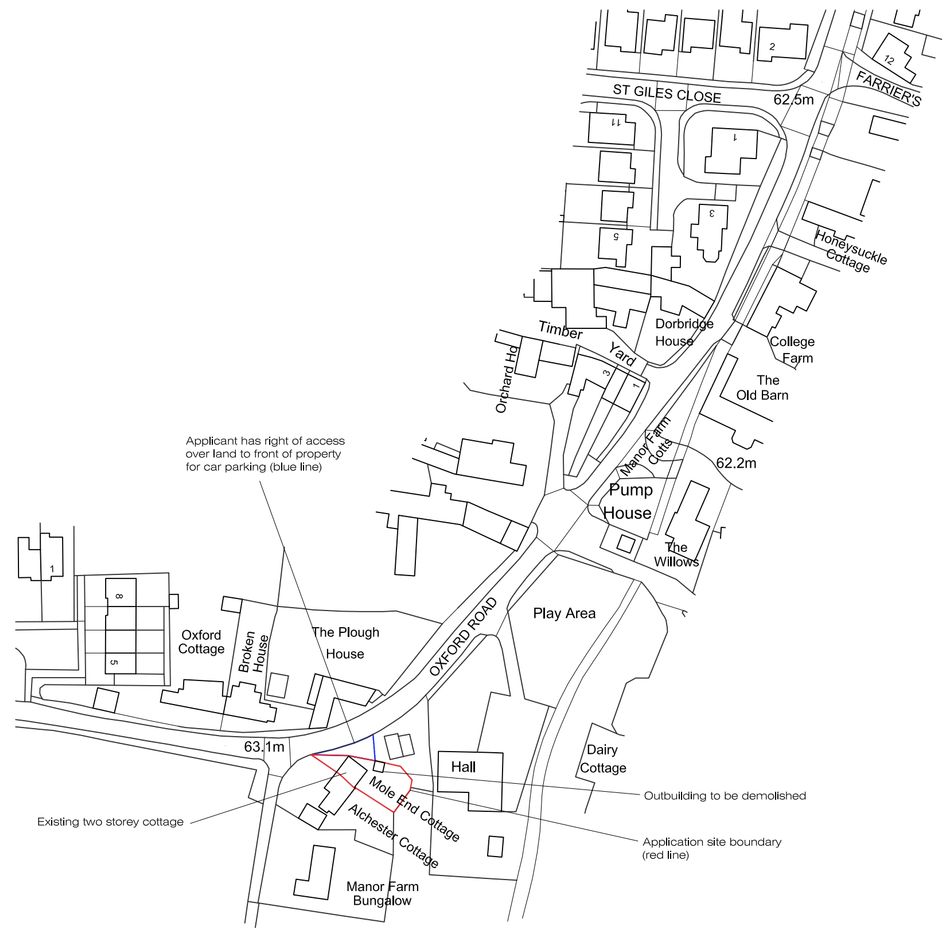

Site Location Plan
as proposed - 1:1250

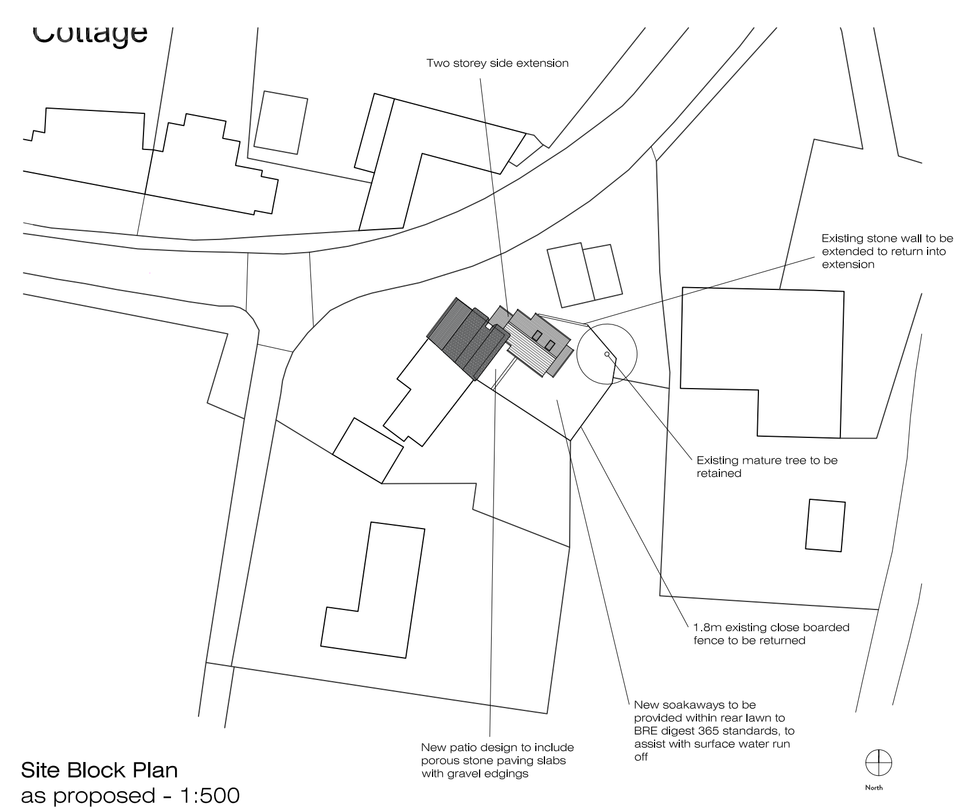

Site Block Plan
as proposed - 1:500

Notes

All drawings to be read in conjunction with all relevant Designers' Services' or Structural Engineers' drawings.
Do not scale from drawings.
Errors to be reported to Designers' directly.
Existing site, tree and building information may have been compiled from different source.
Check all dimensions on site.

Key

© Danny Harris design studio

Revision Date Description Drawn Check

0 0.5 1 2.5 5m
Scale at 1:50

0 1 2 3 4 5 10m
Scale at 1:100

North

Danny Harris design studio
T 07970 752 309
E dannyharris.lincoln@gmail.com
W www.dannyharris.co.uk

Project
Mole End Cottage
Wendlebury OX25 2PS

Project No.
053

Client
Derek & Trisha Dudley

Status
Planning

Date 19 February 2023 Drawn DH
Scale / Format 1:50/100 / A1 Checked DH
File Reference 053_X_Survey

Issue
1

Drawing Name
Existing Plans, Location & Block Plan

Drawing No.
AP01