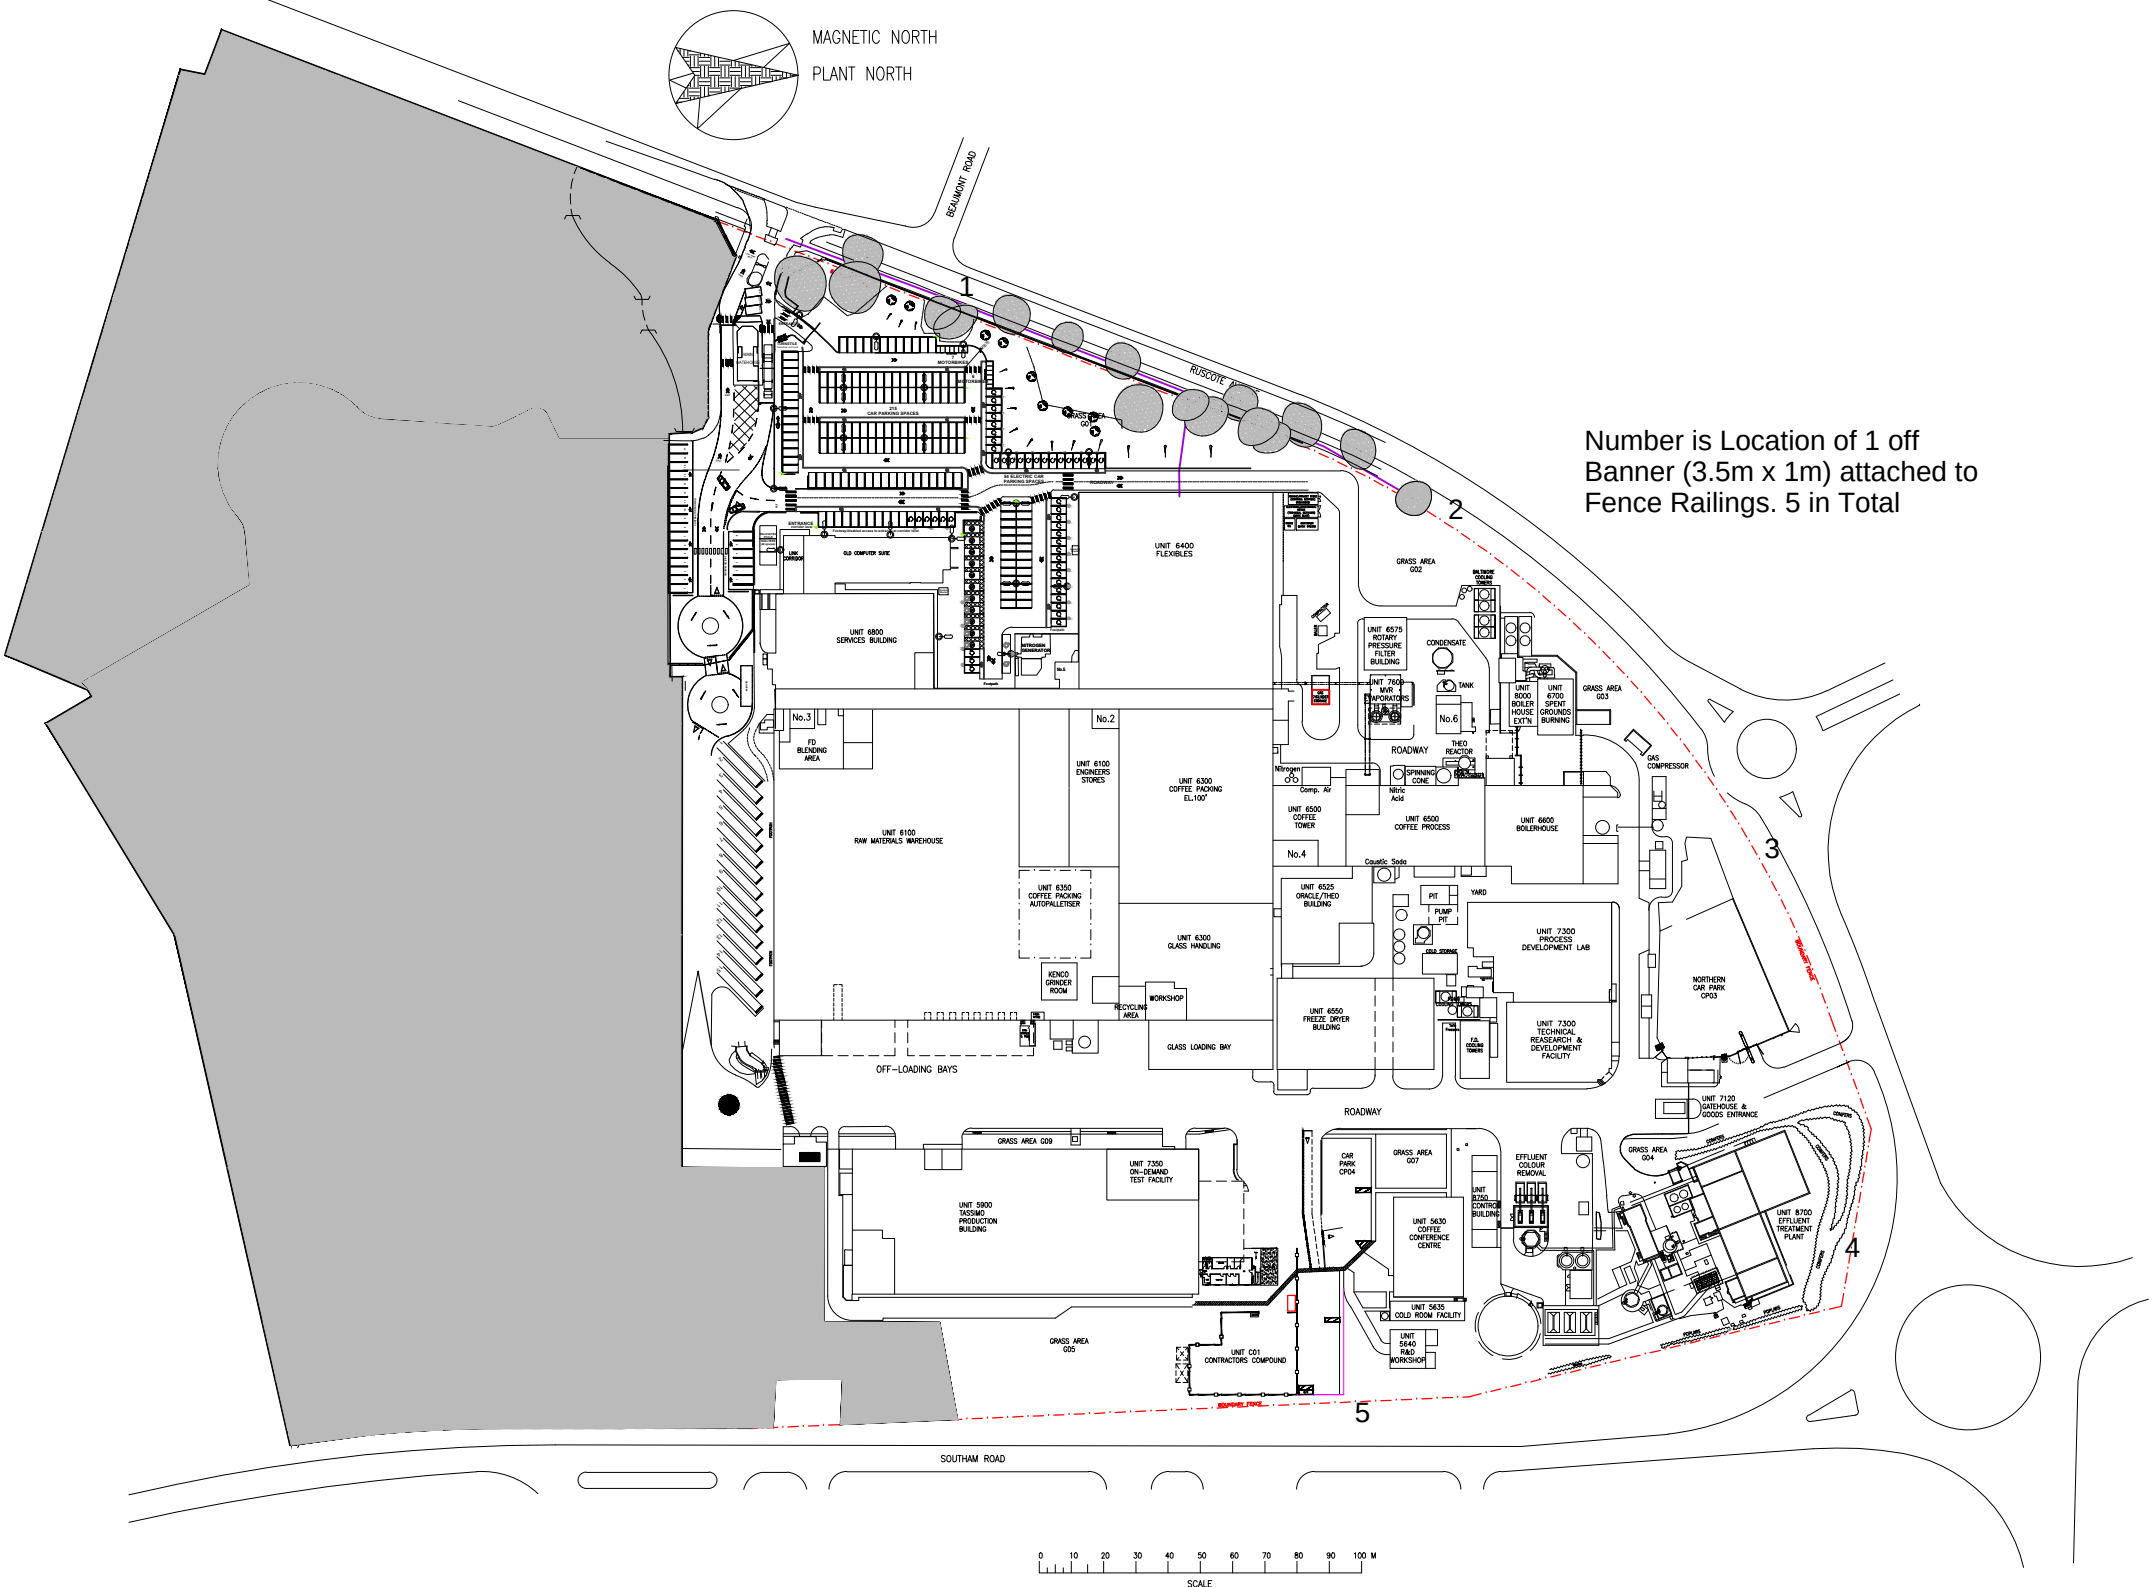
MAGNETIC NORTH
PLANT NORTH
BEAUMONT ROAD
RUSCOTE AVENUE
SOUTHAM ROAD
1
2
3
4
5
Number is Location of 1 off Banner (3.5m x 1m) attached to Fence Railings. 5 in Total
UNIT 6400 FLEXIBLES
UNIT 6800 SERVICES BUILDING
UNIT 6100 RAW MATERIALS WAREHOUSE
UNIT 6100 ENGINEERS STORES
UNIT 6300 COFFEE PACKING EL.100'
UNIT 6350 COFFEE PACKING AUTOPALLETISER
UNIT 6300 GLASS HANDLING
UNIT 6500 COFFEE TOWER
UNIT 6500 COFFEE PROCESS
UNIT 6600 BOILERHOUSE
UNIT 6575 ROTARY PRESSURE FILTER BUILDING
UNIT 7600 MVR EVAPORATORS
UNIT 8000 BOILER HOUSE EXT'N
UNIT 6700 SPENT GROUNDS BURNING
UNIT 6525 ORACLE/THEO BUILDING
UNIT 6550 FREEZE DRYER BUILDING
UNIT 7300 PROCESS DEVELOPMENT LAB
UNIT 7350 TECHNICAL REASEARCH & DEVELOPMENT FACILITY
UNIT 7120 GATEHOUSE & GOODS ENTRANCE
UNIT 5900 TASSIMO PRODUCTION BUILDING
UNIT 7350 ON-DEMAND TEST FACILITY
UNIT 5630 COFFEE CONFERENCE CENTRE
UNIT 5635 COLD ROOM FACILITY
UNIT 5640 R&D WORKSHOP
UNIT 8700 EFFLUENT TREATMENT PLANT
UNIT C01 CONTRACTORS COMPOUND
UNIT 8750 CONTROL BUILDING
EFFLUENT COLOUR REMOVAL
NORTHERN CAR PARK CP03
CAR PARK CP04
GRASS AREA G02
GRASS AREA G03
GRASS AREA G04
GRASS AREA G05
GRASS AREA G07
GRASS AREA G09
ROADWAY
OFF-LOADING BAYS
GLASS LOADING BAY
RECYCLING AREA
WORKSHOP
KENCO GRINDER ROOM
FD BLENDING AREA
No.2
No.3
No.4
No.6
CONDENSATE TANK
THEO REACTOR
SPINNING CONE
GAS COMPRESSOR
Nitrogen
Comp. Air
Nitric Acid
Caustic Soda
PIT
PUMP PIT
YARD
COLD STORAGE
0 10 20 30 40 50 60 70 80 90 100 M
SCALE