Copyright Pegasus Planning Group Ltd. Crown copyright. All rights reserved. Ordnance Survey Copyright Licence number 100042093. Promap. Licence number 100020449. EmapSite Licence number 100031673. Standard OS licence rights conditions apply. Please note that this data is for the internal use of the recipient and may not be sold, licensed, or otherwise commercially exploited without the prior permission of the copyright owner or of Ordnance Survey. Licence number 100042093. Promap. Licence number 100020449. EmapSite Licence number 100031673. Standard OS licence rights conditions apply. Please note that this data is for the internal use of the recipient and may not be sold, licensed, or otherwise commercially exploited without the prior permission of the copyright owner or of Ordnance Survey.

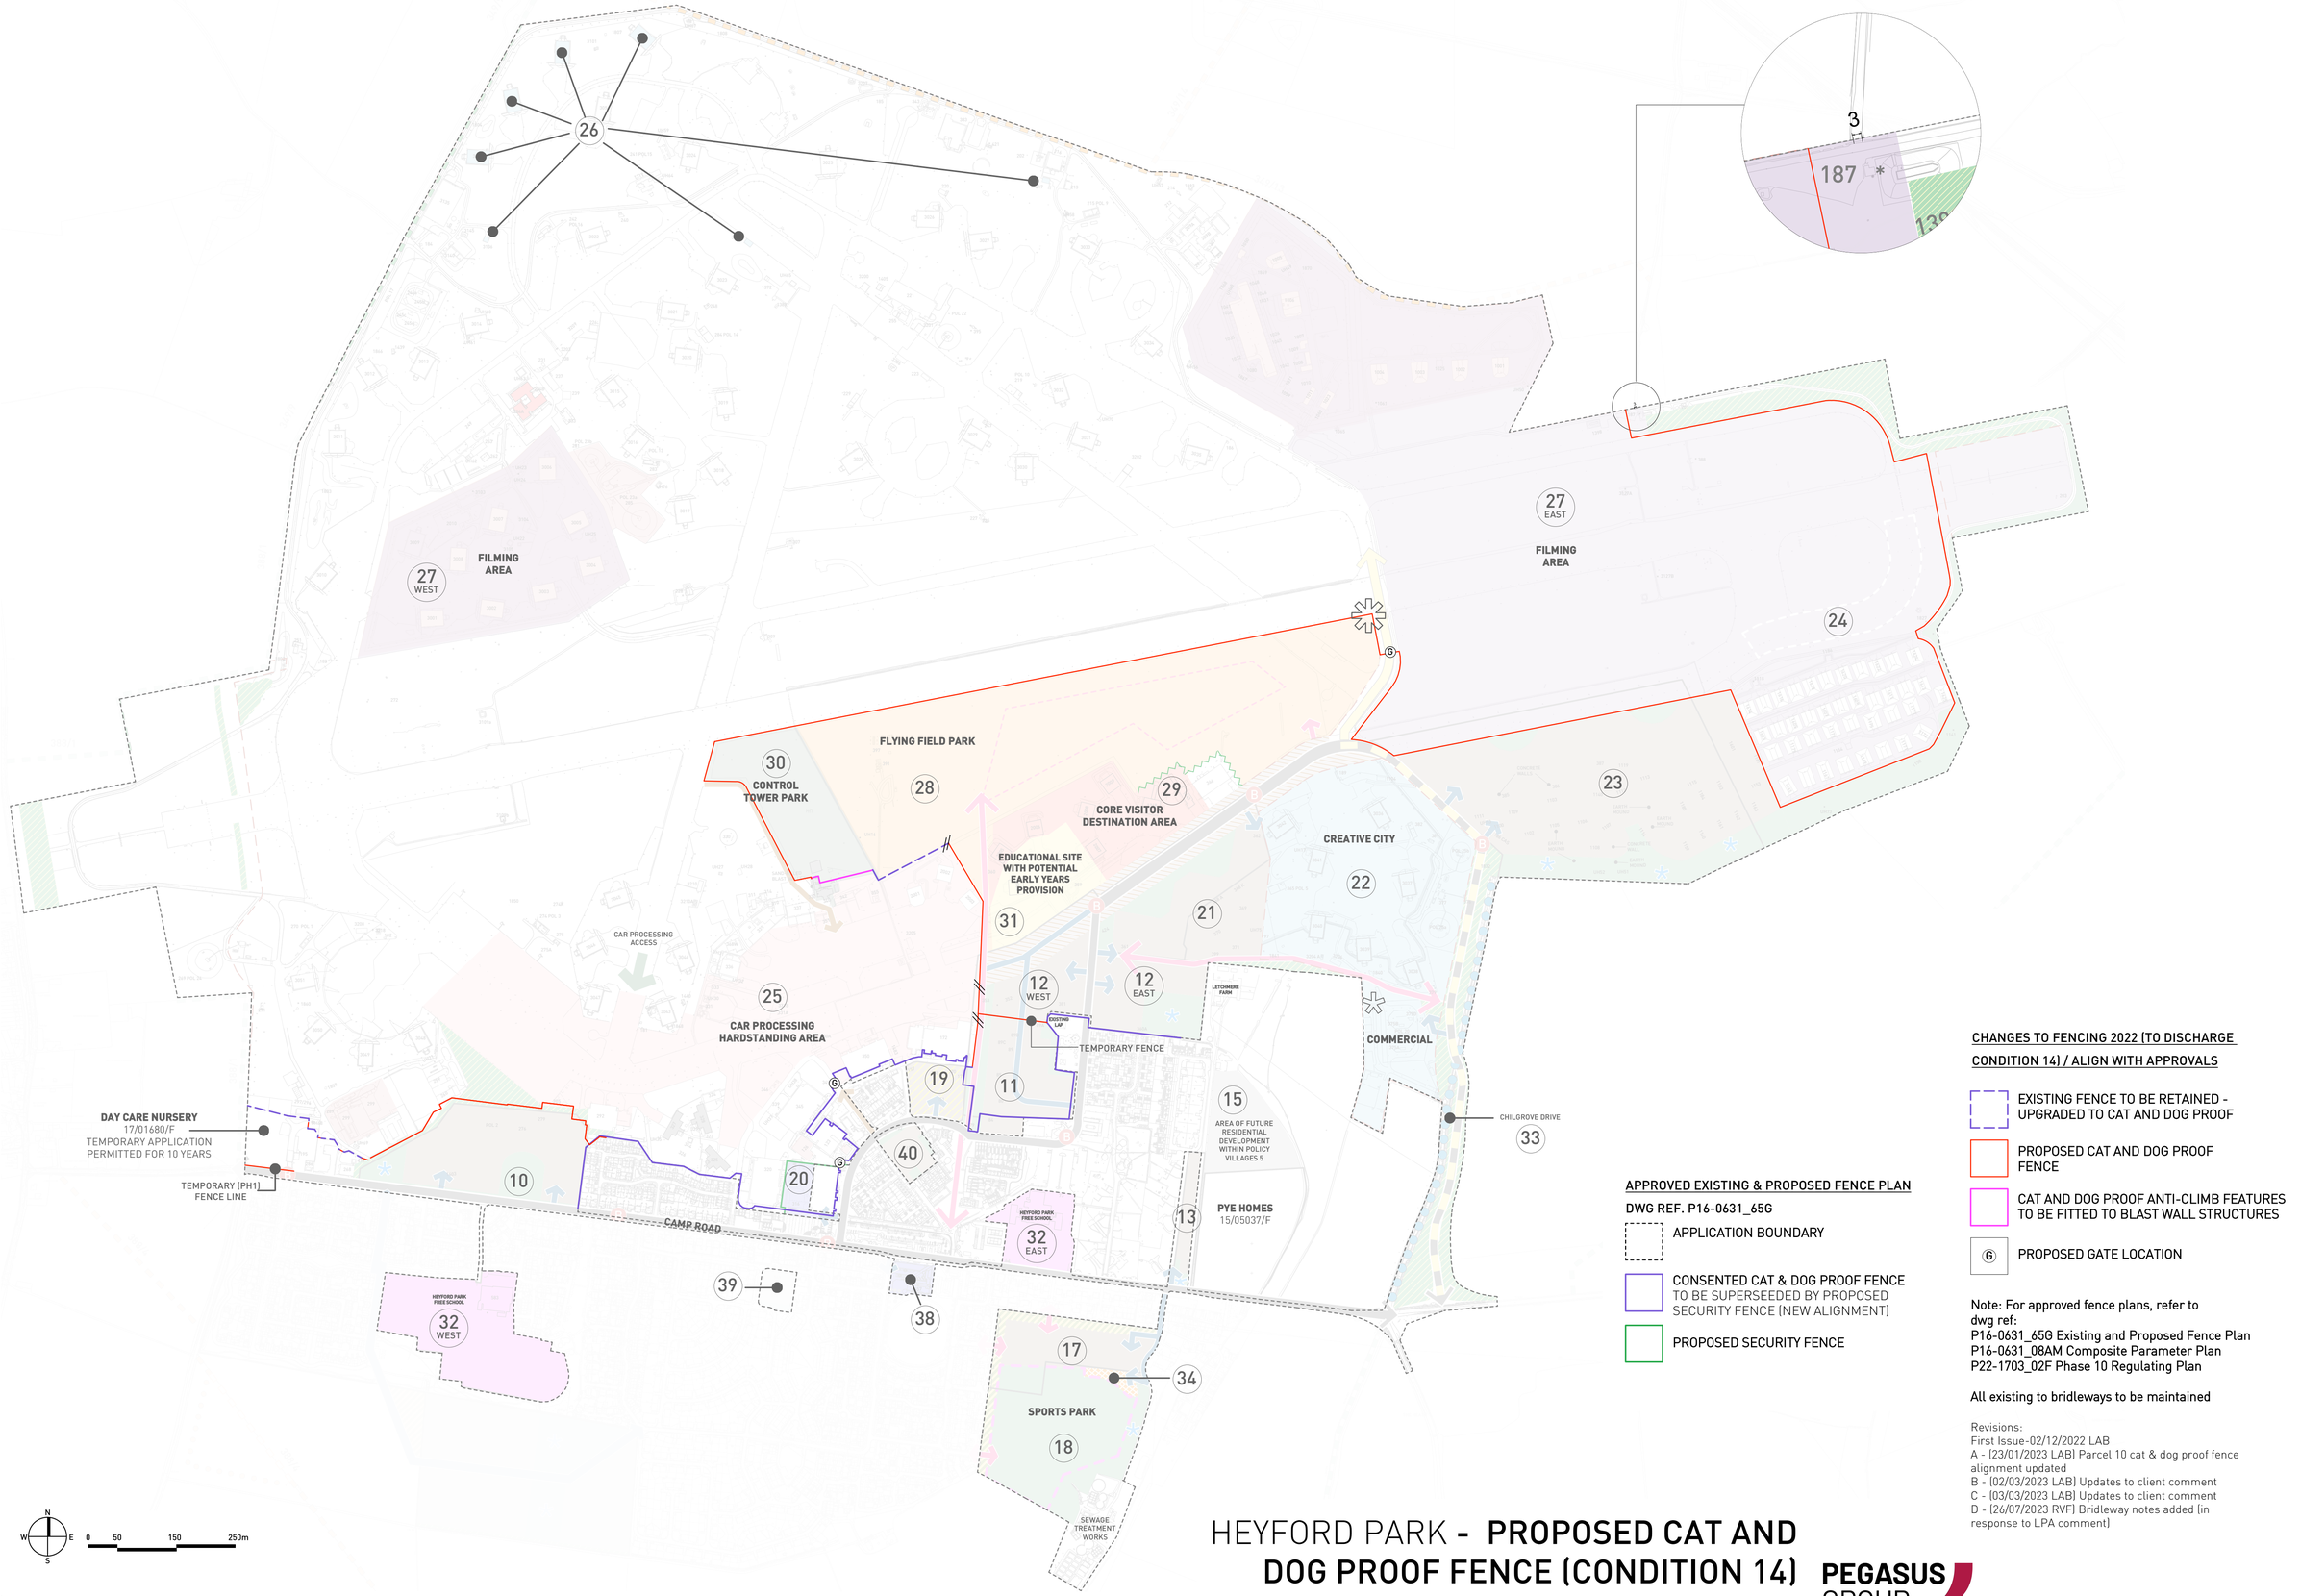

N
W E
S
0 50 150 250m

APPROVED EXISTING & PROPOSED FENCE PLAN

DWG REF. P16-0631_65G

- APPLICATION BOUNDARY
- CONSENTED CAT & DOG PROOF FENCE TO BE SUPERSEEDED BY PROPOSED SECURITY FENCE (NEW ALIGNMENT)
- PROPOSED SECURITY FENCE

CHANGES TO FENCING 2022 (TO DISCHARGE CONDITION 14) / ALIGN WITH APPROVALS

- EXISTING FENCE TO BE RETAINED - UPGRADED TO CAT AND DOG PROOF
- PROPOSED CAT AND DOG PROOF FENCE
- CAT AND DOG PROOF ANTI-CLIMB FEATURES TO BE FITTED TO BLAST WALL STRUCTURES
- Ⓖ PROPOSED GATE LOCATION

Note: For approved fence plans, refer to dwg ref:
P16-0631_65G Existing and Proposed Fence Plan
P16-0631_08AM Composite Parameter Plan
P22-1703_02F Phase 10 Regulating Plan

All existing to bridleways to be maintained

Revisions:
First Issue-02/12/2022 LAB
A - (23/01/2023 LAB) Parcel 10 cat & dog proof fence alignment updated
B - (02/03/2023 LAB) Updates to client comment
C - (03/03/2023 LAB) Updates to client comment
D - (26/07/2023 RVF) Bridleway notes added (in response to LPA comment)

HEYFORD PARK - **PROPOSED CAT AND DOG PROOF FENCE (CONDITION 14)**

PEGASUS GROUP