Indicative Planting Schedule

CA1 - Spine Road

Trees				
Species	Girth	Height	Specification	Pot Size
Amelanchier grandiflora 'Robin Hill'	12-14	350-425	HS .Clear stem 175-200cm	RB
Cercis silliquastrum	12-14	350-425	HS .Clear stem 175-200cm	RB
Corylus avellana (ms)		200-250	Multi-stem	45-85L
Magnolia kobus	12-14	350-425cm	Heavy standard .Clear stem 150-175cm	RB

Ornamental Hedgerow				
Species	Height	Specification	Pot Size	Density
Ligustrum japonicum Rotundifolium *(Spine Road)*	60-80	Bushy	RB	7/ lin. m
Olearia x haastii *(Spine Road)*	60-80	Bushy	10L	7/ lin. m

Specimen Shrubs				
Species	Height	Specification	Pot Size	Density
Cornus kousa var. chinensis	125-150cm	Branched .C	25-35L	Counted
Hydrangea quercifolia 'Snow Queen'	125-150cm	Branched .C	25-35L	Counted
Spiraea nipponica 'Snowmound'	80-100cm	Branched .C	15-20L	Counted
Stipa gigantea	n/a	C	10L	Counted

Climbers			
Species	Specification	Pot Size	Density
Clematis 'Jackmanii'	Several Shoots .Framed	10L	Counted
Clematis 'Lasurstern'	Several Shoots .Framed	10L	Counted
Hydrangea anomala subsp. petiolaris	Several Shoots .Framed	10L	Counted

Ornamental Shrub/ Herbaceous Planting				
Species	Specification	Height	Pot Size	Density
Acanus aethusifolius	C	-	3L	7/m2
Bergenia 'Bressingham White'	C	-	3L	7/m2
Bergenia 'Silberlicht'	C	-	3L	7/m2
Calamagrostis acutiflora 'Karl Foerster'	Full Pot	-	3L	7/m2
Carex oshimensis 'Evergold'	Full Pot	-	3L	7/m2
Ceanothus 'Blue Mound'	Bushy .C	30-40cm	3L	4/m2
Cistus x hybridus	Bushy .C	30-40cm	3L	5/m2
Deschampsia cespitosa 'Goldtau'	Full Pot	-	3L	7/m2
Echinacea purpurea 'White Swan'	Full Pot	-	3L	7/m2
Euonymus fortunei 'Emerald Gaiety'	Bushy .C	30-40cm	3L	5/m2
Euonymus japonicus 'Paloma Blanca'	Bushy .C	30-40cm	3L	5/m2
Hebe 'Mariorie'	Bushy .C	30-40cm	3L	4/m2
Hebe cupressoides 'Boughton Dome'	Bushy .C	30-40cm	3L	5/m2
Hydrangea macrophylla 'Lanarth White'	Bushy .C	30-40cm	3L	4/m2
Lavandula angustifolia 'Hidcote'	Bushy .C	30-40cm	3L	5/m2
Liriope muscari 'Monroe White'	C	-	3L	7/m2
Luzula sylvatica	Full Pot	-	3L	7/m2
Pennisetum hameln	Full Pot	-	3L	4/m2
Perovskia atriplicifolia	Bushy .C	30-40cm	3L	4/m2
Philadelphus 'Belle Etoile'	Bushy .C	30-40cm	3L	4/m2
Philadelphus 'Manteau d'Hermine'	Bushy .C	30-40cm	3L	5/m2
Prunus laurocerasus 'Mount Vernon'	Bushy .C	30-40cm	3L	5/m2
Rosa 'Bonica'	Bushy	30-40cm	3L	4/m2
Rosmarinus officinalis 'Tuscan Blue'	Bushy .C	30-40cm	3L	5/m2
Rudbeckia 'Early Bird Gold'	C	-	3L	7/m2
Salvia sylvestris 'Viola Klose'	C	-	3L	7/m2
Sarcococca hookeriana humilis	Bushy .C	30-40cm	3L	4/m2
Sesleria autumnalis	Full Pot	-	3L	7/m2
Skimmia confusa 'Kew Green'	Bushy .C	30-40cm	3L	4/m2
Symphoricarpos orbiculatus 'Foliis variegatis'	Bushy .C	30-40cm	3L	4/m2
Verbena bonariensis	Full pot	-	3L	5/m2
Weigela 'Ebony and Ivory'		30-40cm	3L	4/m2

CA2 - Green Edge

Trees				
Species	Girth	Height	Specification	Pot Size
Amelanchier lamarckii	12-14	300-350	HS .Clear stem 175-200cm	RB
Cotoneaster 'Cornubia'	12-14	400-450	Branched .Clear Stem 125-150cm	RB
Euonymus europeaus 'Red Cascade'	-	125-150	Branched .Clear Stem 125-150cm	15-20L
Magnolia Soulangeana	12-14	350-425	HS .Clear stem 150-175cm	45-85L

Ornamental Hedgerow				
Species	Height	Specification	Pot Size	Density
Ligustrum ovalifolium *(Spine Road/ Secondary Street)*	60-80cm	Branched .C	5-7.5L	7/ lin. m
Viburnum tinus 'Eve Price' *(Spine Road/ Secondary Street)*	60-80cm	Bushy .C	25L	7/ lin. m

Specimen Shrubs				
Species	Height	Specification	Pot Size	Density
Cotinus coggygria 'Royal Purple'	125-150cm	Branched .C	25-35L	Counted
Hydrangea macrophylla 'Dark Purple'	60-80cm	Bushy .C	25-35L	Counted
Viburnum bodnantense 'Dawn'	125-150cm	Branched .C	25-35L	Counted
Weigela 'Bristol Ruby'	80-100cm	Branched .C	15-20L	Counted

Climbers			
Species	Specification	Pot Size	Density
Clematis tangutica	Several Shoots .Framed	10L	Counted
Jasminum nudiflorum	Several Shoots .Framed	10L	Counted
Lonicera periclymenum 'Heaven Scent'	Several Shoots .Framed	10L	Counted

Ornamental Shrub/ Herbaceous Planting				
Species	Specification	Height	Pot Size	Density
Aucuba japonica 'Rozannie'	Bushy .C	30-40cm	3L	4/m2
Berberis thunbergii 'Helmond Pillar'	Bushy .C	30-40cm	3L	4/m2
Bergenia cordifolia 'Purpurea'	C	-	3L	7/m2
Ceanothus thyrsiflorus repens	Bushy .C	30-40cm	3L	5/m2
Chaenomeles superba 'Pink Lady'	Bushy .C	30-40cm	3L	4/m2
Cistus x purpureus	Bushy .C	30-40cm	3L	5/m2
Geranium 'Dreamland'	C	-	3L	7/m2
Hebe 'Red Edge'	Bushy .C	-	3L	4/m2
Hypericum androsaemum 'Autumn Blaze'	Bushy .C	30-40cm	3L	5/m2
Lavandula angustifolia 'Rosea'	Bushy .C	30-40cm	3L	5/m2
Liriope muscari	C	-	3L	7/m2
Mahonia aquifolium	Branched .C	30-40cm	3L	4/m2
Monarda 'Beauty of Cobham'	C	-	3L	7/m2
Nepeta racemosa 'Walkers Low'	C	-	3L	7/m2
Potentilla fruticosa 'Primrose Beauty'	Bushy .C	30-40cm	3L	5/m2
Prunus laurocerasus 'Otto Luyken'	Bushy .C	30-40cm	3L	4/m2
Pyracintha 'Red Column'	Bushy .C	30-40cm	3L	4/m2
Salvia officinalis 'Purpurascens'	Bushy .C	30-40cm	3L	5/m2
Sanguisorba menziesii	C	-	3L	7/m2
Stachys officinalis 'Hummelo'	C	-	3L	7/m2
Symphoricarpos chenaultii 'Hancock'	Bushy .C	30-40cm	3L	5/m2
Skimmia confusa 'Kew Green'	Bushy .C	30-40cm	3L	4/m2
Weigela florida 'Variegata'	Bushy .C	30-40cm	3L	4/m2

CA3 - Core Housing

Trees				
Species	Girth	Height	Specification	Pot Size
Carpinus betulus 'Frans Fontaine'	20-25	500-550cm	Semi-Mature .Clear stem min. 200cm	RB
Cornus controversy 'Variegata'	-	200-250	Leader with laterals	70-90L
Gleditsia triacanthos Draves Street Keeper	20-25	Min 450cm	Semi-Mature .Clear stem min. 200cm	RB
Malus trilobata	16-18	400-450cm	EHS .Clear stem min. 200cm	RB
Prunus padus	16-18	400-450cm	EHS .Clear stem min. 200cm	RB
Zelkova serrata 'Green Vase'	20-25	500-550cm	Semi-Mature .Clear stem min. 200cm	RB

Ornamental Hedgerow				
Species	Height	Specification	Pot Size	Density
Escalonia 'Apple Blossom' *(Private Drives)*	60-80cm	Bushy	10L	7/ lin. m
Euonymus japonicus 'Jean Hughes' *(Private Drives)*	60-80cm	Bushy	10L	7/ lin. m
Griselinia littoralis *(Secondary/ Shared Surface)*	60-80cm	Branched .C (Hedgerow)	5-7.5L	7/ lin. m
Ligustrum ovalifolium *(Spine Road/ Secondary Street)*	60-80cm	Branched .C (Hedgerow)	5-7.5L	7/ lin. m
Photinia fraseri 'Little Red Robin' *(Secondary/ Shared Surface)*	60-80cm	Bushy	10L	7/ lin. m
Viburnum tinus 'Eve Price' *(Spine Road/ Secondary Street)*	60-80cm	Bushy .C	25L	7/ lin. m

Specimen Shrubs				
Species	Height	Specification	Pot Size	Density
Hamamelis intermedia 'Pallida'	125-150cm	Branched .C	25-35L	Counted
Philadelphus 'Snowbelle'	125-150cm	Branched .C	25-35L	Counted
Viburnum plicatum tomentosum	125-150cm	Branched .C	25-35L	Counted

Climbers			
Species	Specification	Pot Size	Density
Clematis armandii	Several Shoots .Framed	10L	Counted
Hedera helix 'Glacier'	Several Shoots .Framed	10L	Counted
Hedera helix 'Gold Child'	Several Shoots .Framed	10L	Counted

Ornamental Shrub/ Herbaceous Planting				
Species	Specification	Height	Pot Size	Density
Alchemilla mollis	C	-	3L	7/m2
Berberis darwinii	Branched .C	30-40cm	3L	4/m2
Brachyglottis 'Sunshine'	Bushy .C	30-40cm	3L	4/m2
Chaenomeles speciosa 'Nivalis'	Bushy .C	30-40cm	3L	4/m2
Choisia dewitteana 'White dazzler'	Bushy .C	30-40cm	3L	4/m2
Choisya 'Aztec Pearl'	Bushy .C	30-40cm	3L	4/m2
Corylopsis pauciflora	Bushy .C	30-40cm	3L	4/m2
Euonymus japonicus 'Green Rocket'	Bushy .C	30-40cm	3L	4/m2
Geranium macrorrhizum 'White-ness'	C	-	3L	7/m2
Hakonechloa macra 'Alboaurea'	Full Pot	-	3L	7/m2
Hebe 'Emerald Gem'	Bushy .C	30-40cm	3L	5/m2
Hebe 'White Gem'	Bushy .C	30-40cm	3L	5/m2
Helleborus argutifolius	C	-	3L	7/m2
Heuchererella 'Solar Power'	C	-	3L	7/m2
Hydrangea quercifolia 'Flemygea'	Bushy .C	30-40cm	3L	4/m2
Hypericum 'Hidcote'	Bushy .C	30-40cm	3L	4/m2
Luzula nivea	C	-	3L	7/m2
Ligustrum ovalifolium 'Aureum'	Bushy .C	30-40cm	3L	4/m2
Molinia caerulea	Full Pot		3L	7/m2
Pachysandra terminalis 'Variegata'	Several Shoots .C	15-20cm	3L	5/m2
Philadelphus 'Innocence'	Bushy .C	30-40cm	3L	4/m2
Potentilla fruticosa 'Abbotswood'	Bushy .C	30-40cm	3L	5/m2
Prunus laurocerasus 'Zabeliana'	Bushy .C	30-40cm	3L	4/m2
Rudbeckia 'Goldsturm'	C	-	3L	7/m2
Santolina chamaecyparissus	Bushy .C	30-40cm	3L	5/m2
Sarcococca hookeriana	Bushy .C	30-40cm	3L	4/m2
Skimmia confusa 'Kew Green'	Bushy .C	30-40cm	3L	4/m2
Spiraea 'Arguta'	Bushy .C	30-40cm	3L	4/m2
Spiraea betulifolia 'Tor Gold'	Bushy .C	30-40cm	3L	5/m2
Viburnum davidii	Bushy .C	30-40cm	3L	4/m2
Weigela 'Mont Blanc'	Bushy .C	30-40cm	3L	4/m2

CA4 - Himley Green

Trees				
Species	Girth	Height	Specification	Pot Size
Amelanchier lamarckii (ms)	-	200-250	Multi-stem	45-85L
Corylus avellana 'Varietata'	-	200-250	Multi-stem	45-85L
Magnolia stellata	-	150-175	Branched	70L

Ornamental Hedgerow				
Species	Height	Specification	Pot Size	Density
Ligustrum ovalifolium *(Spine Road/ Secondary Street)*	60-80cm	Branched .C (Hedgerow)	5-7.5L	7/ lin. m
Viburnum tinus 'Eve Price' *(Spine Road/ Secondary Street)*	60-80cm	Bushy .C	25L	7/ lin. m

Specimen Shrubs				
Species	Height	Specification	Pot Size	Density
Kolkwitzia amabilis 'Pink Cloud'	125-150cm	Branched .C	25-35L	Counted
Miscanthus sinensis 'Gracillimus'	n/a	C	10L	Counted
Syringa pubescens subsp. microphylla 'Superba'	125-150cm	Branched .C	25-35L	Counted
Viburnum tinus 'French White'	125-150cm	Branched .C	25-35L	Counted

Climbers			
Species	Specification	Pot Size	Density
Clematis montana var. rubens 'Tetrarose'	Several Shoots .Framed	10L	Counted
Hedera colchica 'Dentata Variegata'	Several Shoots .Framed	10L	Counted
Lonicera japonica 'Halliana'	Several Shoots .Framed	10L	Counted

Ornamental Shrub/ Herbaceous Planting				
Species	Specification	Height	Pot Size	Density
Abelia grandiflora	Bushy .C	30-40cm	3L	4/m2
Ajuga reptans 'Purple Torch'	C	-	3L	7/m2
Cotoneaster 'Coral Beauty'	Bushy .C	30-40cm	3L	4/m2
Cornus sericea 'Flaviramea'	Branched .C	30-40cm	3L	5/m2
Hebe 'Champagne'	Bushy .C	30-40cm	3L	5/m2
Hebe 'James stirling'	Bushy .C	30-40cm	3L	5/m2
Hydrangea paniculata 'Bombshell'	Bushy .C	30-40cm	3L	4/m2
Mahonia aquifolium 'Apollo'	Bushy .C	30-40cm	3L	5/m2
Nandia domestica 'Lemon Lime'	Bushy .C	30-40cm	3L	4/m2
Potentilla fruticosa 'Abbotswood'	Bushy .C	30-40cm	3L	4/m2
Rosa 'Hertfordshire'	Bushy	30-40cm	3L	4/m2
Rosa 'The Fairy'	Bushy .C	30-40cm	3L	5/m2
Sarcococca hookeriana	Bushy .C	30-40cm	3L	4/m2
Stachys byzantina 'Silver Carpet'	C	-	3L	7/m2
Tiarella 'Spring Symphony'	C	-	3L	4/m2
Viburnum juddii	Bushy .C	30-40cm	3L	4/m2
Persicaria affinis	Full pot	-	3L	5/m2
Prunus laurocerasus 'Otto Luyken'	Bushy .C	30-40cm	3L	4/m2
Verbena bonariensis	Full pot	-	3L	5/m2

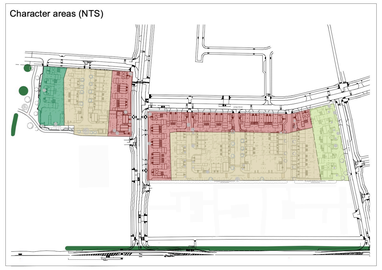

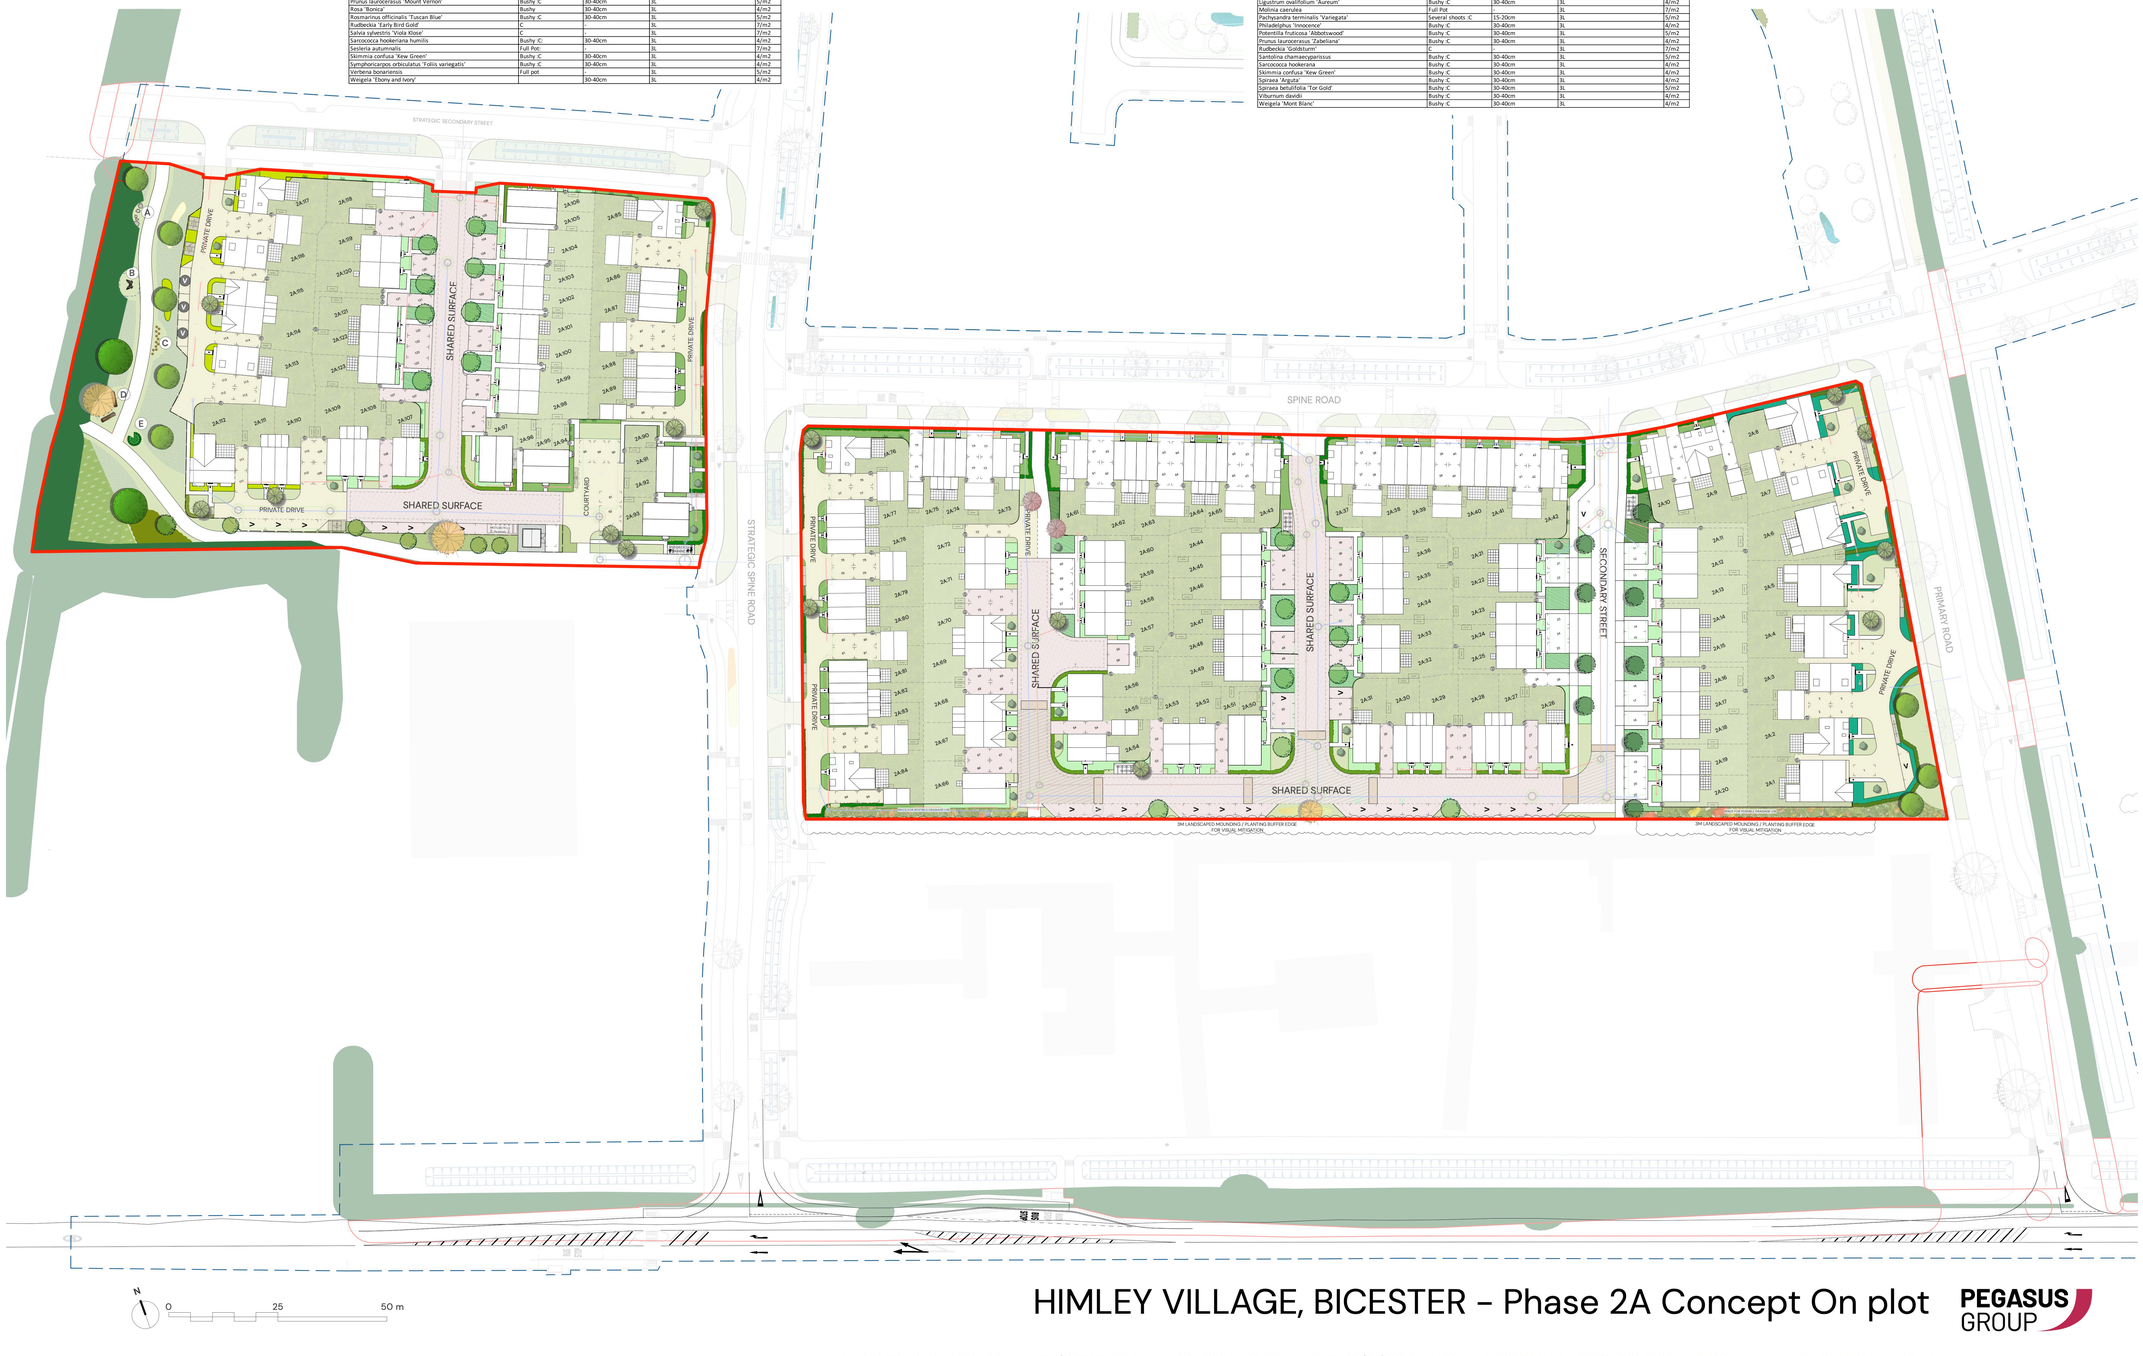

KEY

- Phase 2A Site boundary
- Indicative Phase 1B infrastructure boundary
- Existing vegetation - to be retained
- Existing vegetation - to be removed
- Proposed tree planting - Secondary Street
- Proposed tree planting - Shared Surface
- Proposed multi-stem tree planting - Private Drive
- Proposed tree planting - Green Links
- Proposed tree planting - Feature Trees
- Proposed tree planting - Public Open Space
- Proposed specimen shrub planting
- Native shrub planting within public space
- Proposed hedgerow planting - CA1 (spine road)
- Proposed hedgerow planting - CA2 (green edge)
- Proposed hedgerow planting - CA3 (core housing)
- Proposed hedgerow planting - CA4 (himley green)
- Proposed ornamental shrub/herbaceous planting - CA1 (spine road)
- Proposed ornamental shrub/herbaceous planting - CA2 (green edge)
- Proposed low level ornamental shrub/herbaceous planting - CA2 (green edge)
- Proposed ornamental shrub/herbaceous planting - CA3 (core housing)
- Proposed low level ornamental shrub/herbaceous planting - CA3 (core housing)
- Proposed ornamental shrub/herbaceous planting - CA4 (himley green)
- Proposed low level ornamental shrub/herbaceous planting - CA4 (himley green)
- Retained scrub within public space
- Proposed climber planting
- Proposed bulb planting
- Amenity grass
- Grass verge
- Rear gardens
- Long grassland within public space
- Flowering lawn within public space
- Proposed areas of ornamental gravel

Phase 1B Infrastructure only -shown here for context

- Proposed swale

HIMLEY VILLAGE, BICESTER - Phase 2A Concept On plot

PEGASUS GROUP

| PEGASUSGROUP.CO.UK | TEAM/DRAWN BY: VK | APPROVED BY: RVF | DATE: 18/10/2024 | SCALE: 1:500@A0 | DRWG: P22-3093_EN_03_M | CLIENT: CALA Cotswolds |

© Pegasus Planning Group Limited. © Crown copyright and database rights OS 100042093. Promap Licence number 100020449. EmapSite Licence number 0100031673. Terms & Conditions @ pegasusgroup.co.uk