LEGEND

- SITE BOUNDARY 'THE ESTATE'
- 1 PLOT NUMBER
- T DENOTES BOUNDARY OWNERSHIP
- P PARKING SPACE
- G GARAGE
- V DENOTES VISITORS PARKING SPACE
- STREET LIGHTING ADOPTED BY HIGHWAYS
- BOLLARD LIGHTING MANAGED BY MANAGEMENT CO
- BIN STORE
- BIKE STORE

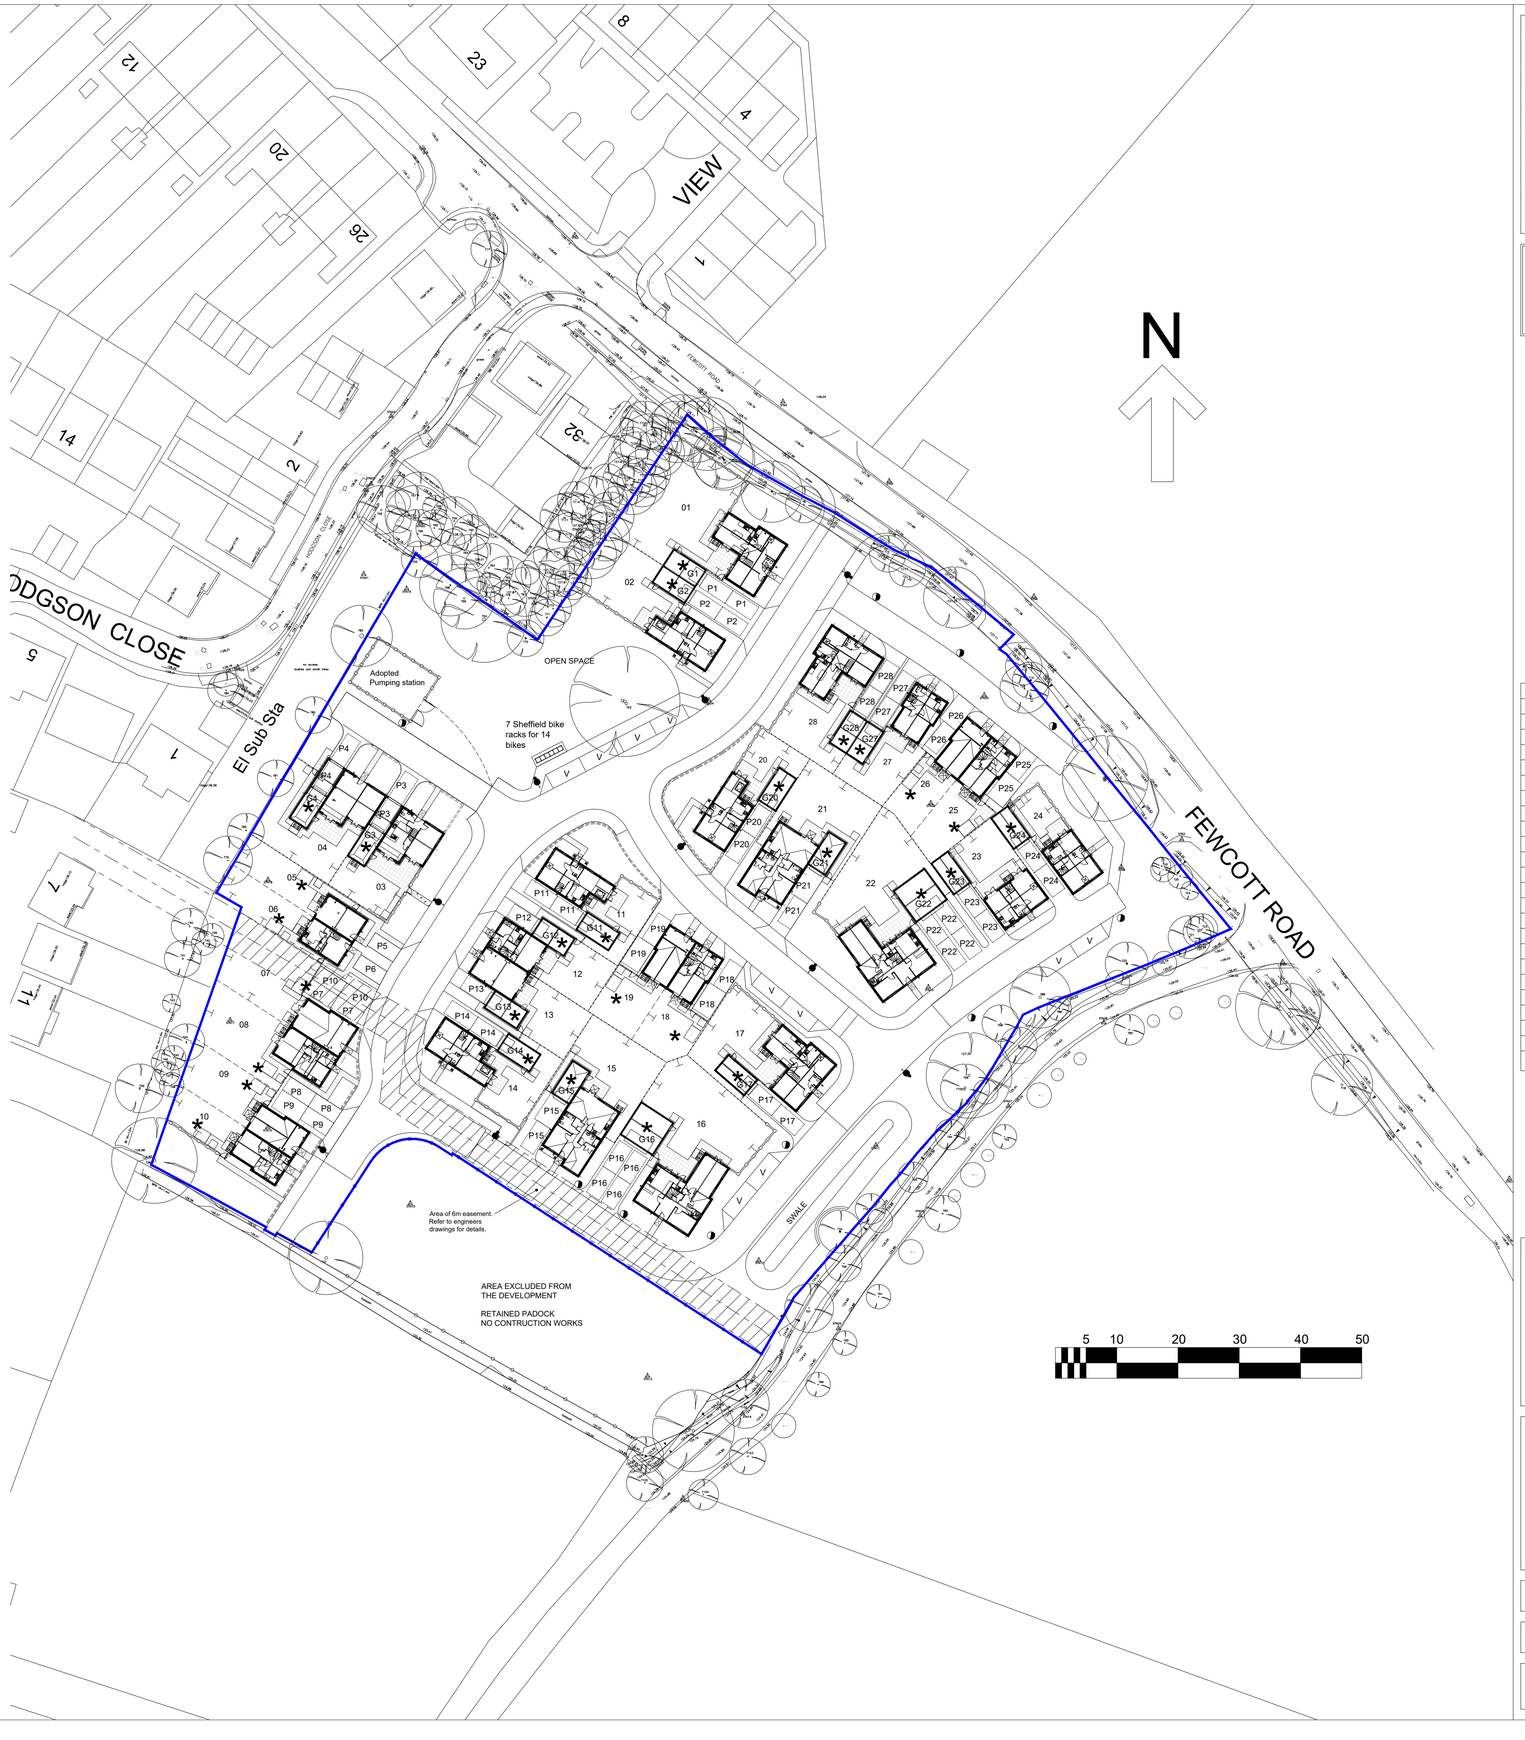

Notes

All dimensions to be checked on site prior to the commencement of construction and any discrepancy should be reported to the Site Manager.

This drawing may not be reproduced in any part or form without written consent.

All copyrights reserved.

Sub-Contractors MUST ensure that they have the latest issue drawing before they commence work on site.

This drawing is to be read in conjunction with all relevant Specifications, schedules and Engineers details.

Rev	Date	Description	Init.

CALA

Job title

Fewcott Road, Fritwell

Drawing title

Bike Storage Plan

STATUS	DRAWN
CONSTRUCTION	JPS

SCALE	DATE	REV.
1:500 @ A1	JUNE 2022	-

DWG NO.

00217-BIKE