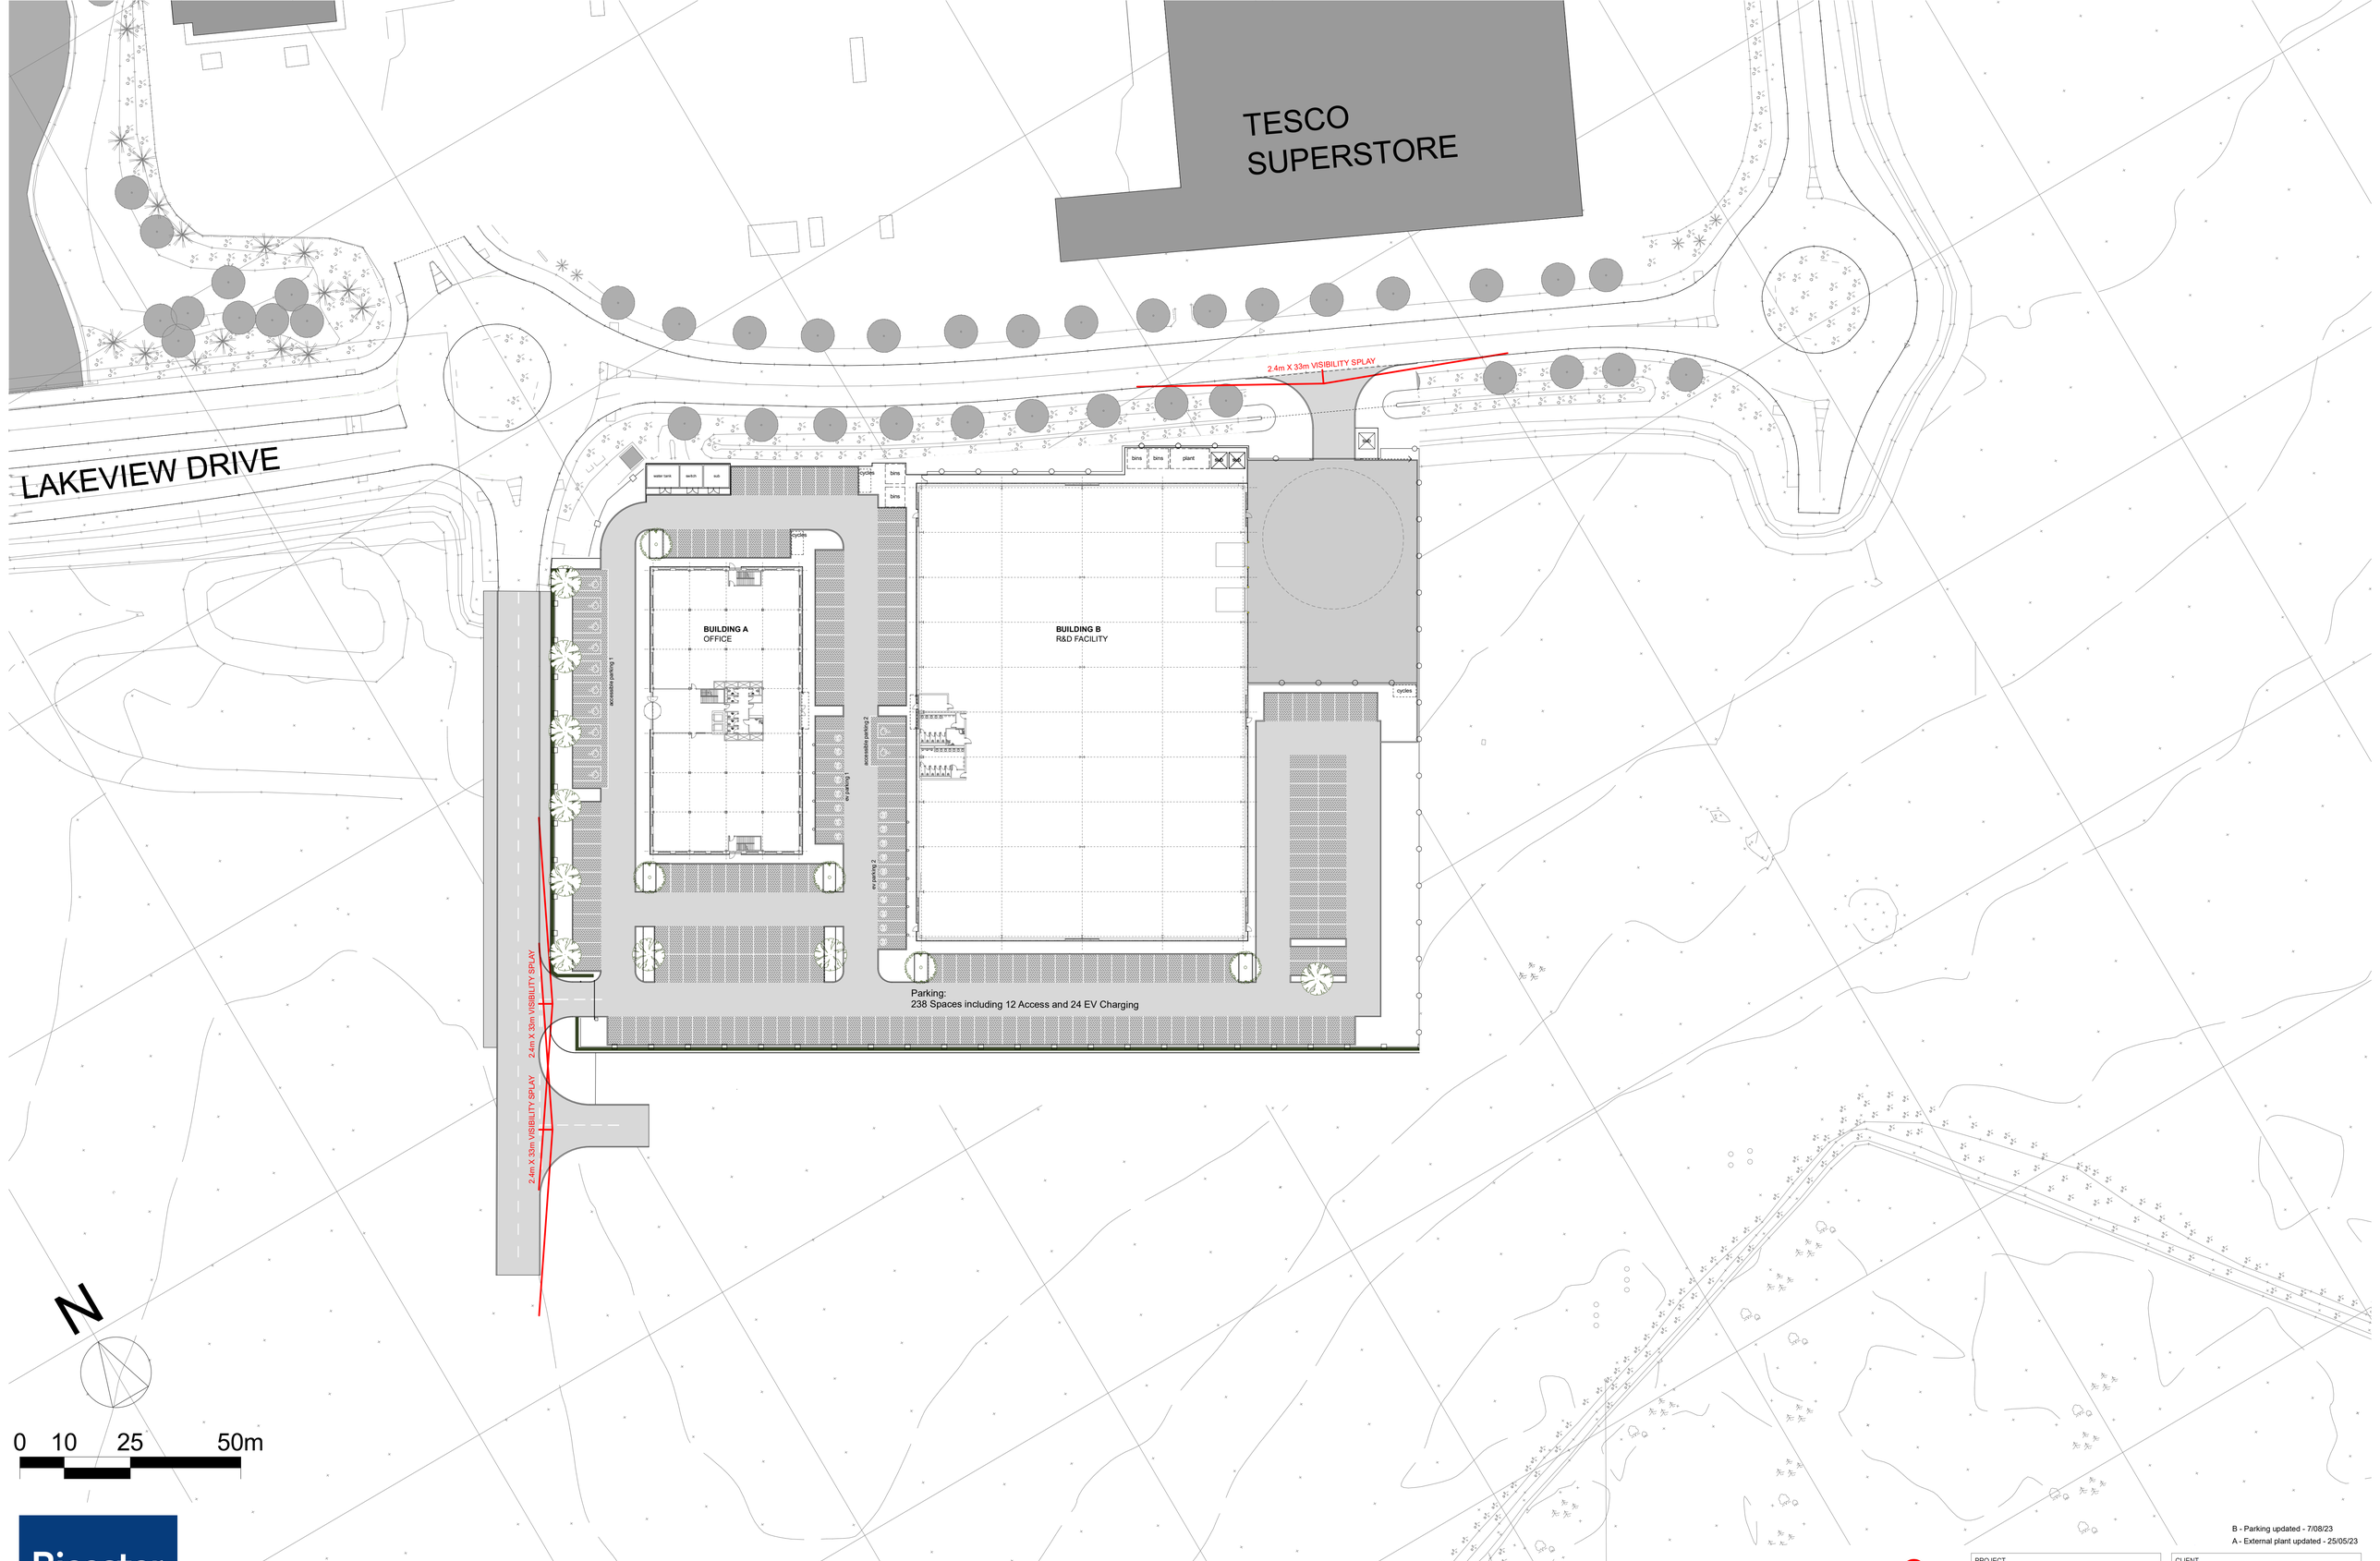

Bicester Arc
Work. Live. Breathe.

B - Parking updated - 7/08/23
A - External plant updated - 25/05/23

SEL Design
Architecture Planning Stream

SLADEN ESTATES
PEVERIL SECURITIES

PROJECT	BICESTER ARC
TITLE	ZONE B ACCESS
CLIENT	PEVERIL SECURITIES
DRAWN BY	DW
CHECKED BY	
DATE	03.04.23
SCALE (@ A1)	1:500
PROJECT NUMBER	16SK109
DRAWING NUMBER	D106
REV	B