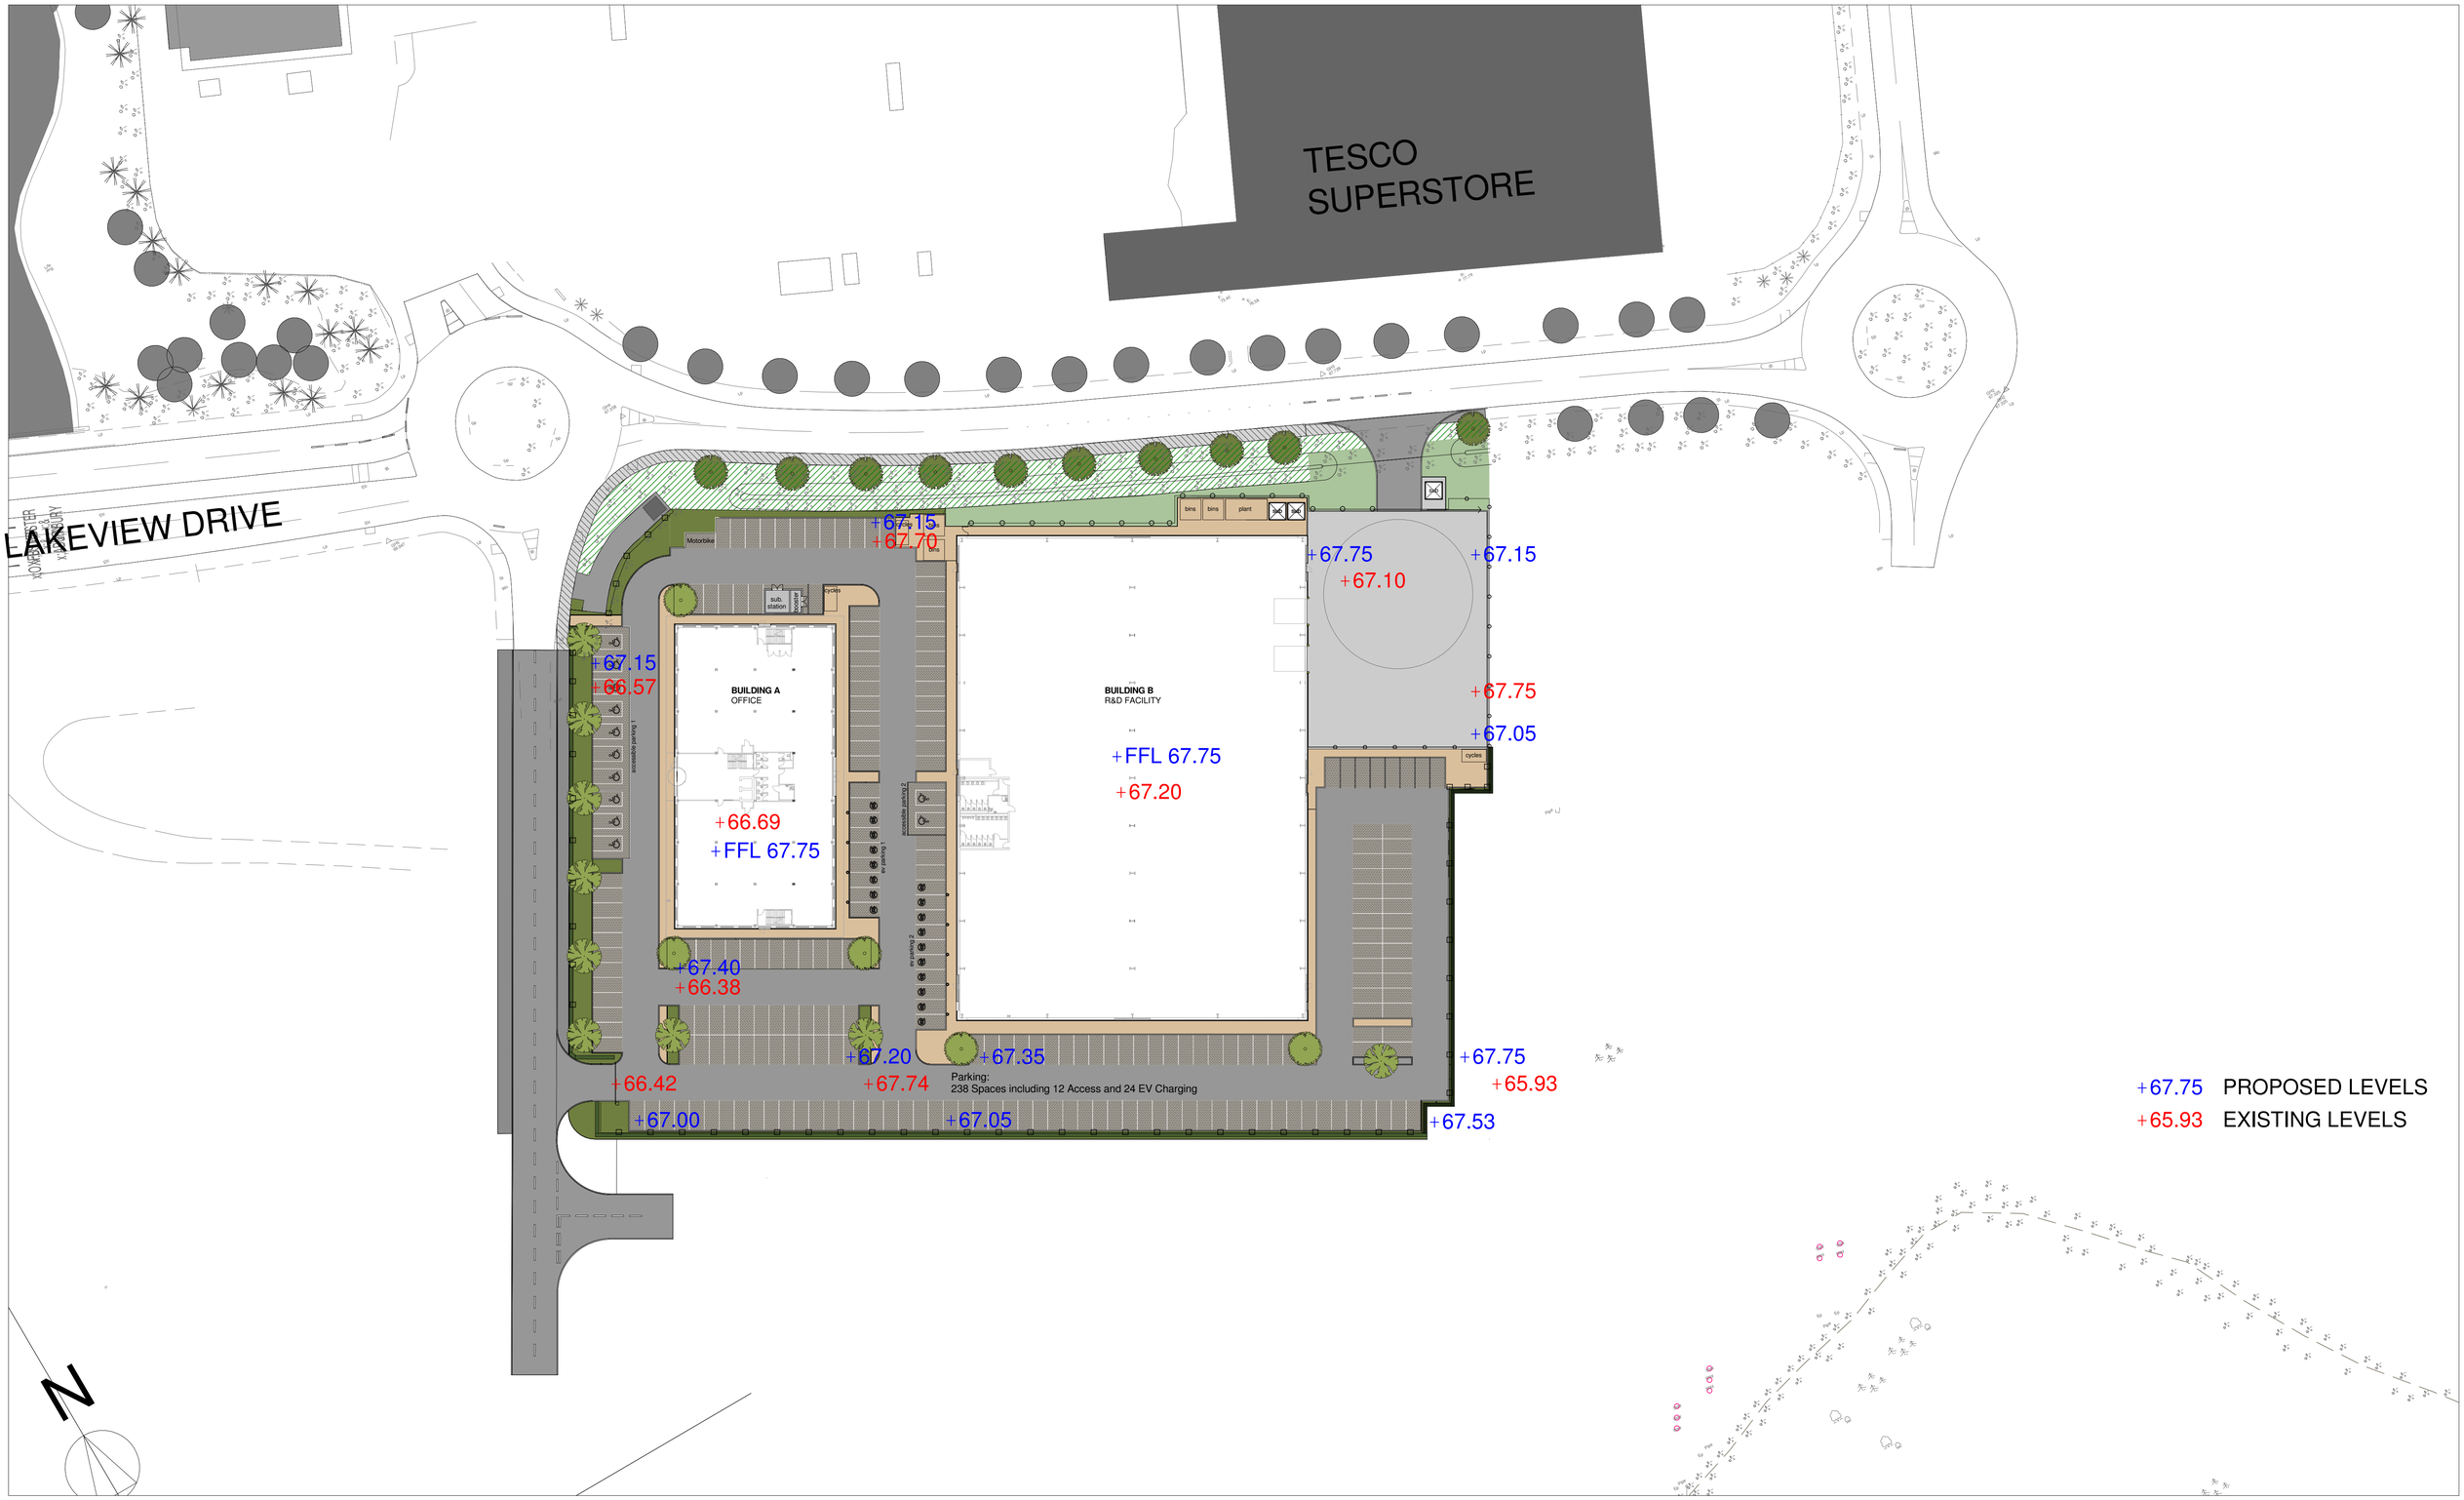

Bicester Arc
Work. Live. Breathe.

SEL Design
Architecture Planning Breeam

SLADEN ESTATES

PEVERIL SECURITIES

PROJECT	BICESTER ARC
TITLE	ZONE B PROPOSED SITE AND FLOOR LEVELS
CLIENT	Peveril Securities Ltd.
DRAWN BY	DW
CHECKED BY	Checker
DATE	03.04.2023
SCALE (@ A1)	1 : 500
PROJECT NUMBER	16SK109
DRAWING NUMBER	D105
REV	B