PLANNING ONLY

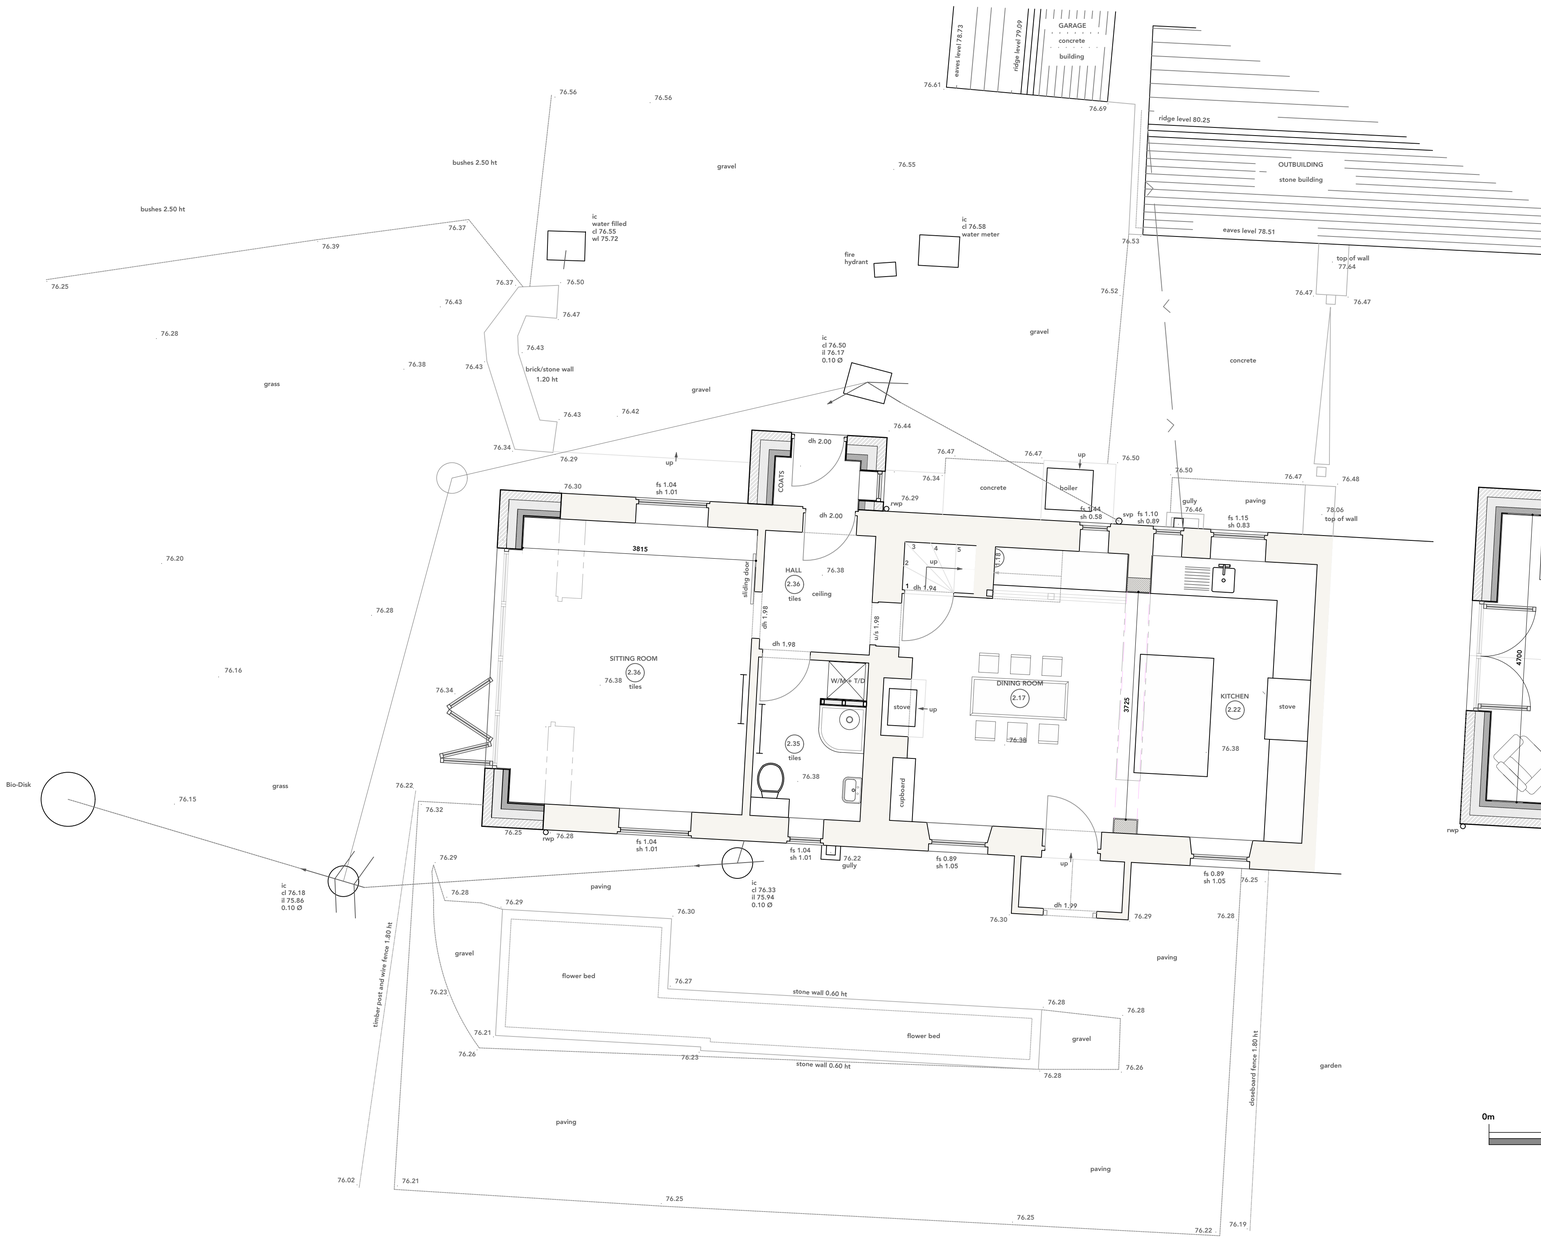

GROUND FLOOR 1:50

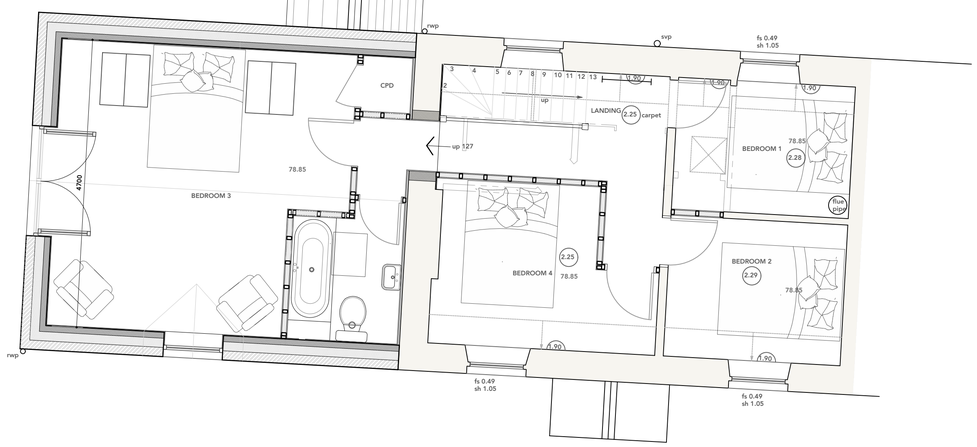

FIRST FLOOR 1:50

0m 10m

PROPOSED

DO NOT SCALE. ALL DIMENSIONS TO BE SITE CHECKED

ANY DISCREPANCIES TO BE REFERRED TO DESIGNER/STRUCTURAL ENGINEER

RICHARD COURT DESIGNS LTD

7 PHILCOTE STREET
DEDDINGTON
OX15 0TB

Tel: 07795313850
E-mail: richardcourtdesigns@gmail.com

PROJECT:
6 Railway Cottages, Shipton on Cherwell, OX5 1JP

Job no: 1343-3D Scale: as shown @ A1L
Date: 12th October 2023