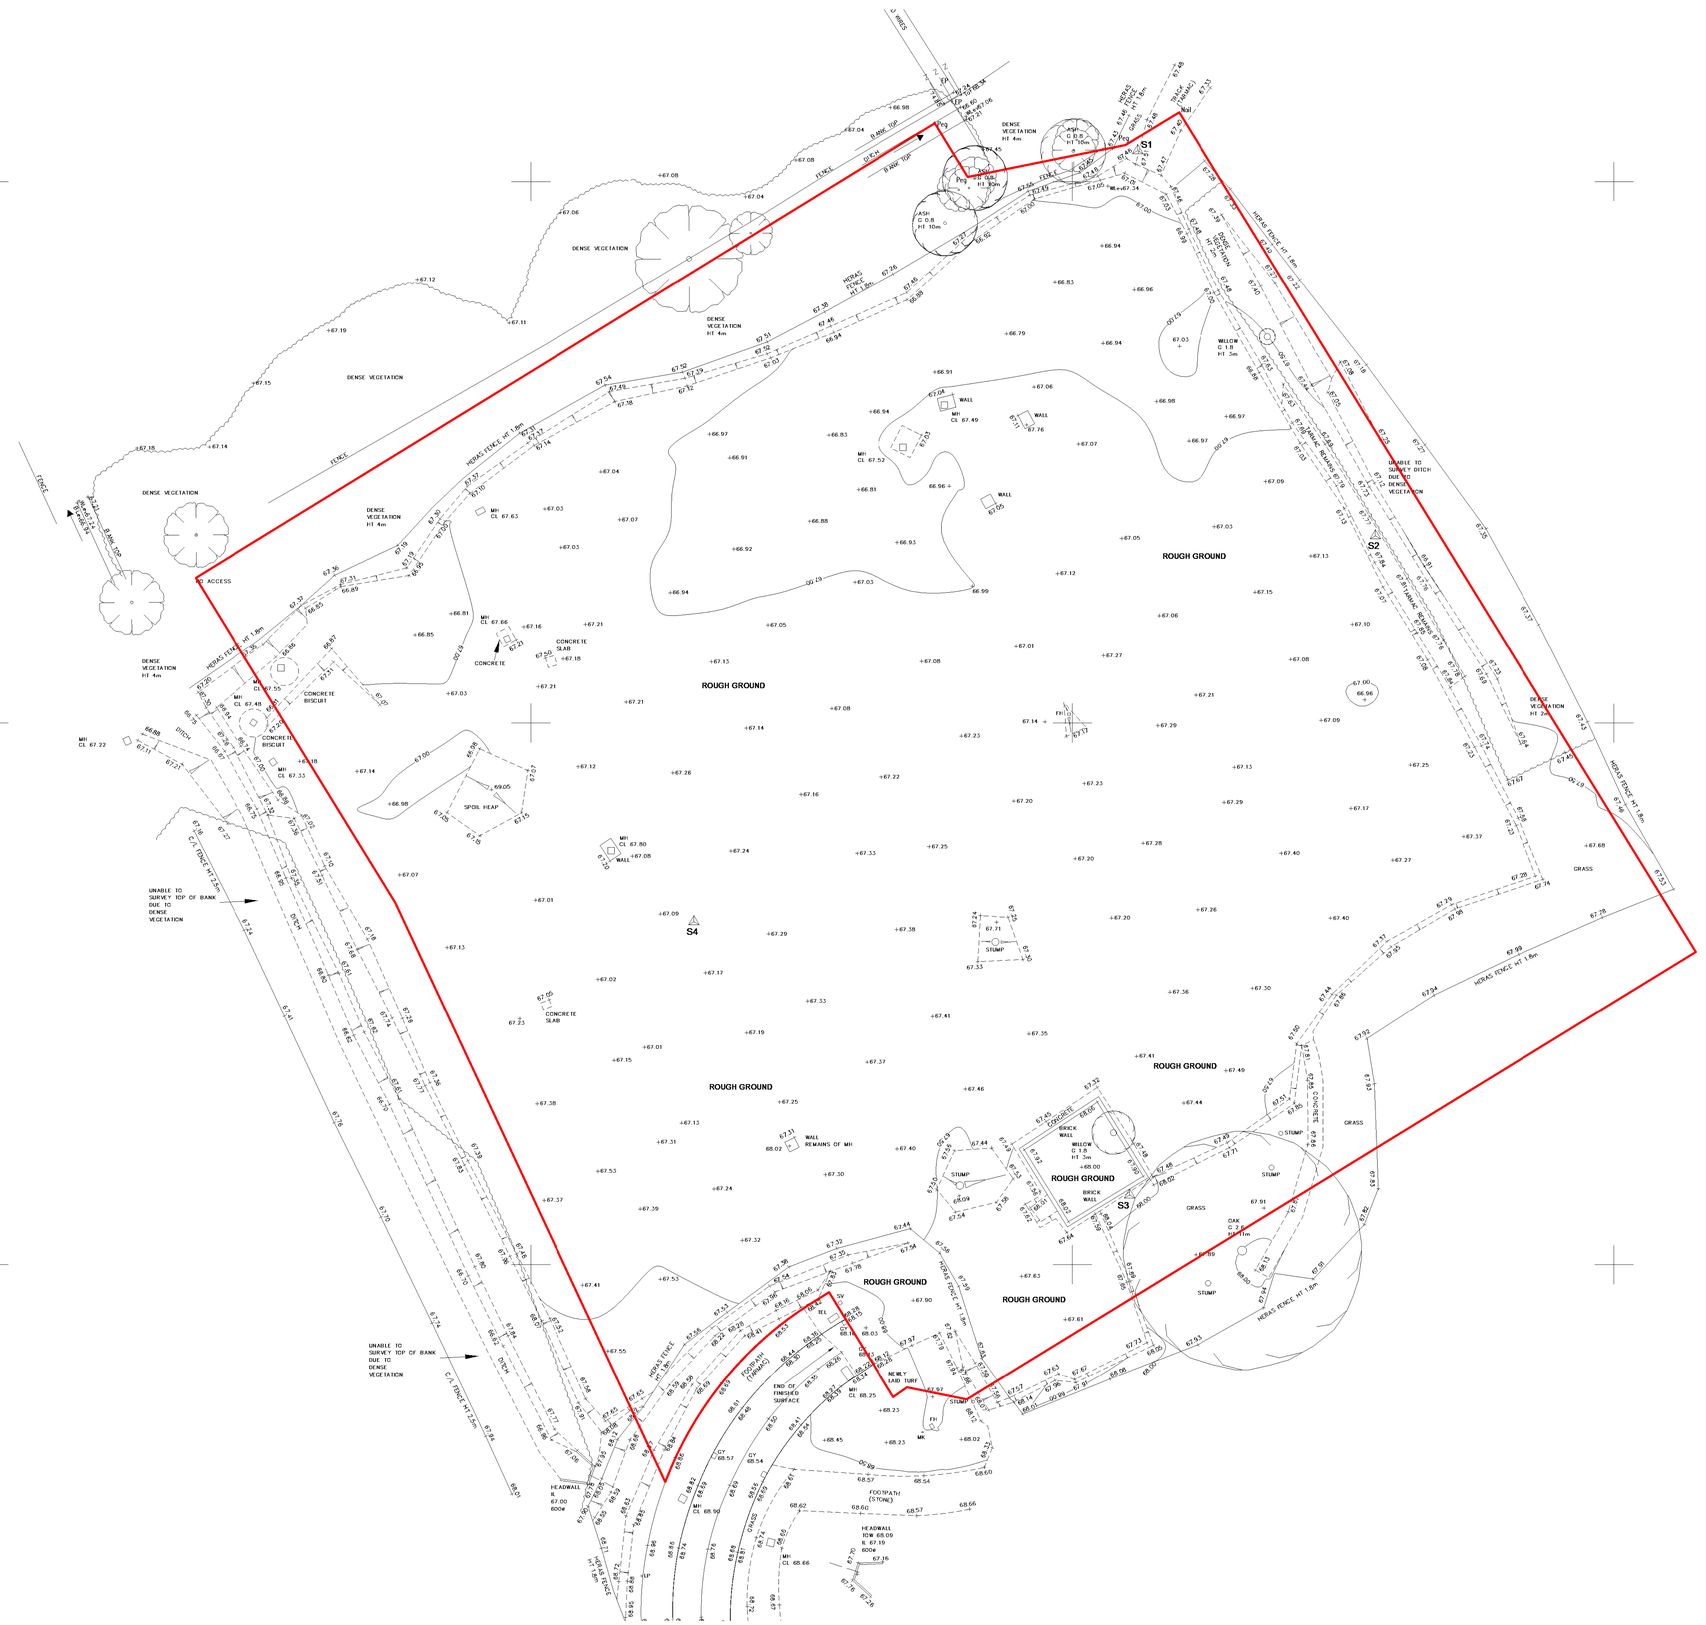

1:200
0 1 2 4 6 8 10m

N

TOPOGRAPHICAL KEY

GENERAL ABBREVIATIONS

SURVEY STATION		AIR VALVE CHAMBER	AVC
		ANCHOR	AN
BEARING		BACK OF KERB	BK
		BENCH MARK	BM
		BELLMOUTH	BL
HEDGE SPREADS		BOLLARD	BO
		BOLLARD LIGHT	BOL
		BUS STOP	BS
		CABLE DUCT	CD
BOUGHS/BE CANOPY		CABLE TV COVER	CTV
		CATCHPIT GULLEY	CP
TREES (DIAMETRE AT BREAST HEIGHT) DIRECTION OF FALL		CHAMBER	CH
		CONCRETE	CON
		CROSSING CENTRAL BUTTON	CCB
		CROSSING SIGNAL	CSI
TREES (DIAMETRE AT BREAST HEIGHT)		DRAINAGE CHANNEL	DCH
		ELECTRIC	ELE
		ELECTRICITY POLE	EP
		ELECTRIC BOX	EB
GATE		FENCE POST	FP
KERB CHANGE		FOOTPATH	FTP
ROAD LINE/KERB		FOOTPATH	FTP
		GAS VALVE	GV
FOOTPATH		GAS VALVE	GV
		HANDRAIL	HR
CHANGE IN SURFACE		HEDGE/TREE COVER	HTC
		INVERT LEVEL	IL
FENCE		KERB	K
		LAMP POST	LP
RAIL		MANHOLE	MH
		MARKER POST	MP
OVERHEAD ELECTRIC		MAST	MA
		NO PARKING SYMBOLS	
UNDERGROUND ELECTRIC		NO PARKING SYMBOLS WITH BENCH MARK	
		PYLON	PY
FOUL SEWER		POST	P
		POST BOX	PBX
SURFACE SEWER		POWER POLE	PP
		RAILWAY LINE	
STUMP		RAILWAY SIGNAL	RSI
		REFERENCE MARK	RM
BACK DROP (EXTERNAL)		RISER	R
		ROAD SIGN	RS
BACK DROP (INTERNAL)		STREET NAME PLATE	
		SOIL PIPE	SP
BUILDING		SOIL VENT	SV
		SURFACE WATER	SW
OPEN SIDED BUILDING		TELECOM COVER	TC
		TELECOM POLE	TP
OVERHANG CANOPY		TELEPHONE KIOSK	TK
		TELEPHONE POLE	TP
SLEEKSTONE		TOP OF BANK	TOB
		TOP OF SLOPE	TOS
CENTRE	⊕	TURNING CIRCLE	TC
		TURNING PLACE	TP
SPOT LEVEL	+ 67.12	UNABLE TO SURVEY	UTS
SPOT LEVEL	+ 67.12	UNABLE TO WORK	UTW
BORE HOLE	BH	VALVE CHAMBER	VC
		WATER BOARD	WB
TRIAL HOLE	TH	WATER COVER	WC
		WATER FLOW	WF
		WATER POINT	WP

FENCE ABBREVIATIONS

BARBED WIRE FENCE	BW	METAL RAILINGS	MR
CLOSE BOARDED FENCE	CBF	OPEN BOARD FENCE	OBF
CONCRETE POST FENCE	CPF	POST AND RAIL FENCE	PRF
CONCRETE POST & WIRE	CPW	POST AND WIRE FENCE	PWF
CONCRETE PALING	CP	WIRE MESH FENCE	WM

REV	DATE	DETAILS OF AMENDMENTS	DRAWN
A	27/11/2024	UPDATED SURVEY CARRIED OUT IN SEPTEMBER 2025	L-JL

REVISIONS

LNT Construction

LNT CONSTRUCTION LTD
UNIT 2, HELIOS 47
ISABELLA ROAD
GARFORTH
LS25 2DY
Tel: 0113 385 3858
Fax: 0113 385 3859

CLIENT

LNT CARE DEVELOPMENTS

SITE

GRAVEN HILL
BICESTER
OX25 2BF

TITLE

TOPOGRAPHICAL SURVEY

SCALE @A0	1 : 200	DATE	27/11/2024 09:42:15
DRAWN	L-JL	DWG NO.	OX25 2BF A-02-A

DRAWING STATUS

FOR PLANNING APPROVAL

CHECKED BY		DATE	
APPROVED BY		DATE	

TOPOGRAPHICAL SURVEY
1 : 200