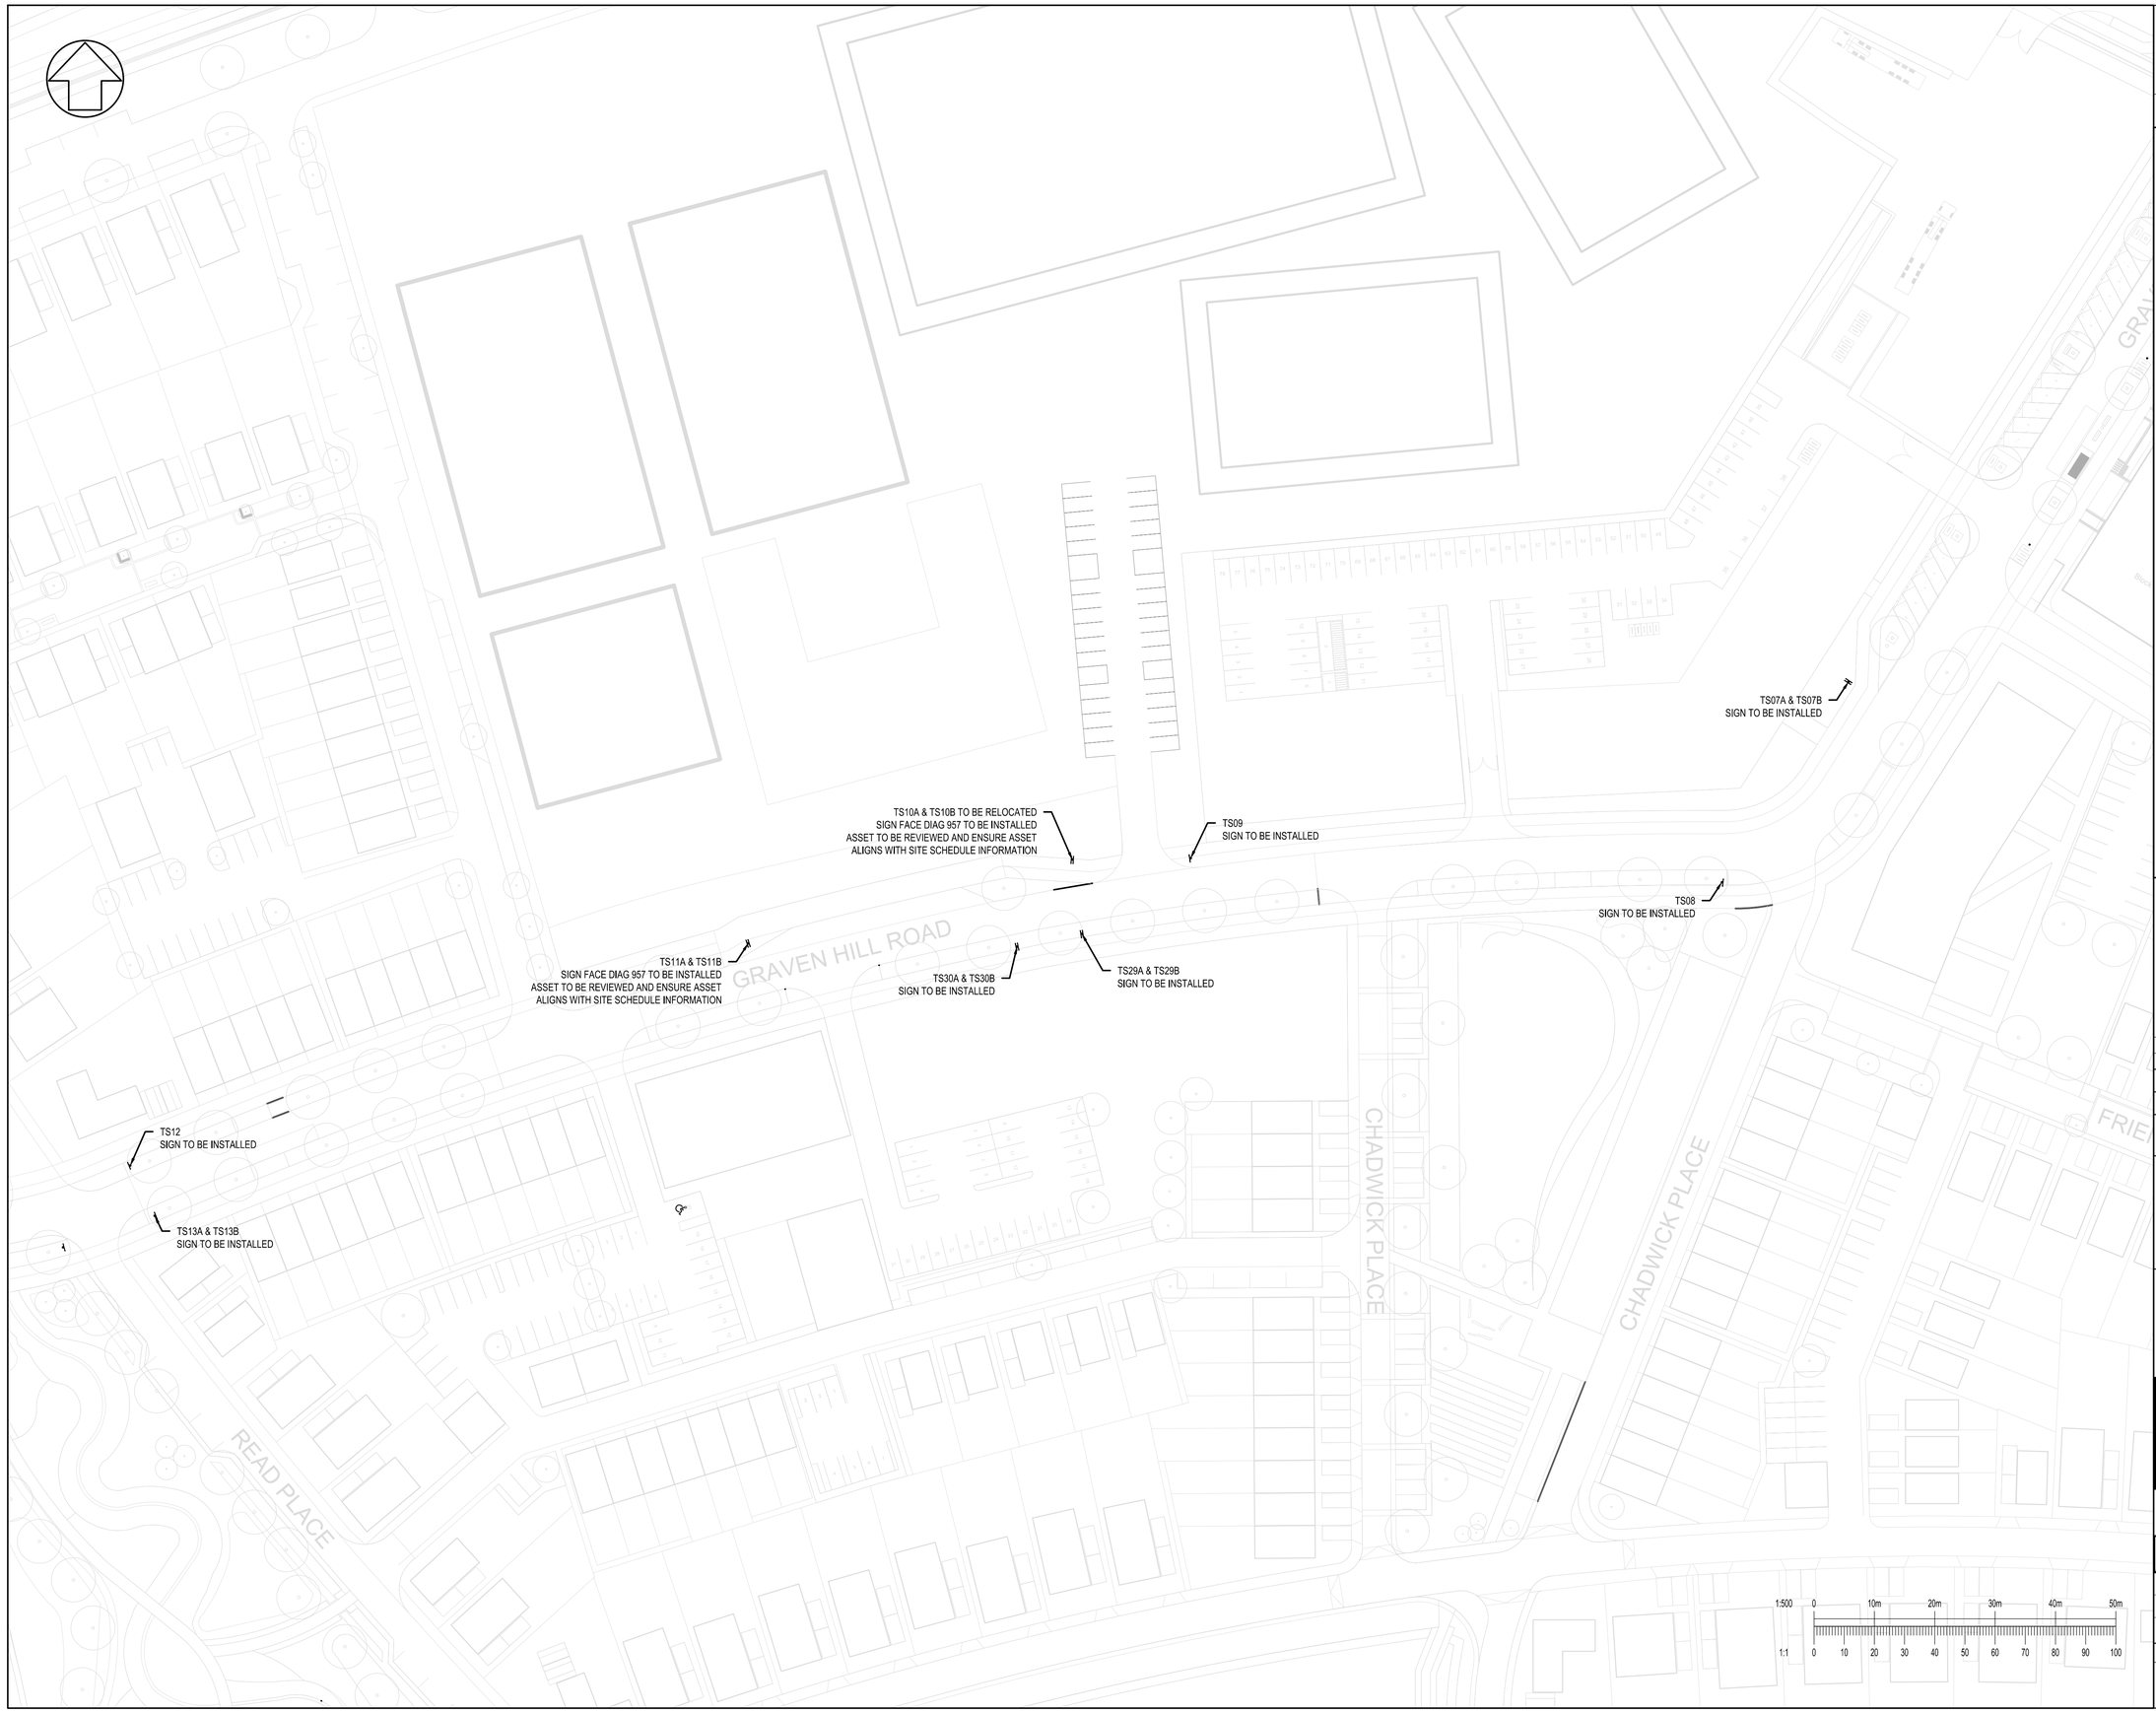

This drawing should not be scaled. Dimensions to be verified on site.
Any discrepancies should be referred to the Engineer prior to work being put in hand.

This drawing is the property of Waterman Infrastructure & Environment Limited, and the drawing is issued on the condition that it is not copied reproduced, retained or disclosed to any unauthorised person, either wholly or in part without the consent in writing of Waterman Infrastructure & Environment Limited
Pickfords Wharf, Clink Street, London SE1 9DG t 020 7928 7888 f 020 7902 0992

GENERAL NOTES

1. THIS DRAWING IS TO BE READ IN CONJUNCTION WITH ALL ENGINEER'S, ARCHITECT'S OR OTHER RELEVANT DRAWINGS AND SPECIFICATIONS.
2. ALL DIMENSIONS AND LEVELS ARE TO BE CHECKED ON SITE BY THE CONTRACTOR PRIOR TO PREPARING ANY WORKING DRAWINGS OR COMMENCING ON SITE.
3. THE CONTRACTOR MUST ENSURE AND WILL BE HELD RESPONSIBLE FOR THE OVERALL STABILITY OF THE BUILDING/STRUCTURE/EXCAVATION AT ALL STAGES OF THE WORK.
4. ALL WORK BY THE CONTRACTOR MUST BE CARRIED OUT IN SUCH A WAY THAT ALL REQUIREMENTS UNDER THE HEALTH AND SAFETY AT WORK ACT ARE SATISFIED.
5. ALL WORK IS TO BE CARRIED OUT IN COMPLIANCE WITH THE REQUIREMENTS OF THE RELEVANT STATUTORY AUTHORITIES AND REGULATIONS

KEY:

SINGLE SIDED TRAFFIC SIGN

DOUBLE SIDED TRAFFIC SIGN

Rev	Date	Description	By
A02	20.03.25	OCC COMMENTS INCORPORATED	JH
A01	24.01.25	FIRST ISSUE	JL

Amendments

Project
GRAVEN HILL, BICESTER

Title
PHASE 1A & 1B
TRAFFIC SIGNS
SHEET 2

Client
Graven Hill Village Development Company

Alan House | 5th Floor | Clumber Street | Nottingham | NG1 3ED
T +44 115 948 2612
mail@watermangroup.com www.watermangroup.com

Drawing Status
PRELIMINARY

Designed by	JH	Checked by	NJH
Drawn by	JH	Date	JANUARY 2025
Scales @ A1 work to figured dimensions only	1:500		

Project No
WIE11386

Computer File No
WIE11386-180-00-1202 - Traffic Signs and Schedule.dwg

Publisher	Zone	Category	Number	Revision
WIE	186	90	1203	A02

File Path: \\waterman-consulting.com\Projects\BH_WIE_Projects\WIE11386_GHV_LTA_GHVC\1997_CAD\06_Civils\MAI

1982-A-xx-P-xx-MPLAN, A1-Wat-S-GHVDC, Rolton External Finishes & Kerbs Layout - incl Ph1B