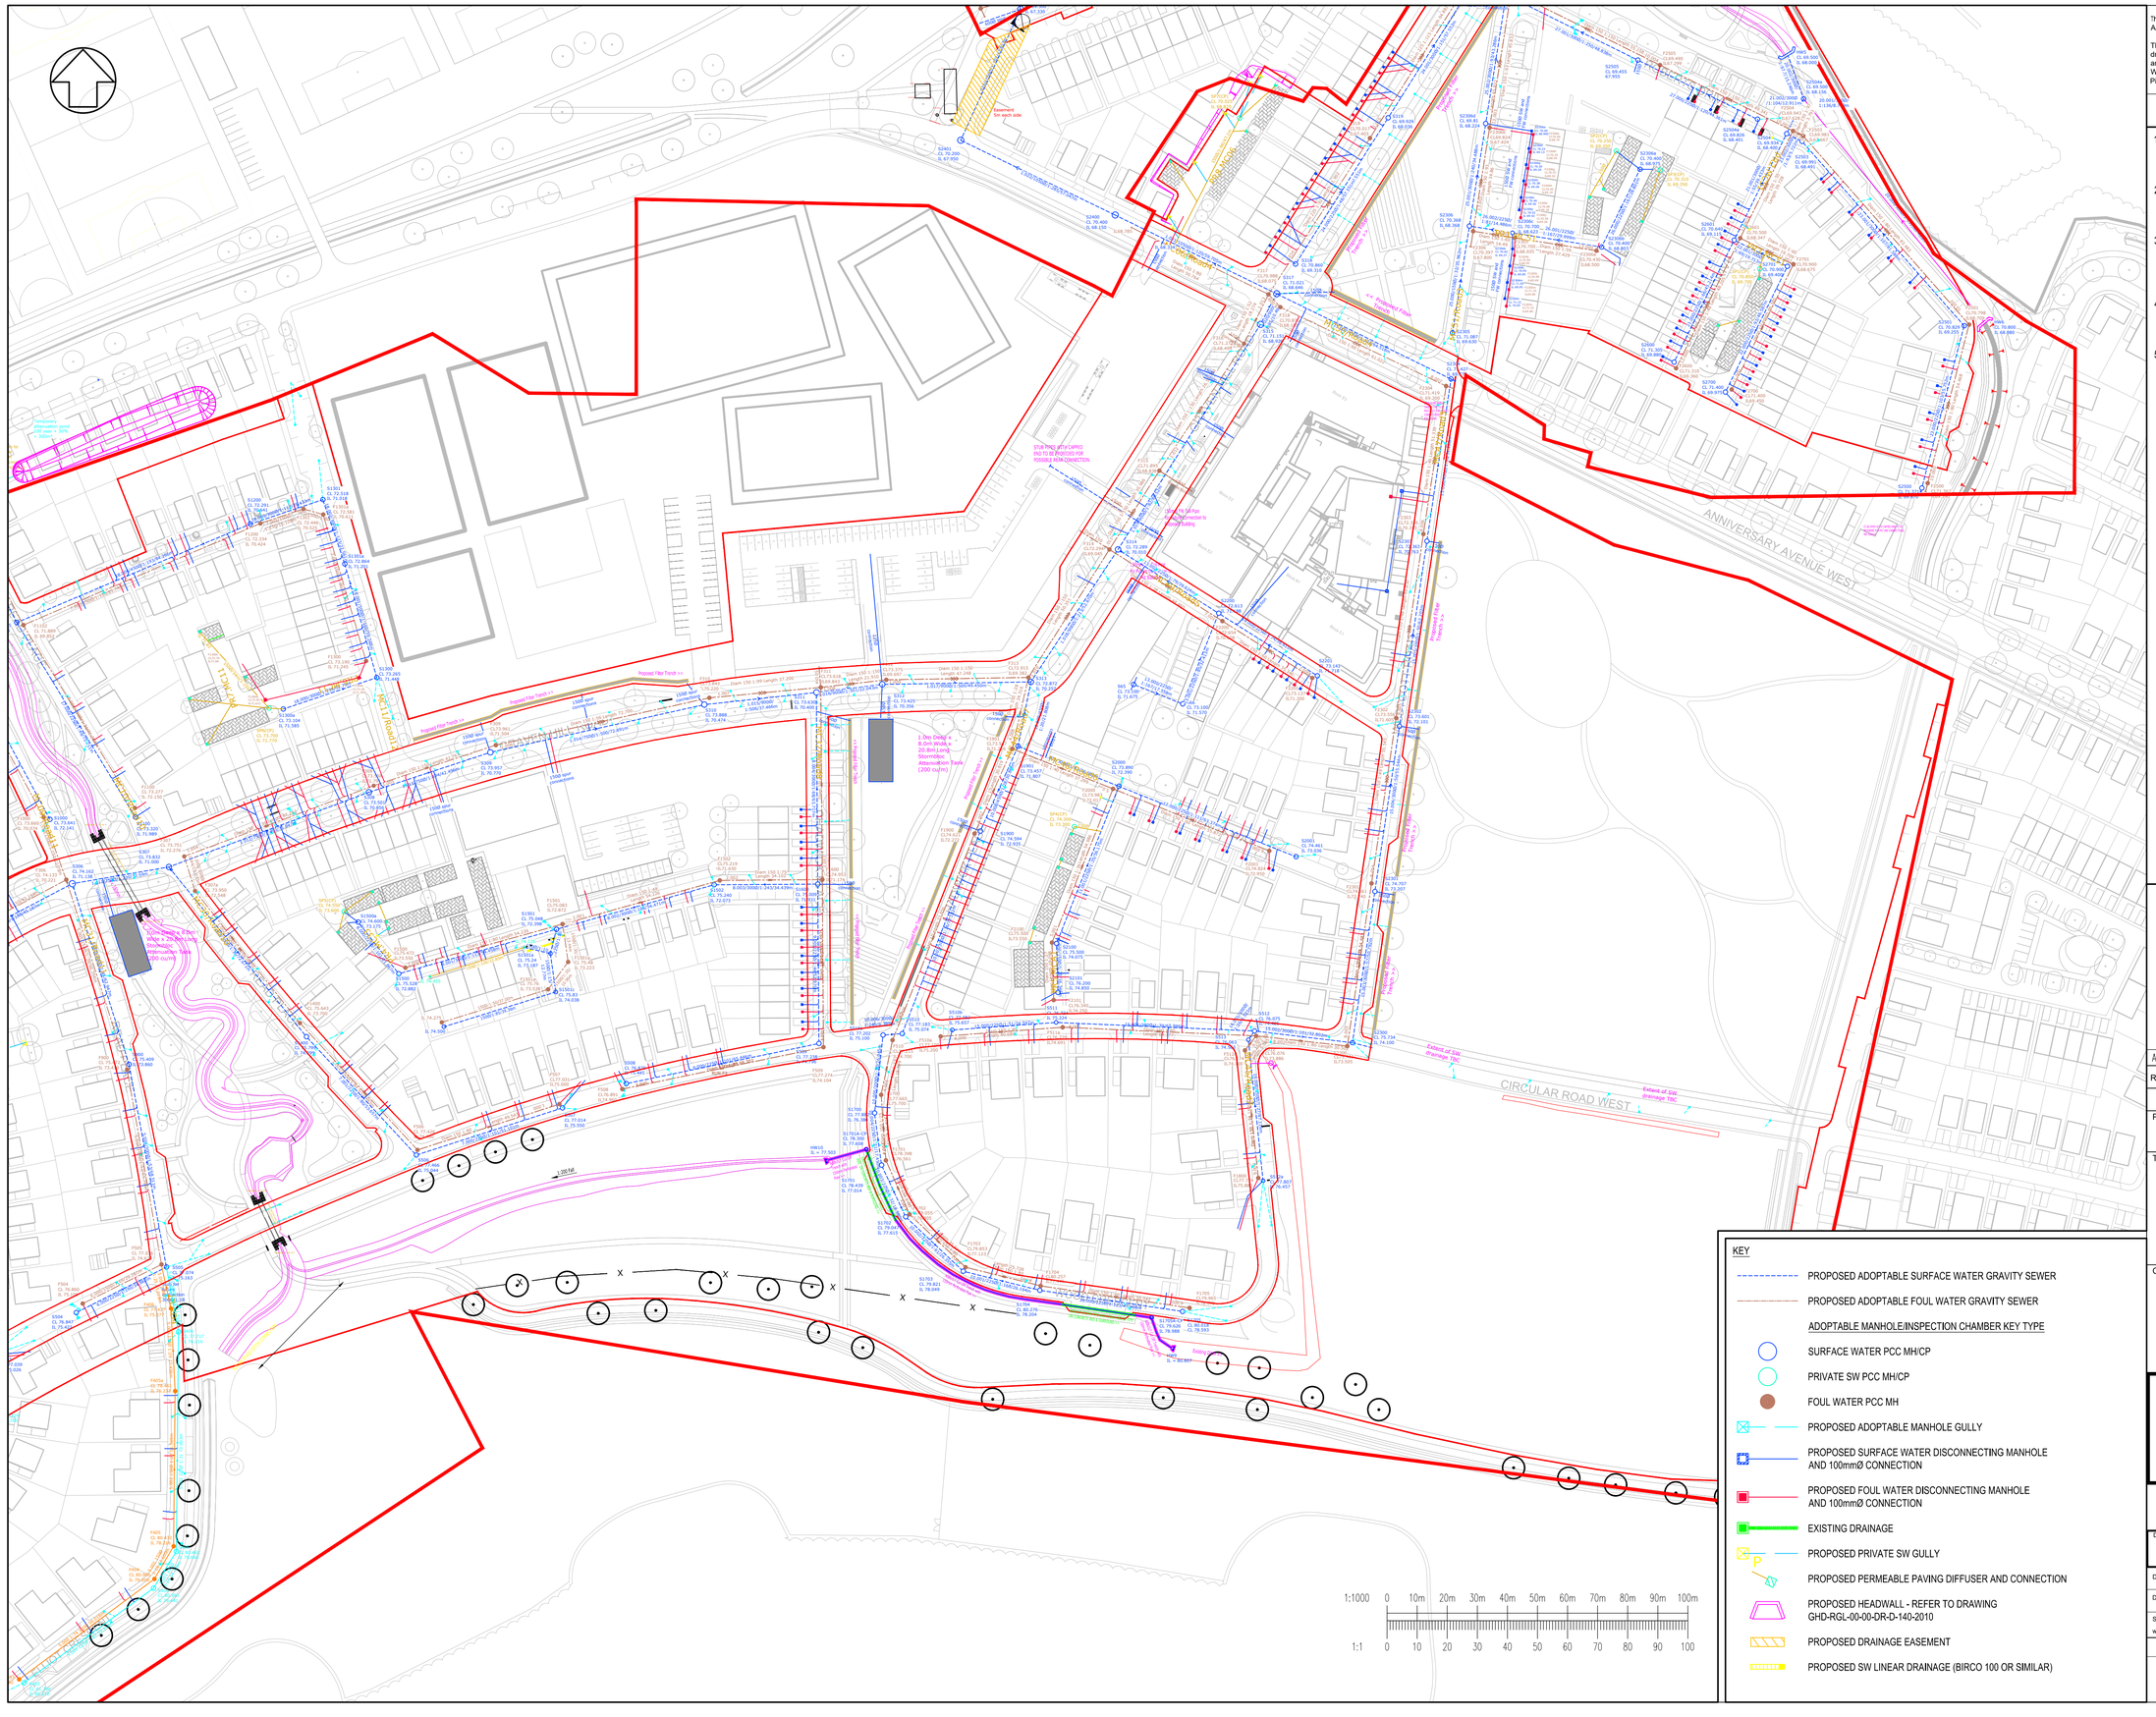

KEY

- PROPOSED ADOPTABLE SURFACE WATER GRAVITY SEWER
- PROPOSED ADOPTABLE FOUL WATER GRAVITY SEWER

ADOPTABLE MANHOLE/INSPECTION CHAMBER KEY TYPE

- SURFACE WATER PCC MH/CP
- PRIVATE SW PCC MH/CP
- FOUL WATER PCC MH
- PROPOSED ADOPTABLE MANHOLE GULLY
- PROPOSED SURFACE WATER DISCONNECTING MANHOLE AND 100mmØ CONNECTION
- PROPOSED FOUL WATER DISCONNECTING MANHOLE AND 100mmØ CONNECTION
- EXISTING DRAINAGE
- PROPOSED PRIVATE SW GULLY
- PROPOSED PERMEABLE PAVING DIFFUSER AND CONNECTION
- PROPOSED HEADWALL - REFER TO DRAWING GHD-RGL-00-00-DR-D-140-2010
- PROPOSED DRAINAGE EASEMENT
- PROPOSED SW LINEAR DRAINAGE (BIRCO 100 OR SIMILAR)

This drawing should not be scaled. Dimensions to be verified on site.
Any discrepancies should be referred to the Engineer prior to work being put in hand.

This drawing is the property of Waterman Infrastructure & Environment Limited, and the drawing is issued on the condition that it is not copied reproduced, retained or disclosed to any unauthorised person, either wholly or in part without the consent in writing of Waterman Infrastructure & Environment Limited
Pickfords Wharf, Clink Street, London SE1 9DG t 020 7928 7888 f 020 7902 0992

GENERAL NOTES

1. THIS DRAWING IS TO BE READ IN CONJUNCTION WITH ALL ENGINEER'S, ARCHITECT'S OR OTHER RELEVANT DRAWINGS AND SPECIFICATIONS.
2. ALL DIMENSIONS AND LEVELS ARE TO BE CHECKED ON SITE BY THE CONTRACTOR PRIOR TO PREPARING ANY WORKING DRAWINGS OR COMMENCING ON SITE.
3. THE CONTRACTOR MUST ENSURE AND WILL BE HELD RESPONSIBLE FOR THE OVERALL STABILITY OF THE BUILDING/STRUCTURE/EXCAVATION AT ALL STAGES OF THE WORK.
4. ALL WORK BY THE CONTRACTOR MUST BE CARRIED OUT IN SUCH A WAY THAT ALL REQUIREMENTS UNDER THE HEALTH AND SAFETY AT WORK ACT ARE SATISFIED.
5. ALL WORK IS TO BE CARRIED OUT IN COMPLIANCE WITH THE REQUIREMENTS OF THE RELEVANT STATUTORY AUTHORITIES AND REGULATIONS.

Rev	Date	Description	By
A01	07.03.25	FIRST ISSUE	JL

Amendments

Project
GRAVEN HILL, BICESTER

Title
PHASE 1A
DRAINAGE STRATEGY
SHEET 2

Client
Graven Hill Village Development Company

Office Address
Telephone & Fax numbers
mail@watermangroup.com www.watermangroup.com

Drawing Status
PRELIMINARY

Designed by	JL	Checked by	NJH	Project No WIE11386
Drawn by	JL	Date	MARCH 2025	
Scales @ A1 work to figured dimensions only	NTS			Computer File No WIE11386-186-90-0501 - Drainage Strategy - Phase 1A.dwg

Publisher	Zone	Category	Number	Revision
WIE	186	90	0502	A01

File Path: \\watermanfs-consulting.com\dfs\projects\WIE\WIE11386_GHV_LTA 2\WIP\0397_CAD\06_CAD\Mi...

1982-A-xx-P-xx-MPLAN, A1-Wat-S-GHVDC, S38 X model