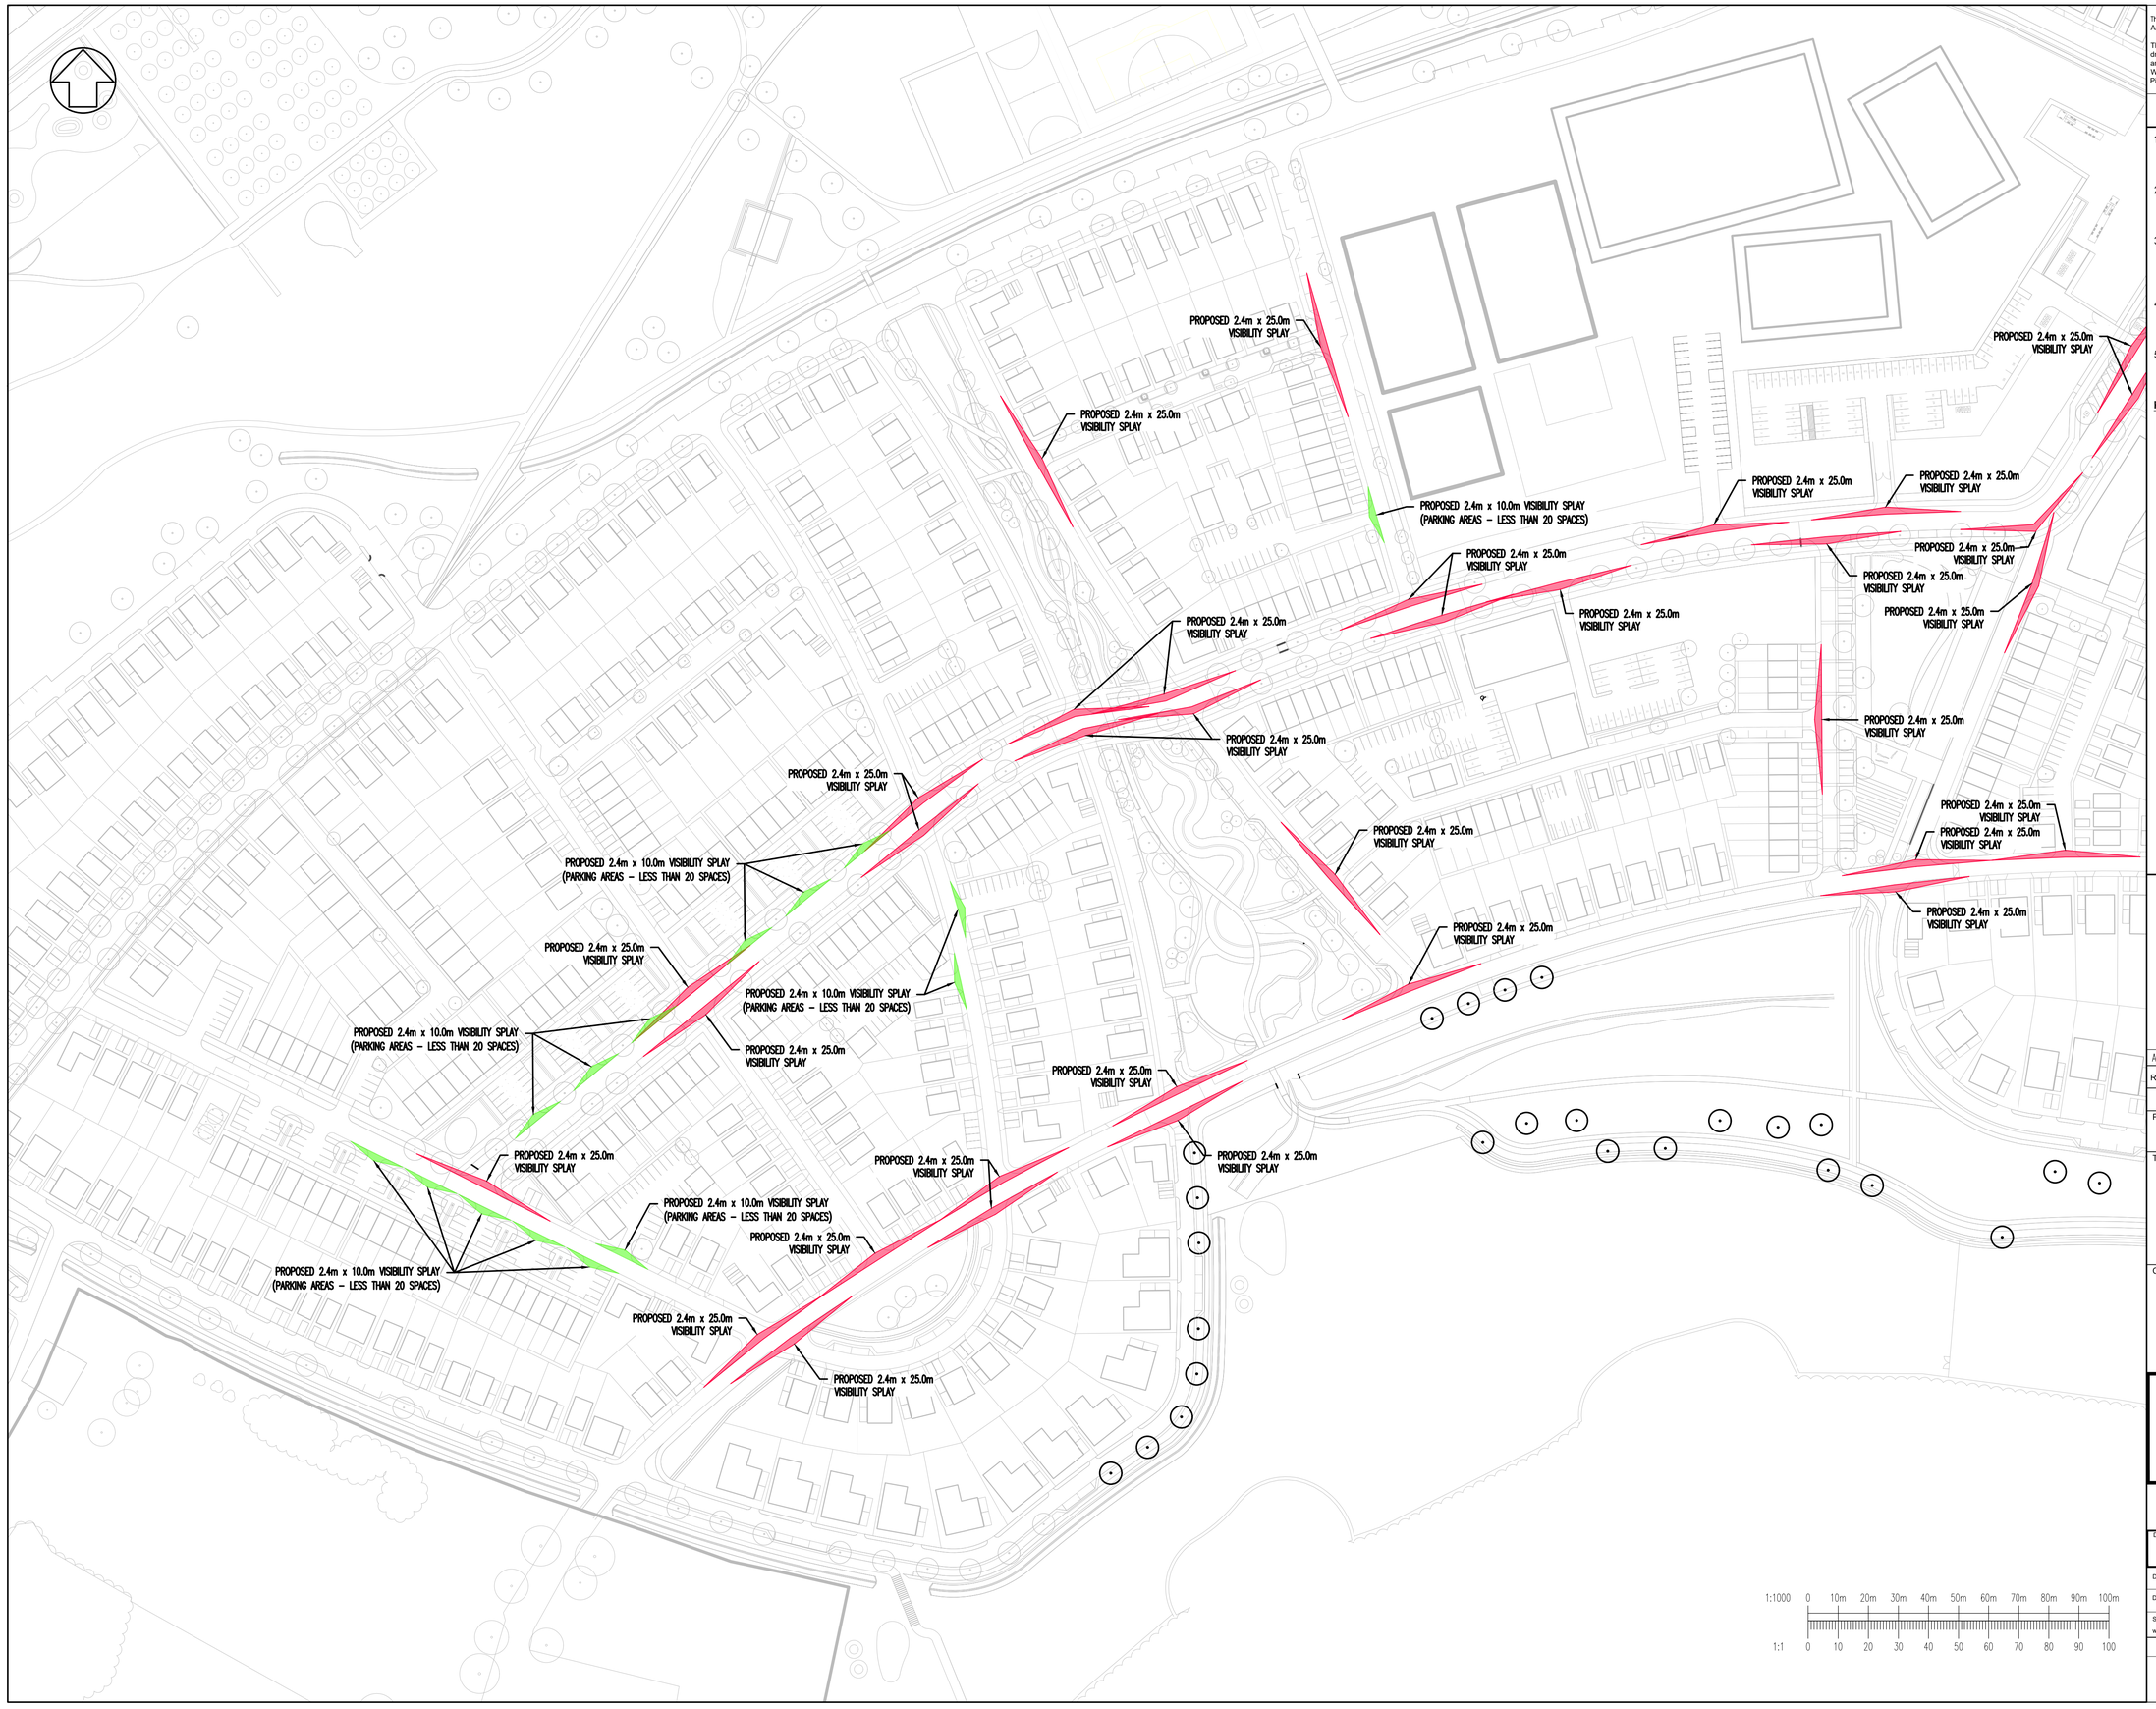


This drawing should not be scaled. Dimensions to be verified on site.
Any discrepancies should be referred to the Engineer prior to work being put in hand.

This drawing is the property of Waterman Infrastructure & Environment Limited, and the drawing is issued on the condition that it is not copied reproduced, retained or disclosed to any unauthorised person, either wholly or in part without the consent in writing of Waterman Infrastructure & Environment Limited
Pickfords Wharf, Clink Street, London SE1 9DG t 020 7928 7888 f 020 7902 0992

## GENERAL NOTES

1. THIS DRAWING IS TO BE READ IN CONJUNCTION WITH ALL ENGINEER'S, ARCHITECT'S OR OTHER RELEVANT DRAWINGS AND SPECIFICATIONS.
2. ALL DIMENSIONS AND LEVELS ARE TO BE CHECKED ON SITE BY THE CONTRACTOR PRIOR TO PREPARING ANY WORKING DRAWINGS OR COMMENCING ON SITE.
3. THE CONTRACTOR MUST ENSURE AND WILL BE HELD RESPONSIBLE FOR THE OVERALL STABILITY OF THE BUILDING/STRUCTURE/EXCAVATION AT ALL STAGES OF THE WORK.
4. ALL WORK BY THE CONTRACTOR MUST BE CARRIED OUT IN SUCH A WAY THAT ALL REQUIREMENTS UNDER THE HEALTH AND SAFETY AT WORK ACT ARE SATISFIED.
5. ALL WORK IS TO BE CARRIED OUT IN COMPLIANCE WITH THE REQUIREMENTS OF THE RELEVANT STATUTORY AUTHORITIES AND REGULATIONS.

**KEY:**

PROPOSED 2.4m x 25m VISIBILITY SPLAY

PROPOSED 2.4m x 10m VISIBILITY SPLAY (TO BE PROVIDED AT EXITS FROM CAR PARKING AREAS WITH 20 SPACES OR LESS)

1:1000 0 10m 20m 30m 40m 50m 60m 70m 80m 90m 100m
1:1 0 10 20 30 40 50 60 70 80 90 100

| Rev | Date | Description | By |
|---|---|---|---|
| A01 | 28.01.25 | FIRST ISSUE | JL |

Amendments

Project

Title

PHASE 1A
PROPOSED VISIBILITY SPLAYS
SHEET 3

Client

Graven Hill Village Development Company

Alan House | 5th Floor | Clumber Street | Nottingham | NG1 3ED
T +44 115 948 2612
mail@watermangroup.com www.watermangroup.com

Drawing Status: PRELIMINARY

| | | | |
|---|---|---|---|
| Designed by | JL | Checked by | NJH |
| Drawn by | JL | Date | JANUARY 2025 |
| Scales @ A1 work to figured dimensions only | 1:1000 | | |

Project No: WIE11386
Computer File No: WIE11386-186-80-0011 - Visibility Splays.dwg

| Publisher | Zone | Category | Number | Revision |
|---|---|---|---|---|
| WIE | 186 | 90 | 0013 | A01 |

File Path: \\waterman-consulting.com\Projects\WIE11386_GHV_LTA_2\4WIP\0807_CAD\90_Out\MMK

1982-A-xx-P-xx-MPLAN, A1-Wat-S-GHVDC, Phase 1A - Proposed Visibility Splays