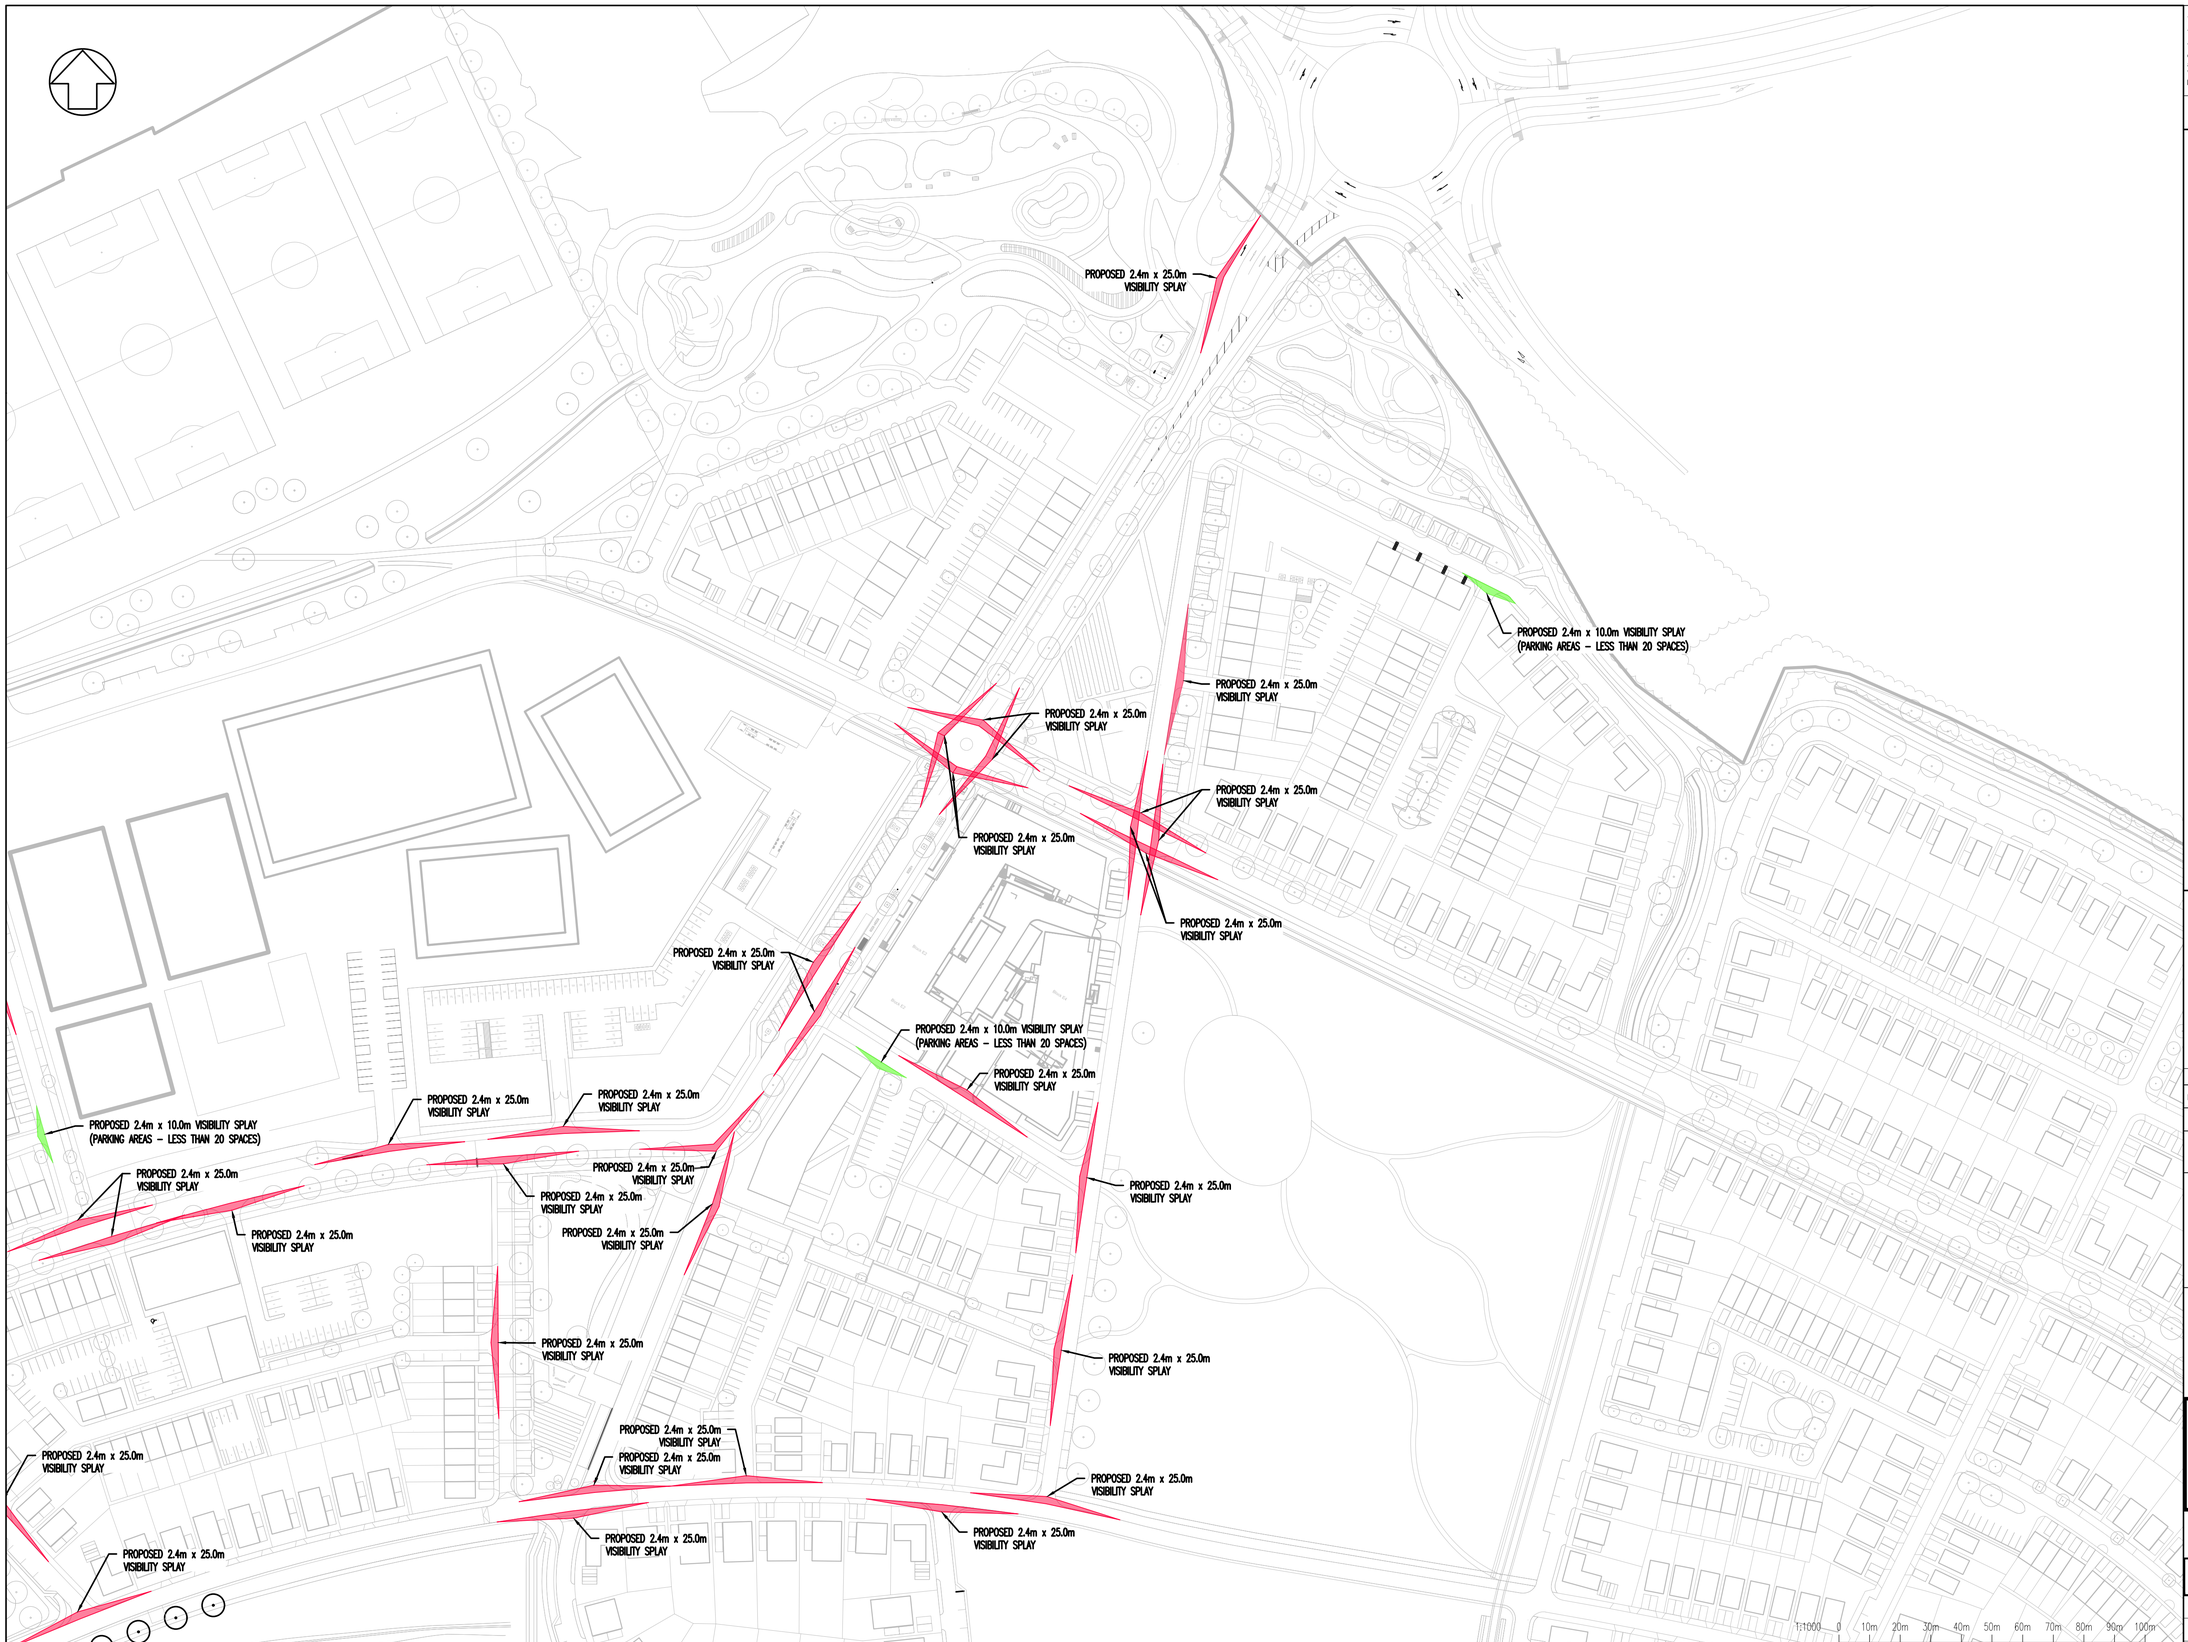
PROPOSED 2.4m x 25.0m VISIBILITY SPLAY
PROPOSED 2.4m x 10.0m VISIBILITY SPLAY (PARKING AREAS – LESS THAN 20 SPACES)
PROPOSED 2.4m x 25.0m VISIBILITY SPLAY
PROPOSED 2.4m x 25.0m VISIBILITY SPLAY
PROPOSED 2.4m x 25.0m VISIBILITY SPLAY
PROPOSED 2.4m x 25.0m VISIBILITY SPLAY
PROPOSED 2.4m x 25.0m VISIBILITY SPLAY
PROPOSED 2.4m x 10.0m VISIBILITY SPLAY (PARKING AREAS – LESS THAN 20 SPACES)
PROPOSED 2.4m x 25.0m VISIBILITY SPLAY