This drawing should not be scaled. Dimensions to be verified on site.
Any discrepancies should be referred to the Engineer prior to work being put in hand.

This drawing is the property of Waterman Infrastructure & Environment Limited, and the drawing is issued on the condition that it is not copied reproduced, retained or disclosed to any unauthorised person, either wholly or in part without the consent in writing of Waterman Infrastructure & Environment Limited
Pickfords Wharf, Clink Street, London SE1 9DG t 020 7928 7888 f 03333 444 501

GENERAL NOTES

1. THIS DRAWING IS TO BE READ IN CONJUNCTION WITH ALL ENGINEERS, ARCHITECTS OR OTHER RELEVANT DRAWINGS AND SPECIFICATIONS.
2. ALL DIMENSIONS AND LEVELS ARE TO BE CHECKED ON SITE BY THE CONTRACTOR PRIOR TO PREPARING ANY WORKING DRAWINGS OR COMMENCING ON SITE.
3. THE CONTRACTOR MUST ENSURE AND WILL BE HELD RESPONSIBLE FOR THE OVERALL STABILITY OF THE BUILDING/STRUCTURE/EXCAVATION AT ALL STAGES OF THE WORK.
4. ALL WORK BY THE CONTRACTOR MUST BE CARRIED OUT IN SUCH A WAY THAT ALL REQUIREMENTS UNDER THE HEALTH AND SAFETY AT WORK ACT ARE SATISFIED.
5. ALL WORK IS TO BE CARRIED OUT IN COMPLIANCE WITH THE REQUIREMENTS OF THE RELEVANT STATUTORY AUTHORITIES AND REGULATIONS.

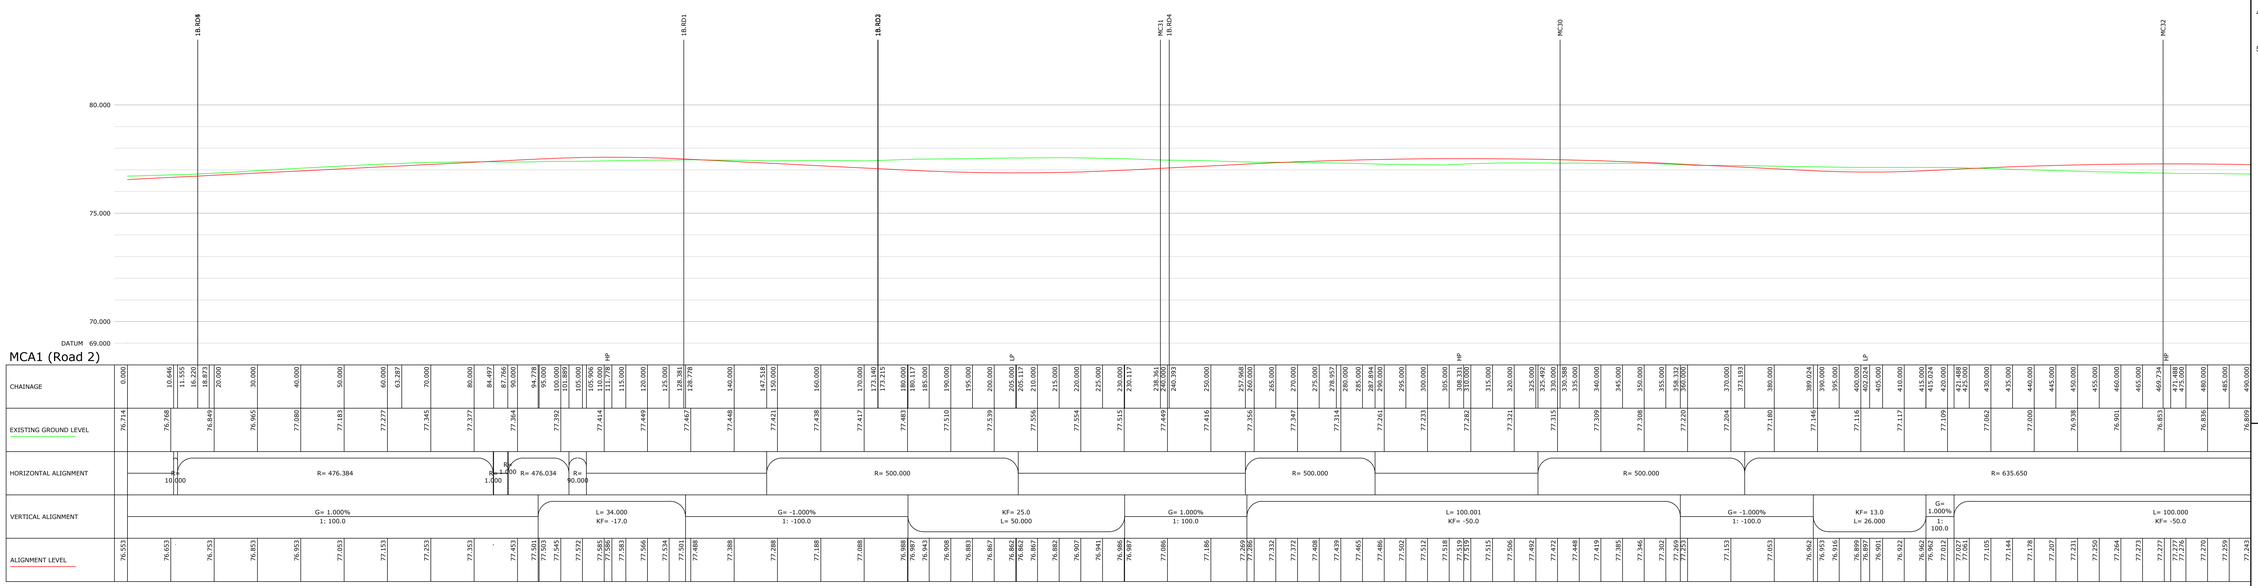

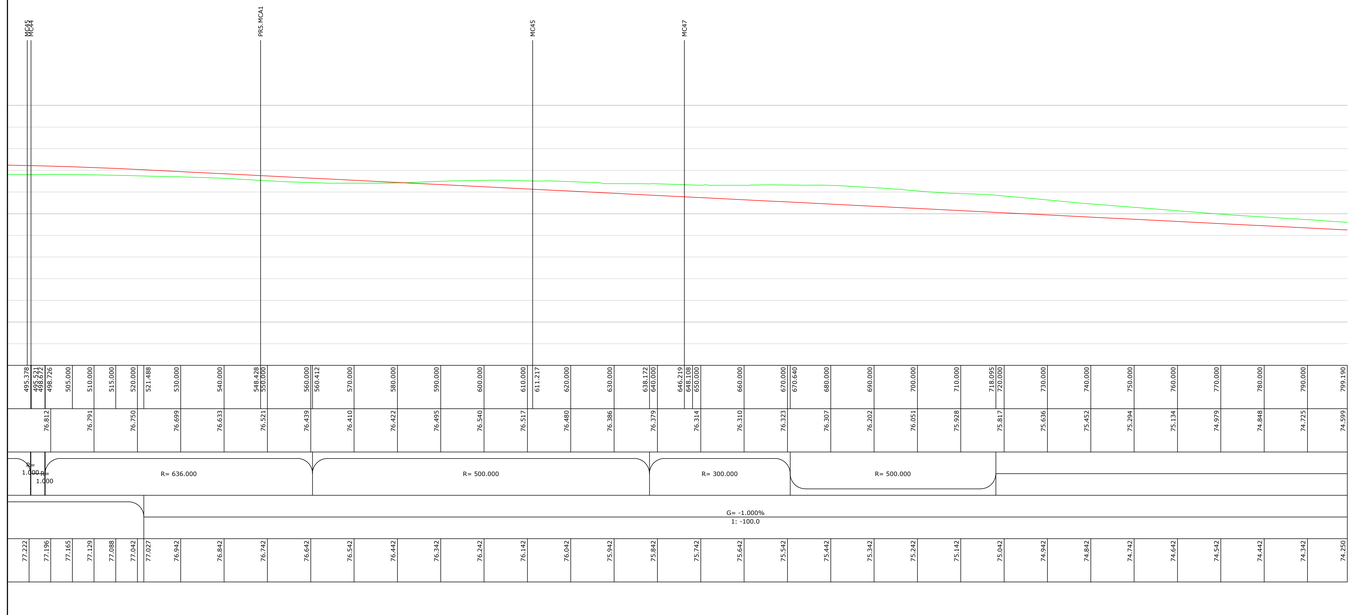

Rev	Date	Description	By
A01	28.01.25	FIRST ISSUE	JH

Amendments

Project: GRAVEN HILL

Title: PHASE 1A
LONGITUDINAL PROFILES
SHEET 2 OF 5

Client: Graven Hill Village Development Company

waterman
5th Floor One Cornwall Street Birmingham B3 2DX
t 0121 212 7700
mail@watermangroup.com www.watermangroup.com

Drawing Status: PRELIMINARY

Designed by	JH	Checked by	NJH	Project No
Drawn by	JH	Date	JANUARY 2025	WIE11386
Scales @ A0 work to figured dimensions only		1:500		Computer File No WIE11386-166-SI-0004 - Longitudinal Profiles.dwg

Publisher	Zone	Category	Number	Revision
WIE	186	90	0005	A01

A0-Whit-S-GHVDC, Phase 1A & 1B • Proposed Long Profiles (Rofton)

\\waterman-consulting.com\Projects\WIE11386_LIVE\Project\WIE11386_CAD\02_CAD\06_Civil\WIE11386-166-SI-0004 - Longitudinal Profiles.dwg
09 Mar 2026 - 09:31:47