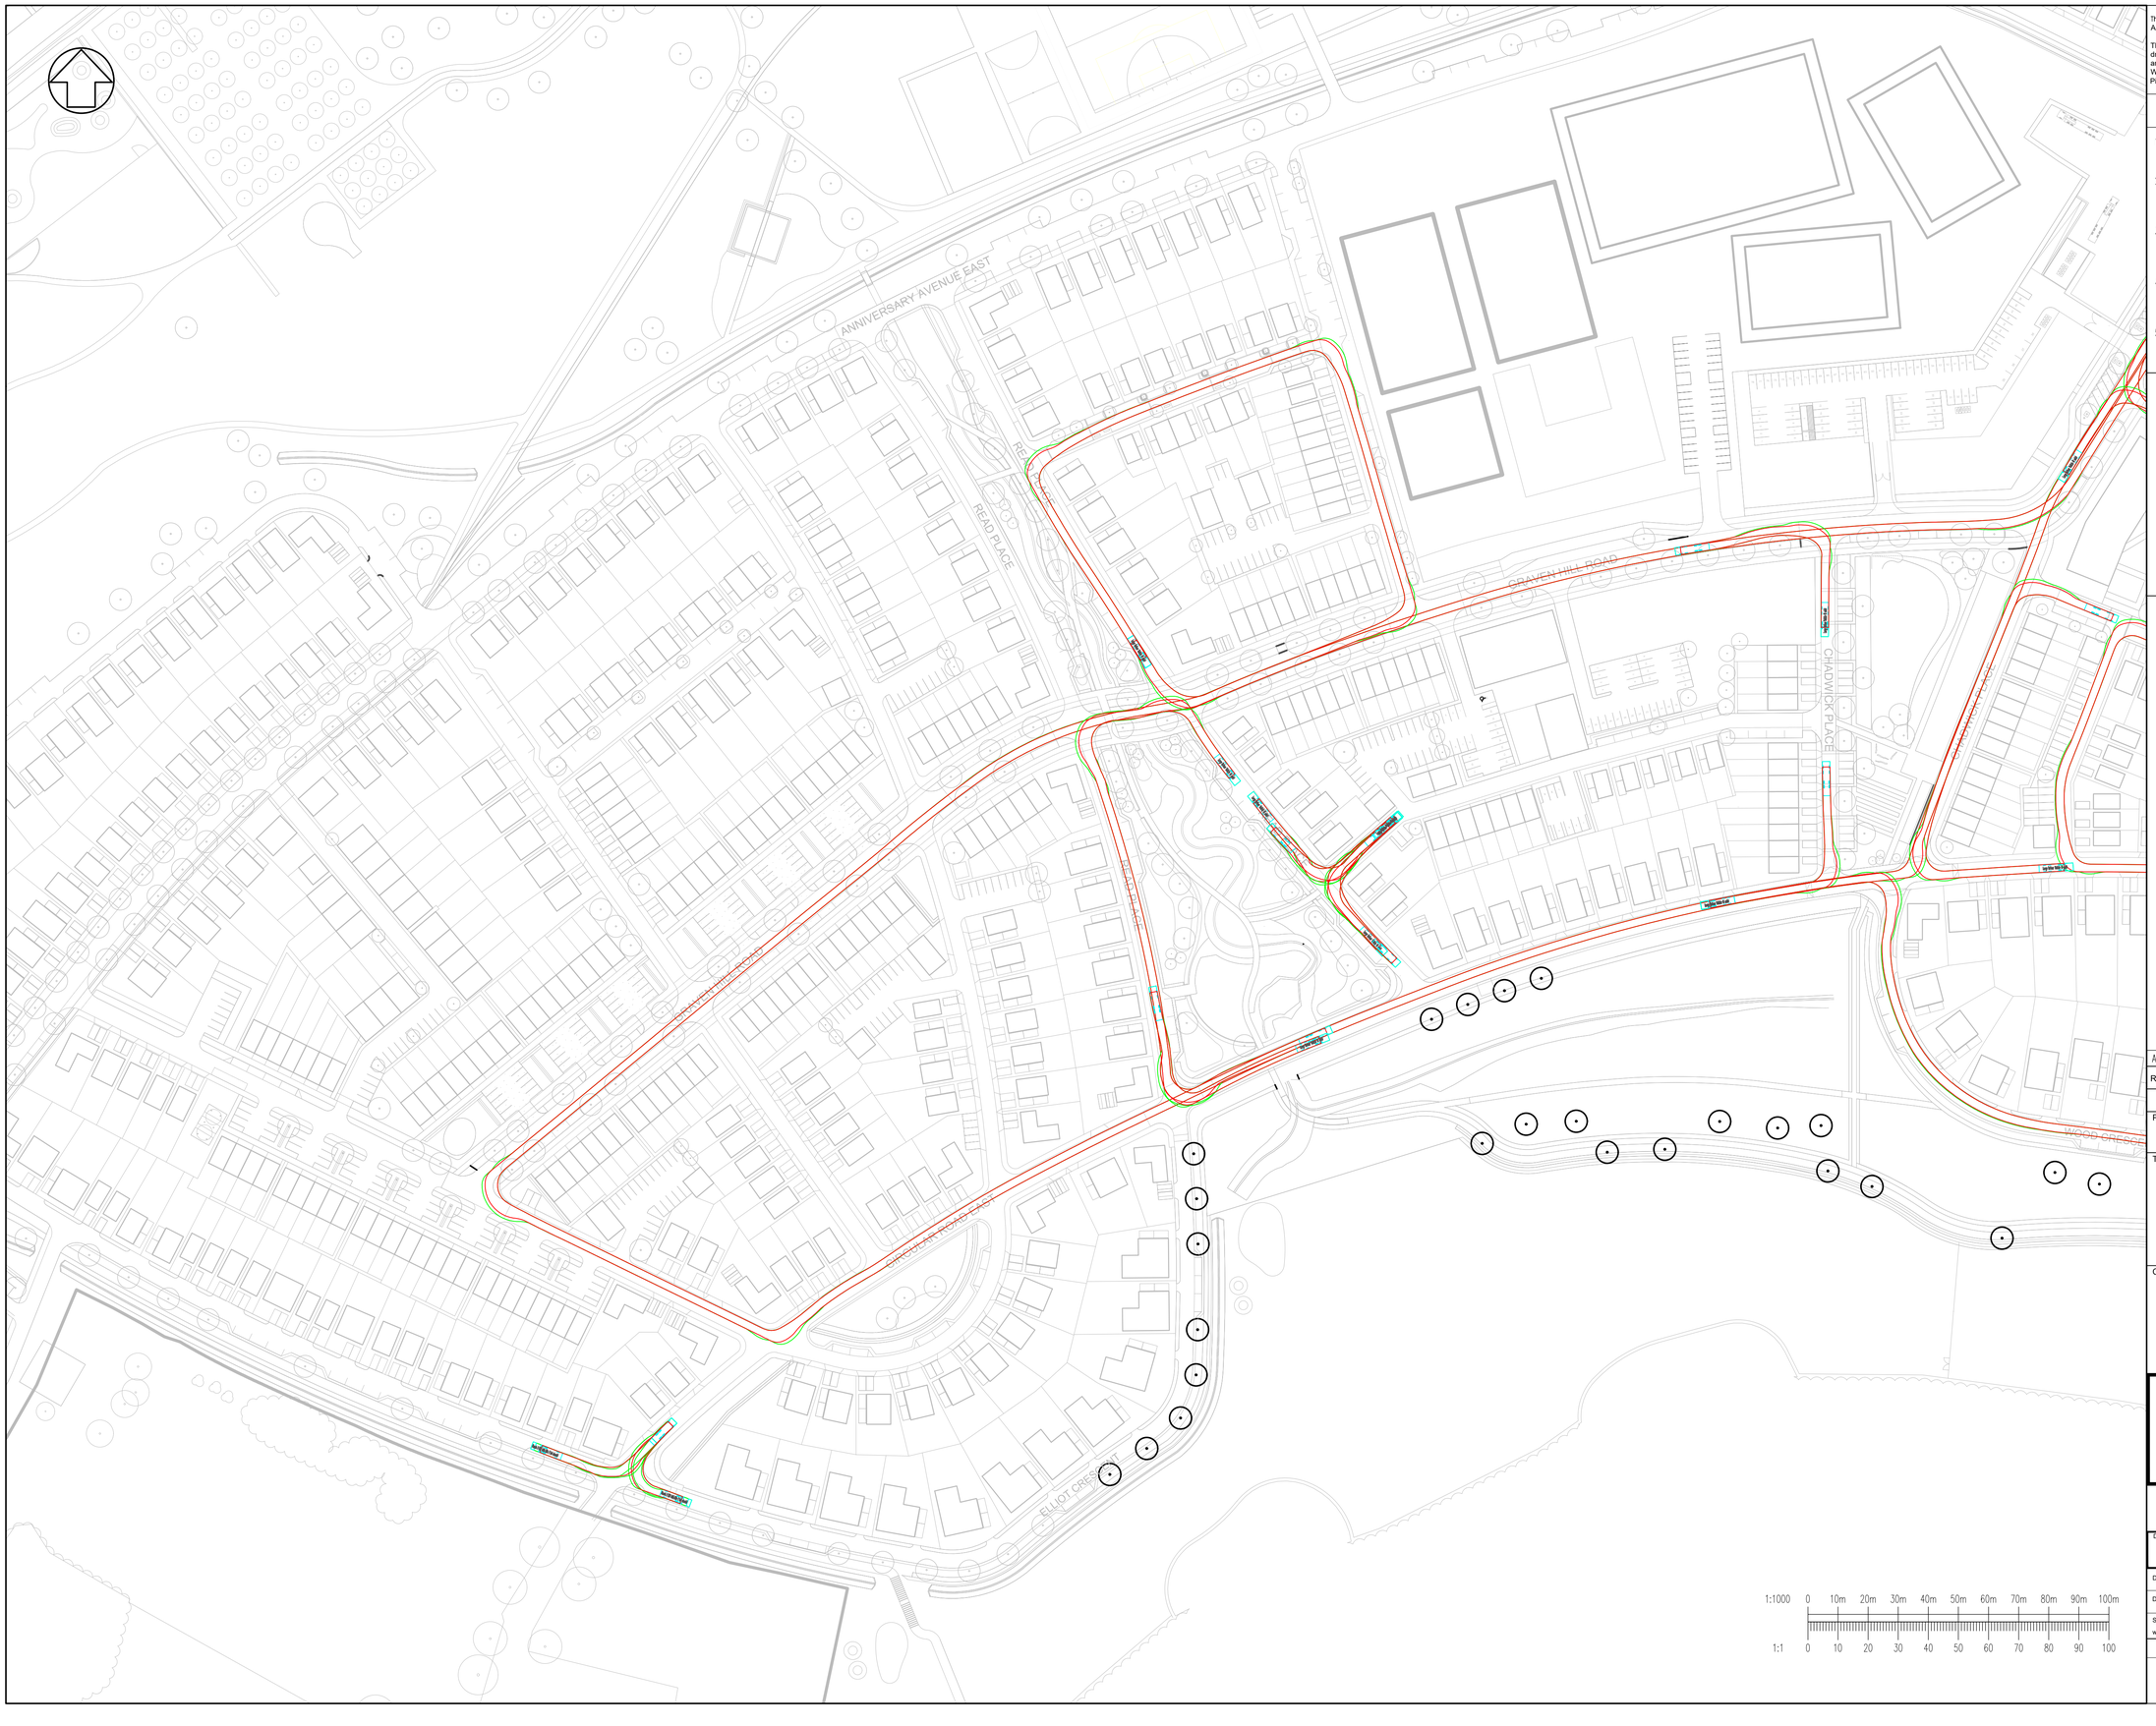

This drawing should not be scaled. Dimensions to be verified on site.
Any discrepancies should be referred to the Engineer prior to work being put in hand.

This drawing is the property of Waterman Infrastructure & Environment Limited, and the drawing is issued on the condition that it is not copied reproduced, retained or disclosed to any unauthorised person, either wholly or in part without the consent in writing of Waterman Infrastructure & Environment Limited
Pickfords Wharf, Clink Street, London SE1 9DG t 020 7928 7888 f 020 7902 0992

GENERAL NOTES

1. THIS DRAWING IS TO BE READ IN CONJUNCTION WITH ALL ENGINEER'S, ARCHITECT'S OR OTHER RELEVANT DRAWINGS AND SPECIFICATIONS.
2. ALL DIMENSIONS AND LEVELS ARE TO BE CHECKED ON SITE BY THE CONTRACTOR PRIOR TO PREPARING ANY WORKING DRAWINGS OR COMMENCING ON SITE.
3. THE CONTRACTOR MUST ENSURE AND WILL BE HELD RESPONSIBLE FOR THE OVERALL STABILITY OF THE BUILDING/STRUCTURE/EXCAVATION AT ALL STAGES OF THE WORK.
4. ALL WORK BY THE CONTRACTOR MUST BE CARRIED OUT IN SUCH A WAY THAT ALL REQUIREMENTS UNDER THE HEALTH AND SAFETY AT WORK ACT ARE SATISFIED.
5. ALL WORK IS TO BE CARRIED OUT IN COMPLIANCE WITH THE REQUIREMENTS OF THE RELEVANT STATUTORY AUTHORITIES AND REGULATIONS.

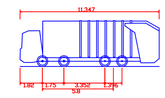

Large Refuse Vehicle (4 axle)	
Overall Length	11.347m
Overall Width	2.500m
Overall Body Height	3.751m
Min Body Ground Clearance	0.304m
Track Width	2.500m
Lock to lock time	6.90s
Kerb to Kerb Turning Radius	11.330m

Rev	Date	Description	By
A01	28.01.25	FIRST ISSUE	JL

Amendments

Project

Title

LARGE REFUSE VEHICLE SWEPT PATH ANALYSIS SHEET 3

Client

Graven Hill Village Development Company

Office Address
Telephone & Fax numbers
mail@watermangroup.com www.watermangroup.com

Drawing Status: PRELIMINARY

Designed by	JL	Checked by	NJH
Drawn by	JL	Date	JANUARY 2025
Scales @ A1 work to figured dimensions only	1:1000		

Project No: WIE11386

Computer File No: WIE11386-186-05-003 - Refuse Vehicle - Vehicle Tracking.dwg

Publisher	Zone	Category	Number	Revision
WIE	186	05	0005	A01

1982-A-xx-P-xx-MPLAN, A1-Wat-S-GHVDC

File Path: \\waterman-consulting.com\Projects\WIE\BH_WIE\Projects\WIE11386_GHV_L174.6\WIO1887_CAD\05_Vehicle Tracking\