NOTES

1. All dimensions and levels are in metres unless otherwise noted
2. This drawing is to be read in conjunction with the relevant Architect's/Engineer's drawings, specifications and CDM documentation
3. This drawing has been produced electronically and may have been photo reduced or enlarged when copied. Work to figured dimensions only (DO NOT SCALE - EXCEPT FOR PLANNING PURPOSES). All dimensions to be checked on site. Any errors or omissions to be reported to the engineer immediately.
4. This drawing contains coloured lines / information that may not be clear if reproduced in black and white.
5. Digital copies of this plan can only be considered accurate if supplied directly by Infrastruct CS Ltd.

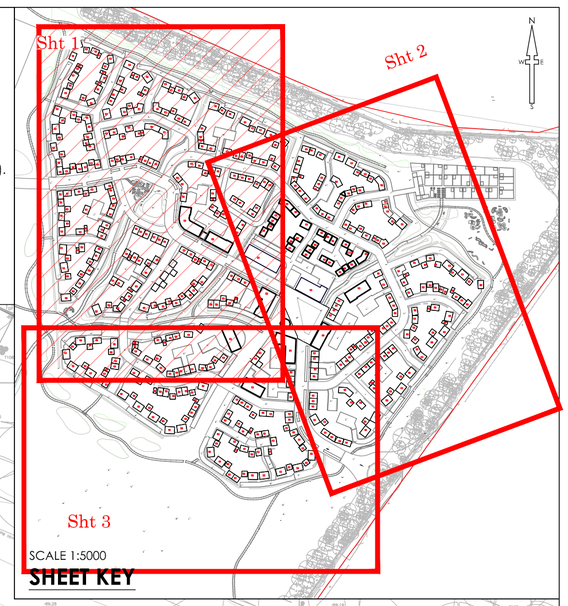

SCALE 1:5000

SHEET KEY

Oil bypass Separator

Detention Basin (5)
Total Basin Area = 735m2
Top level = 90.00mAOD
Base Level = 89.00mAOD

Flow Control Chamber
Max Outflow = 10l/s

REV	DRAWN	CHECK	REVISION COMMENTS	ISSUE DATE
P04	NJ	MBD	Infiltration based solution changed to attenuation	18/05/26
P03	NJ	MBD	Amended with latest architectural layout	25/02/25
P02	NJ	MBD	Amended with latest architectural layout	20/05/22

DRAWING TITLE: Drainage Design

SHEET NO.: 1/3

PROJECT:
Land East of Park View
Woodstock
Oxon

CLIENT: BLENHEIM ESTATE

Infrastruct CS Ltd

SCALE @ A1: 1:500 (0m, 12.5m, 25.0m)

ENGINEER: MBD
DRAFT: NJ
APPROVED: TST

PROJECT NUMBER	STATUS	ISSUE PURPOSE
4763	S2	INFORMATION

PROJECT	ORIGIN	PHASE	LEVEL	TYPE	ROLE	DWG NO	REVISION
PARK	ICS	01	XX	DR	C	0200	P04

The Stables, High Cogges Farm, High Cogges, Witney, OX29 6UN - Tel: 01993 779709 - info@infrastructcs.co.uk