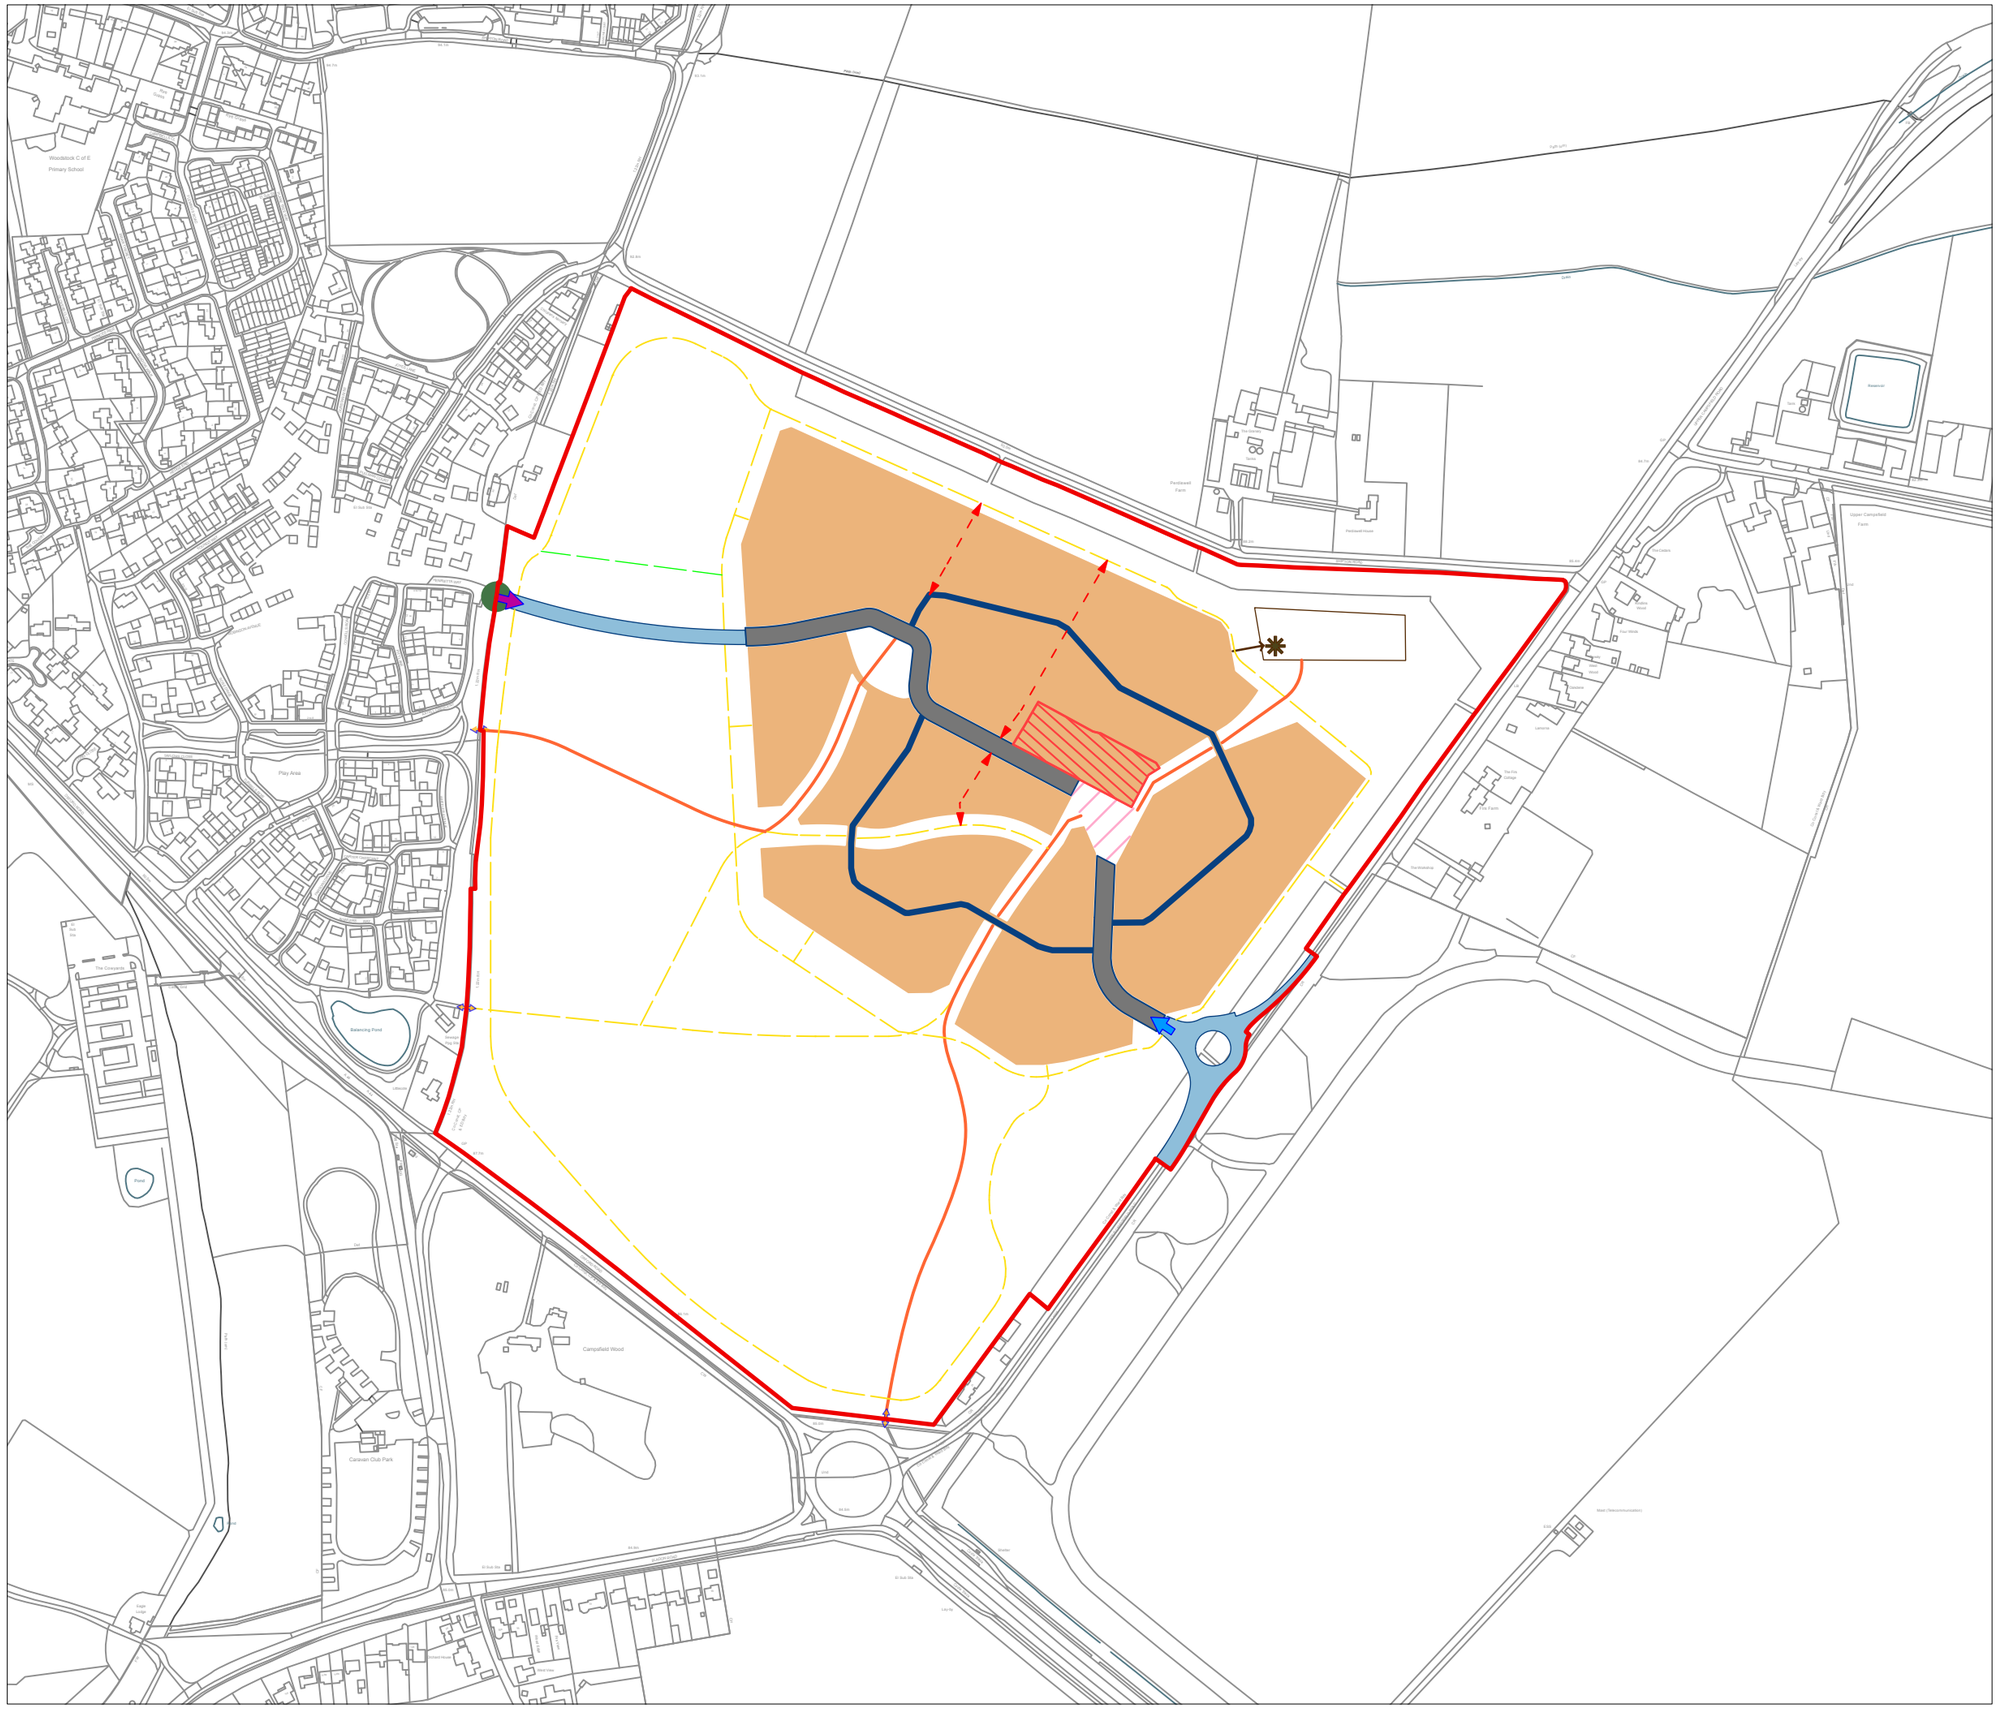

Revisions

C	13/12/22	Minor updates around central open space	GP
D	06/01/2023	Minor updates to roundabout access	MP
E	14/05/2026	Adjustments made to the ped/cycle paths	FH

Land East of Park View, Woodstock

Blenheim Estate Homes

0 50 100 150 200 250 m

N

Access and Movement Parameter Plan

Status:	Drawn by:	Checked by:
FINAL	FH	MP

Project Number:	Scale @ A3:	Date:
226403	1:5000	08/04/2022

Drawing Number:	Revision:
TOR-PP05	E

© Crown Copyright and database rights 2025 OS Licence no. AC0000849896

© tor&co 2026

tor &co

Everdene House
Deansleigh Road
Bournemouth BH7 7DU

020 3664 6755
enquiries@torandco.com
www.torandco.com