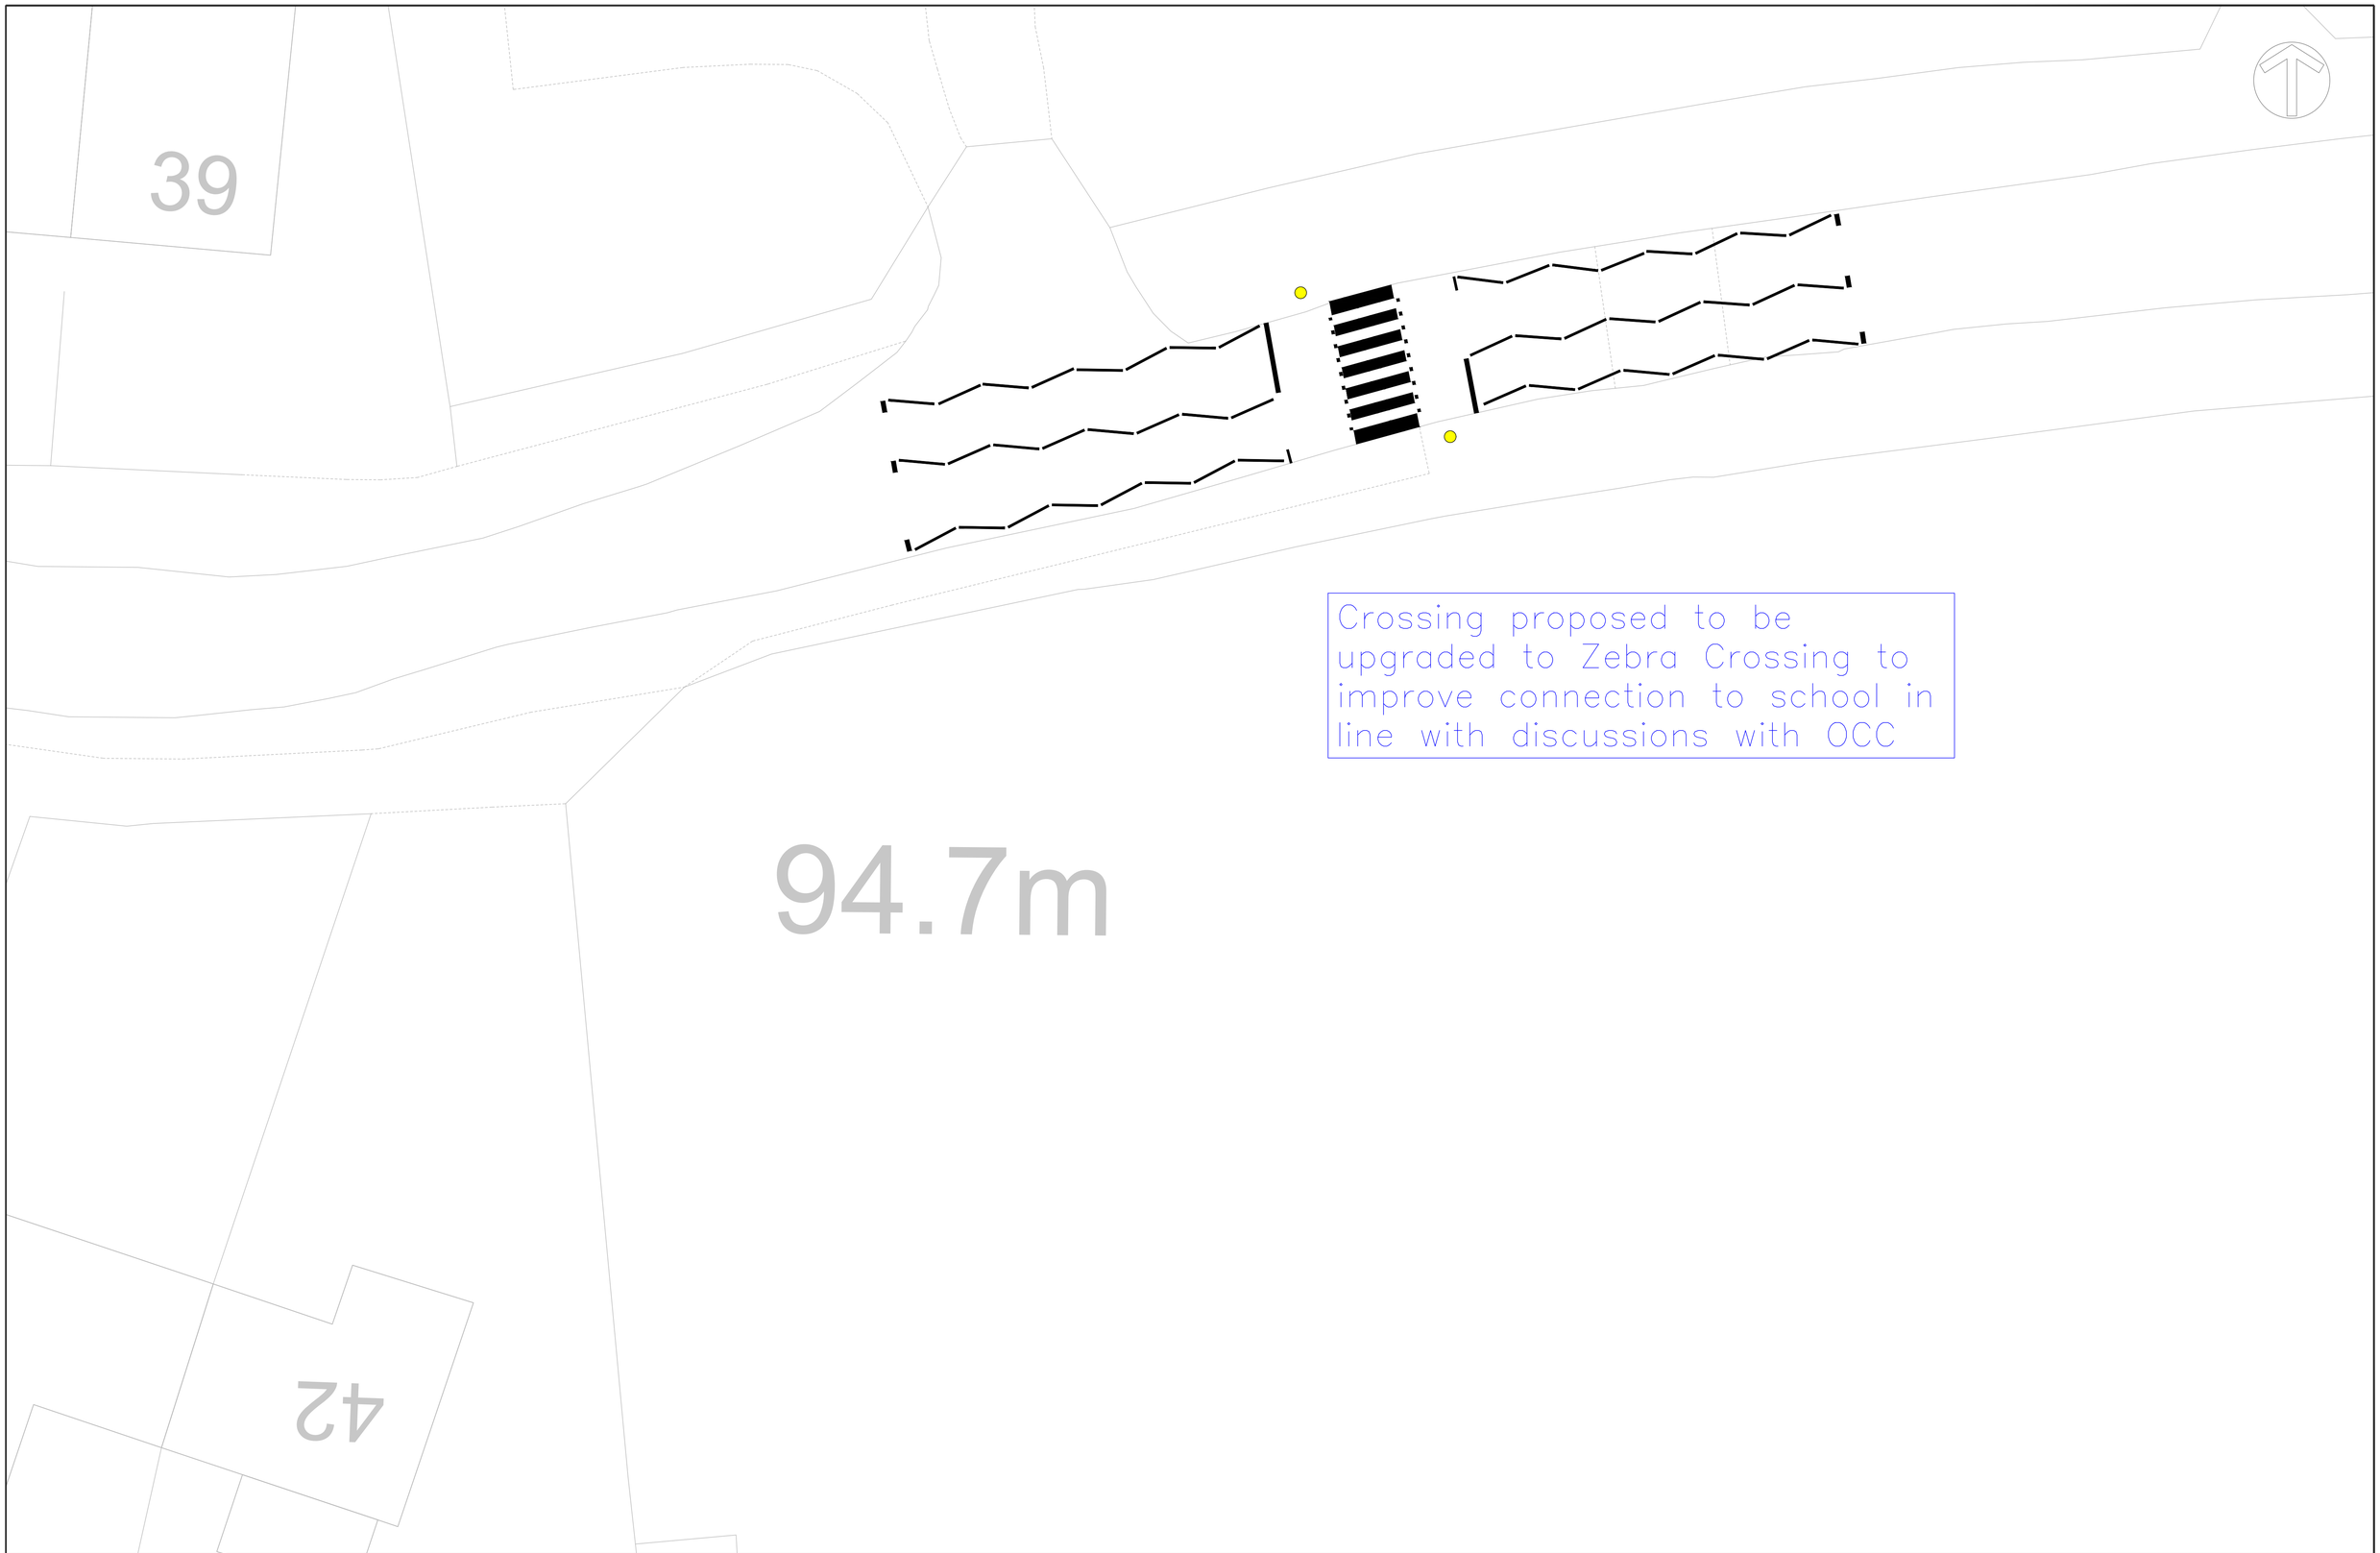

Based upon the ORDNANCE SURVEY MAPS with the permission of THE CONTROLLER OF HER MAJESTY'S STATIONERY OFFICE, © Crown Copyright AL 100030412

© David Tucker Associates

REV	DESCRIPTION	DRAWN	INITIALS	DATE

DRAWING STATUS	CHECKED BY	DATE

david tucker associates
transport planning consultants

Forester House, Doctors Lane
Henley-in-Arden
Warwickshire B95 5AW
Tel: +44(0)1564 793598
Fax: +44(0)1564 793983
www.dtatransportation.co.uk

JOB TITLE	CLIENT
SOUTHEAST WOODSTOCK	BLENHIEM PARTNERS

DRAWING TITLE
SHIPTON ROAD
PROPOSED CROSSING IMPROVEMENTS
GENERAL ARRANGEMENT

SCALE	DRAWN BY	DATE	DRAWING No	REVISION
1:100@A1	BM	04/08/26	23570-05-GA7	P