Do not scale from this drawing. Use figured dimensions only

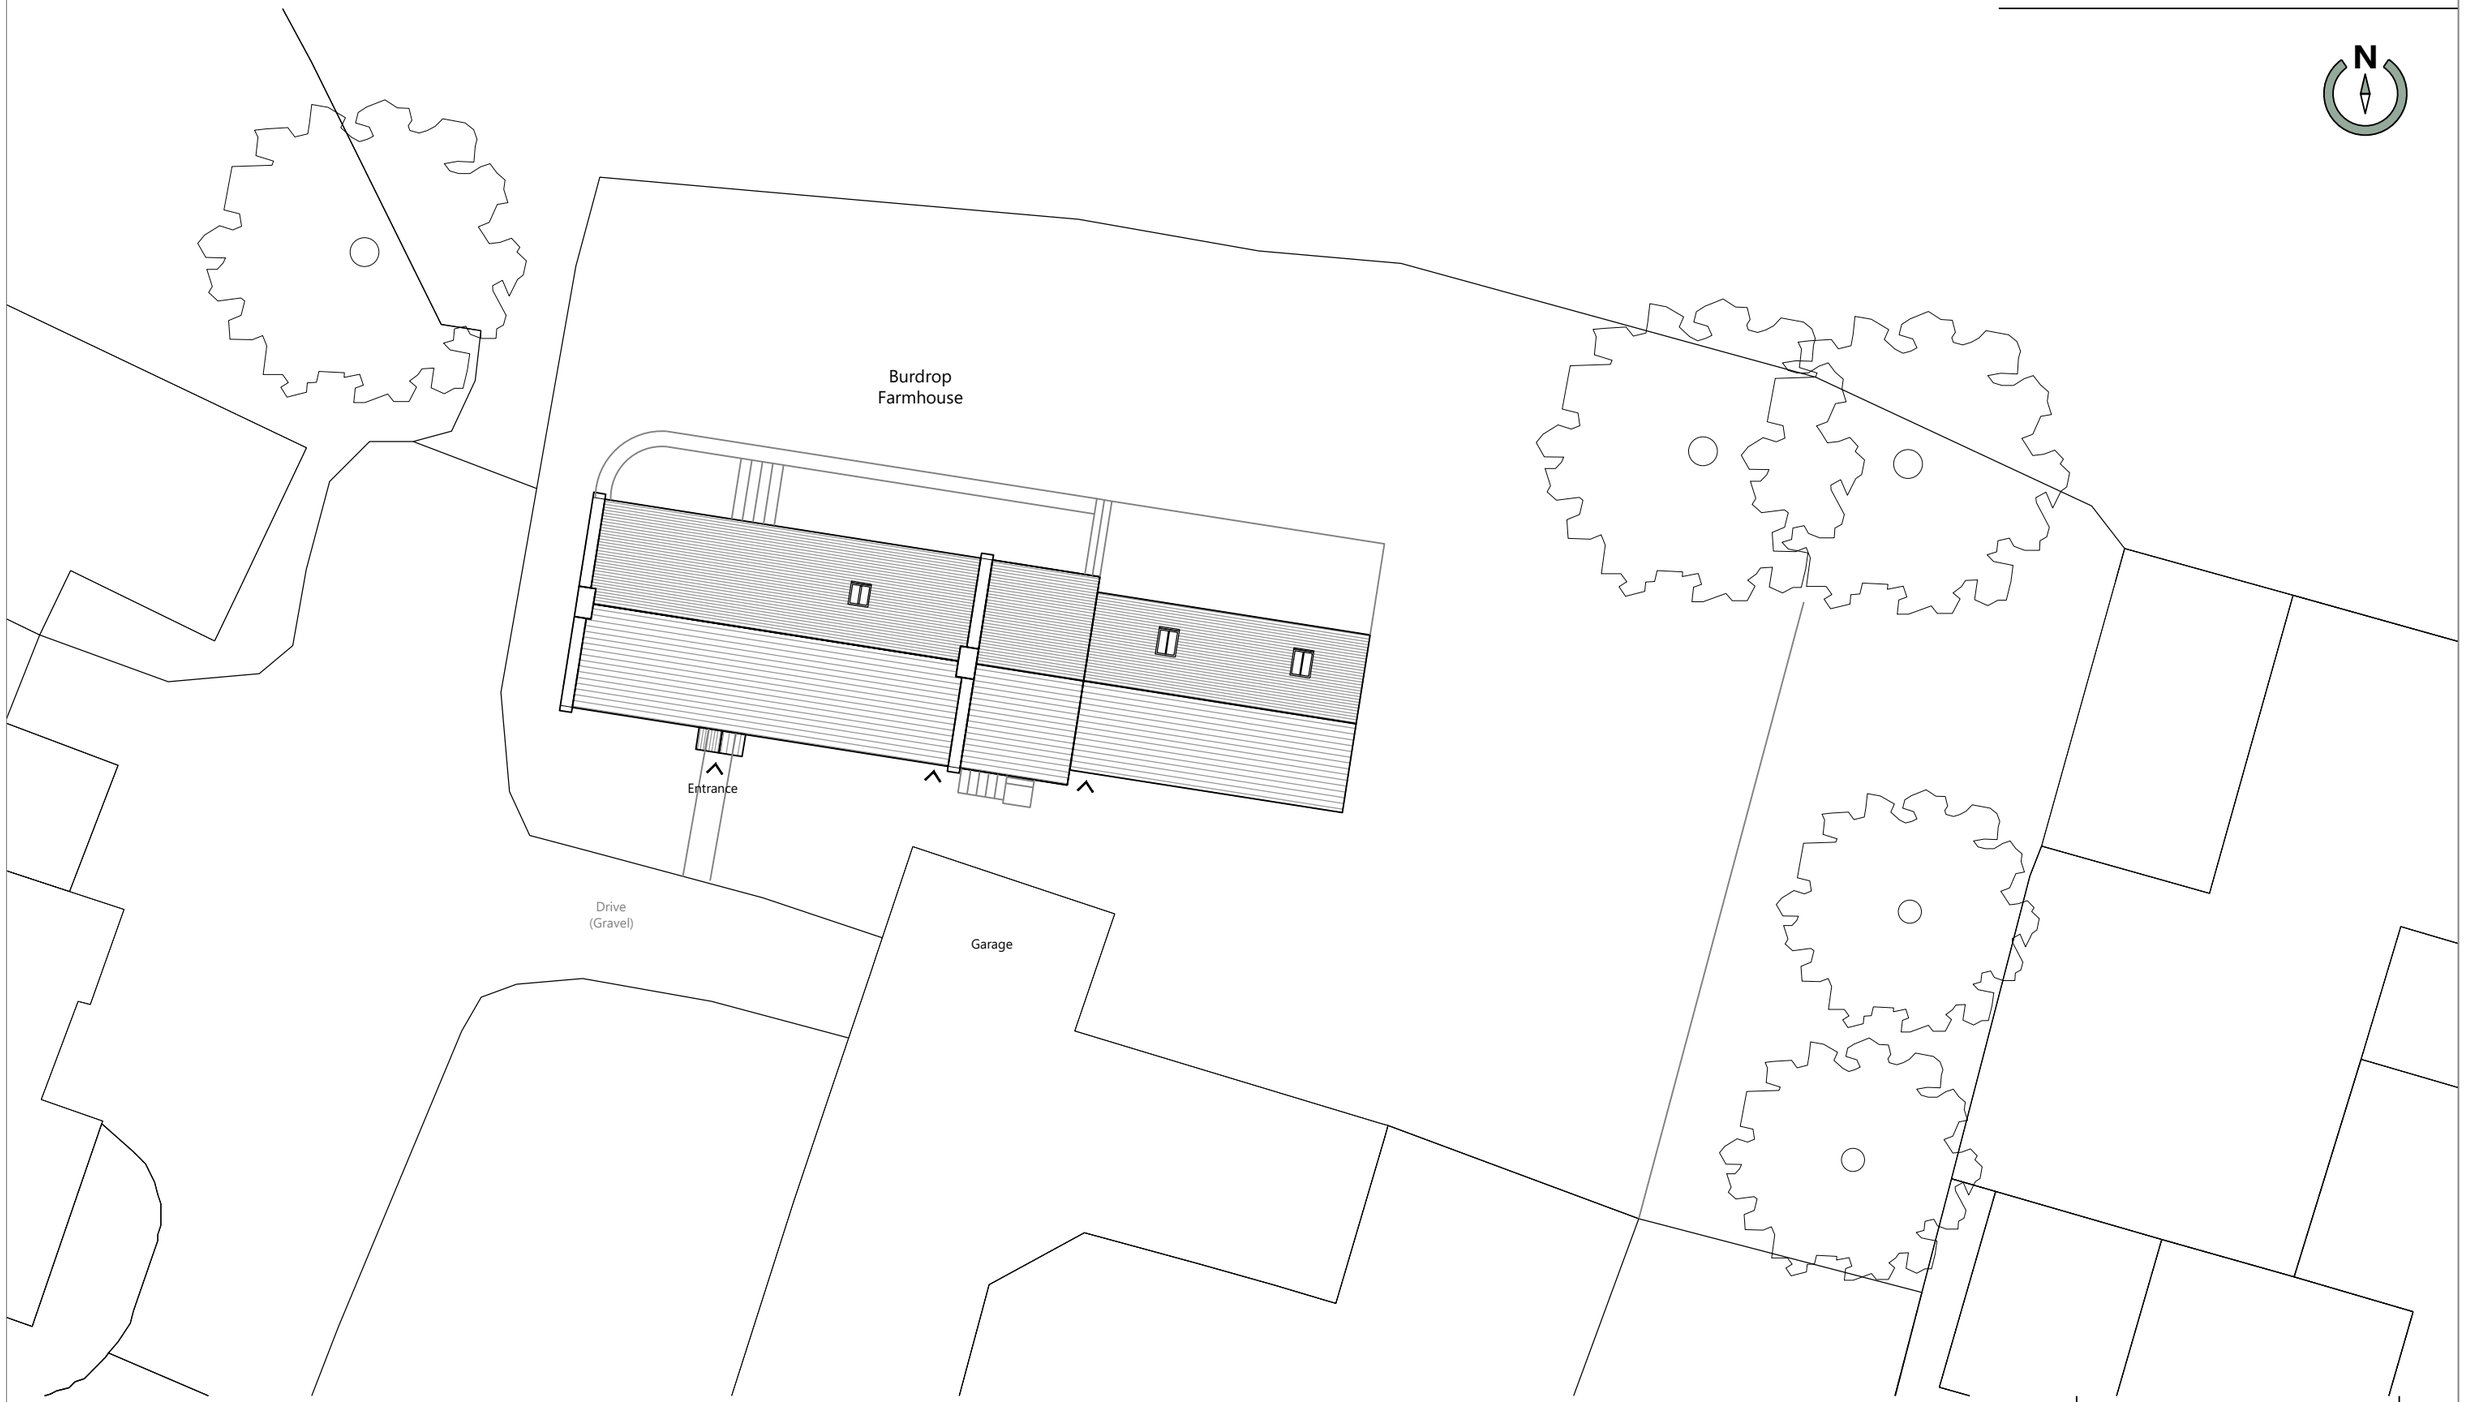

Revision	Details	Date
/	First Issue	09.03.26

TE Architecture
Architecture & Design
The Studio @
Appletree Cottage
Sibford Gower
Oxfordshire
OX15 5RS
Email: info@tearchitecture.co.uk Tel: 01295 236200 / 07500 465555

Project:
Burdrop Farmhouse, Burdrop

Drawing Title:
Existing Block Plan

Drawing Scale: 1:200
Paper Size: A3

Job No: **26_018_**
Drawing No: **002**
Revision: **/**

Copyright TE Architecture. All rights reserved ©