11060

Proposed Site Plan - Garage, Cotswold Close, Sibford Ferris, Banbury, OX15 5QL

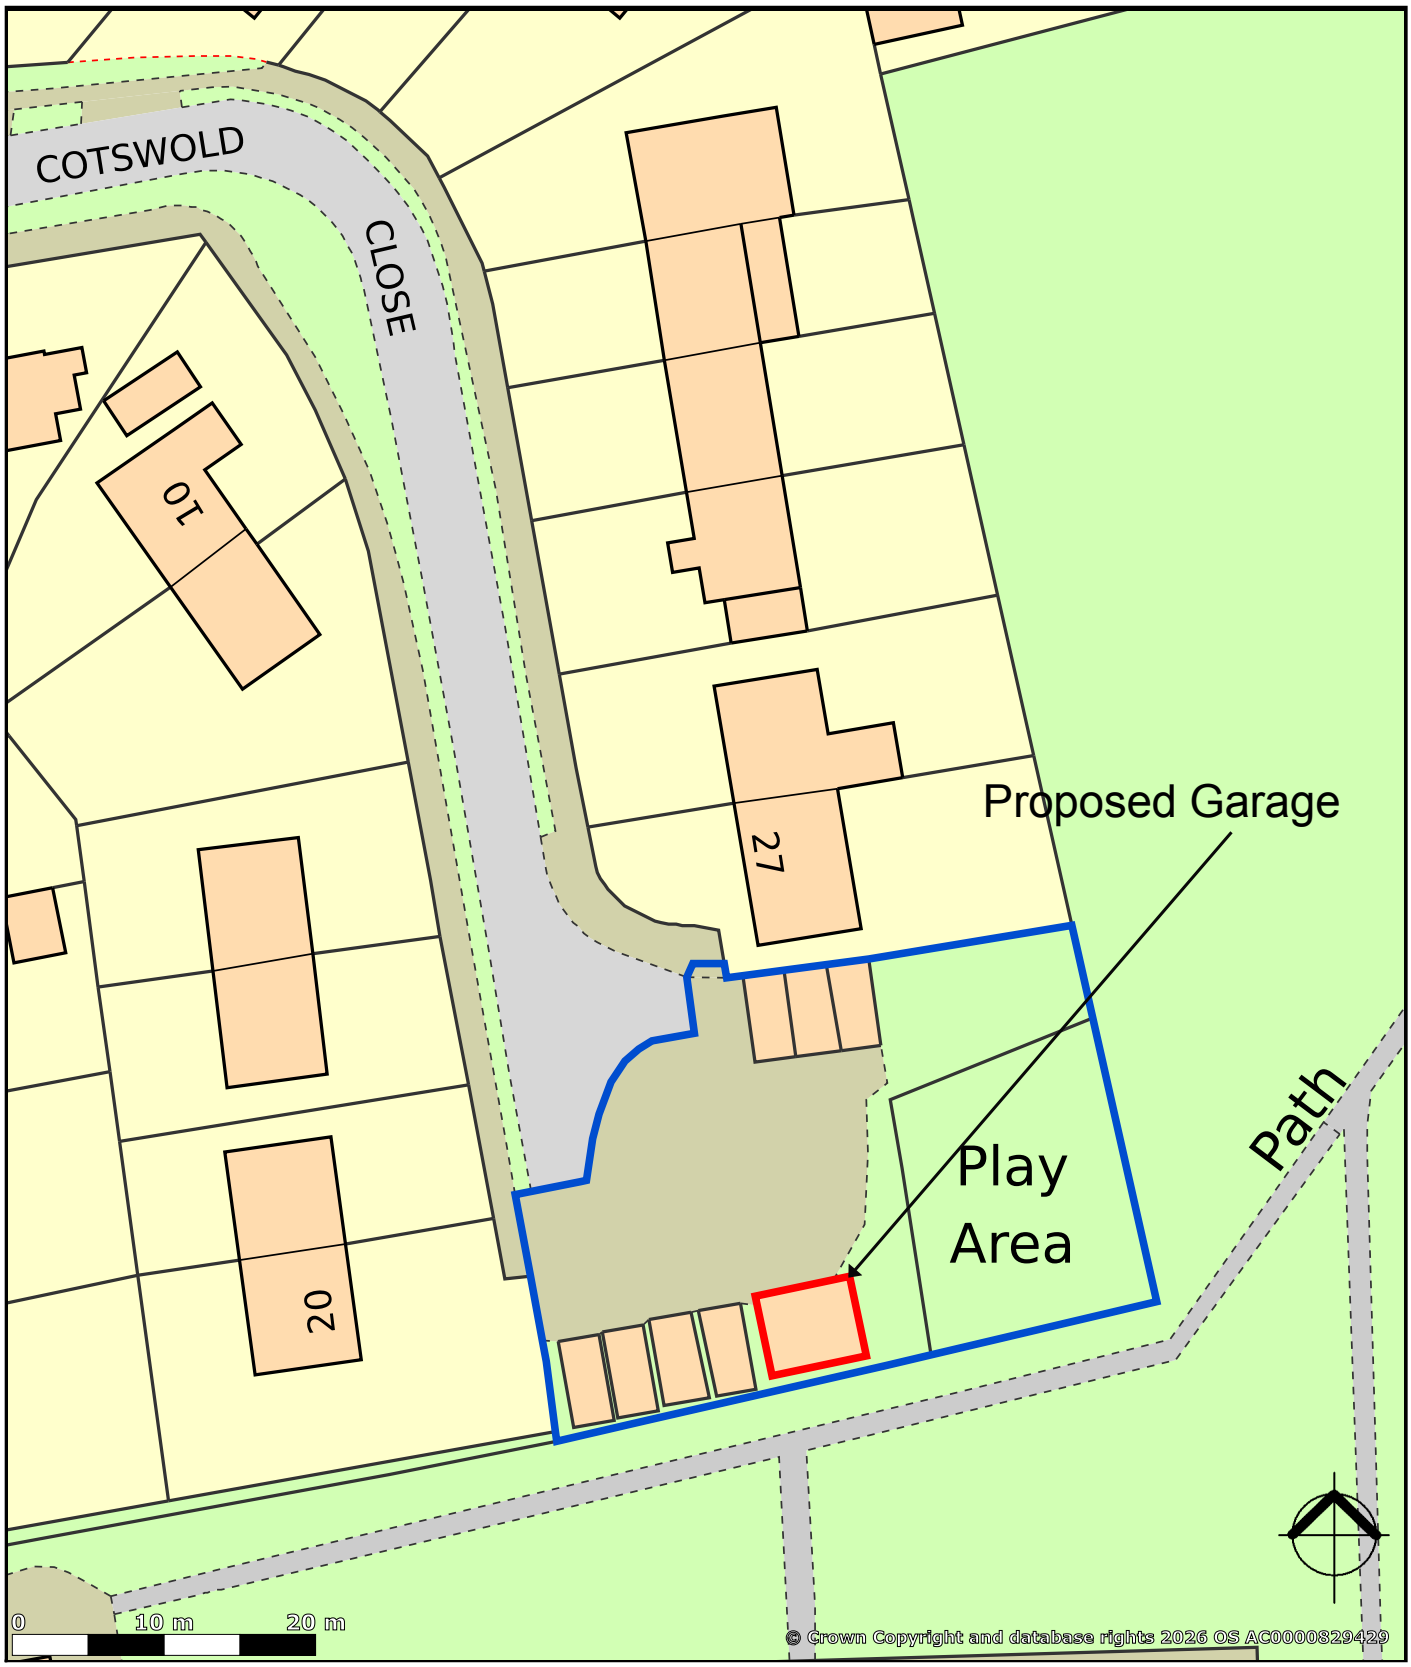

created on edozo

Plotted Scale - 1:500