A3

A B C D E F G

1 2 3 4 5 6

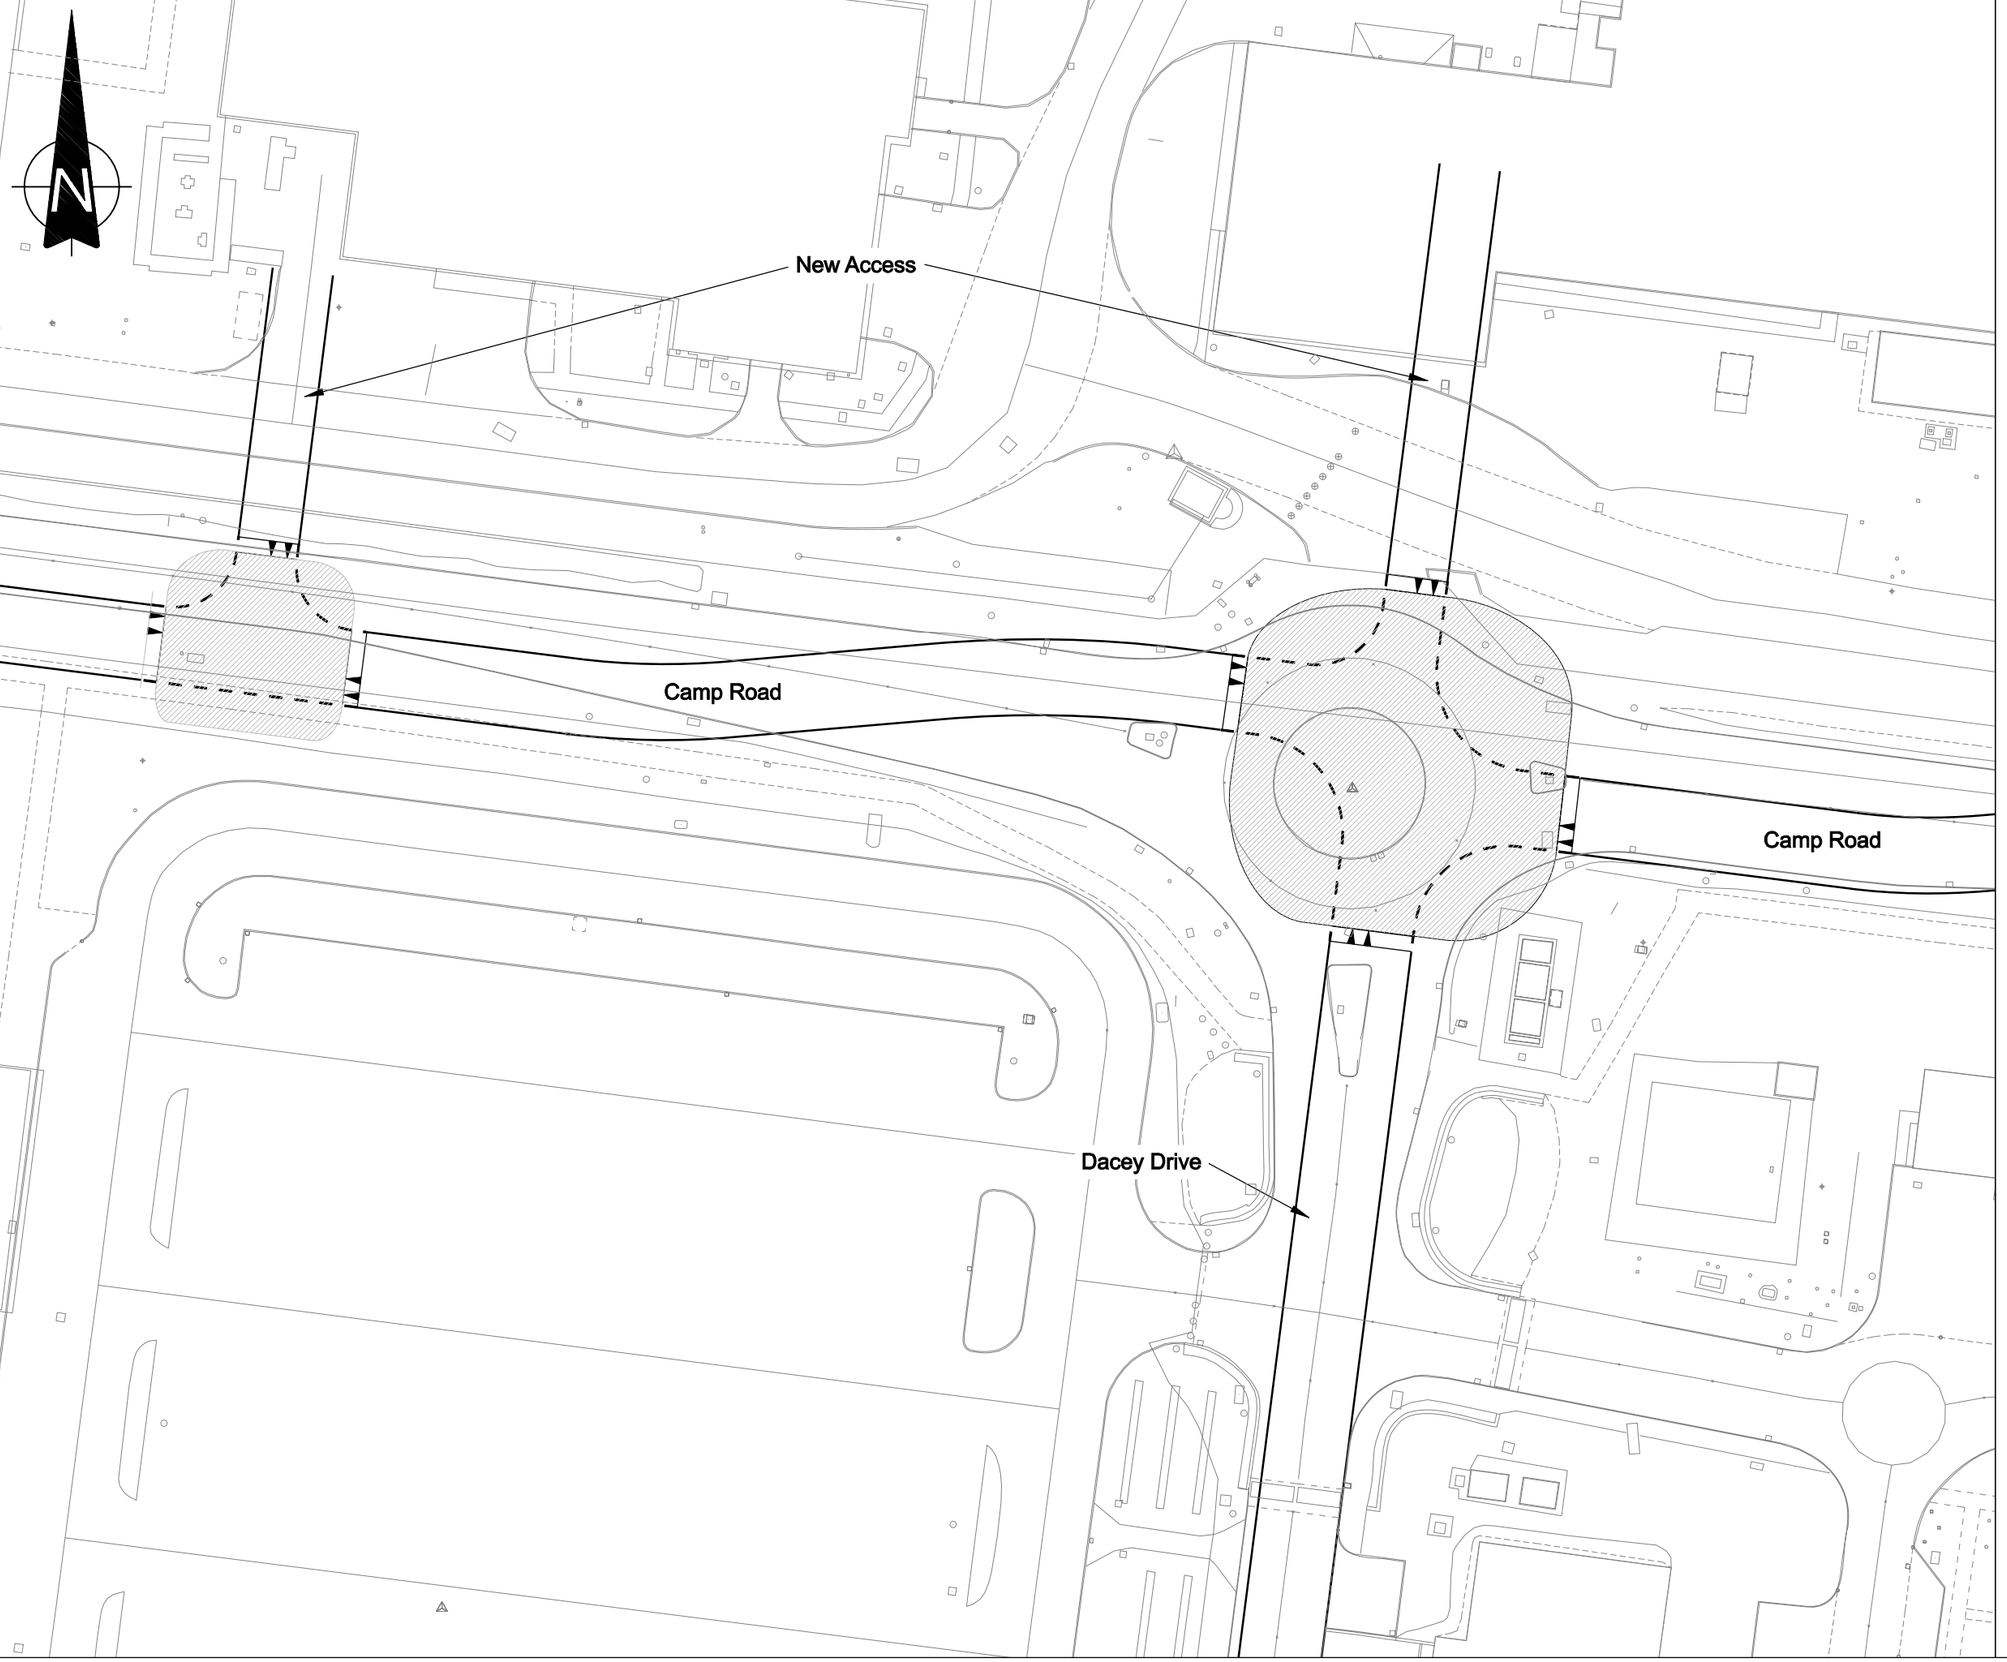

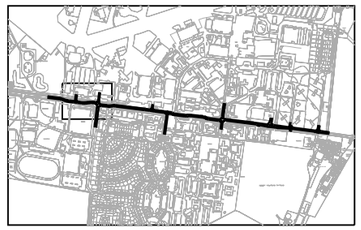

Key :

Junction raised to kerb level

Issue	Date	By	Chkd	Appd
01	31/07/07	KJ	IGC	IGC
	First Issue			

ARUP

The Arup Campus, Blythe Gate, Blythe Valley Park
Solihull, West Midlands B90 8AE
Tel +44(0)121 213 3000 Fax +44(0)121 213 3001
www.arup.com

Client

North Oxfordshire Consortium

Job Title

Heyford Park
Transport Assessment

Drawing Title

Camp Road Accesses to
Development 1 : Dacey Drive

Scale at A3 1:500

Plot ID

Drawing Status

Information

Job No	Drawing No	Issue
120669-00	**Figure 26**	**01**

J:\120000\120669-004 Internal Project Data\4-03 Drawings\Figure_26.dgn

© Arup