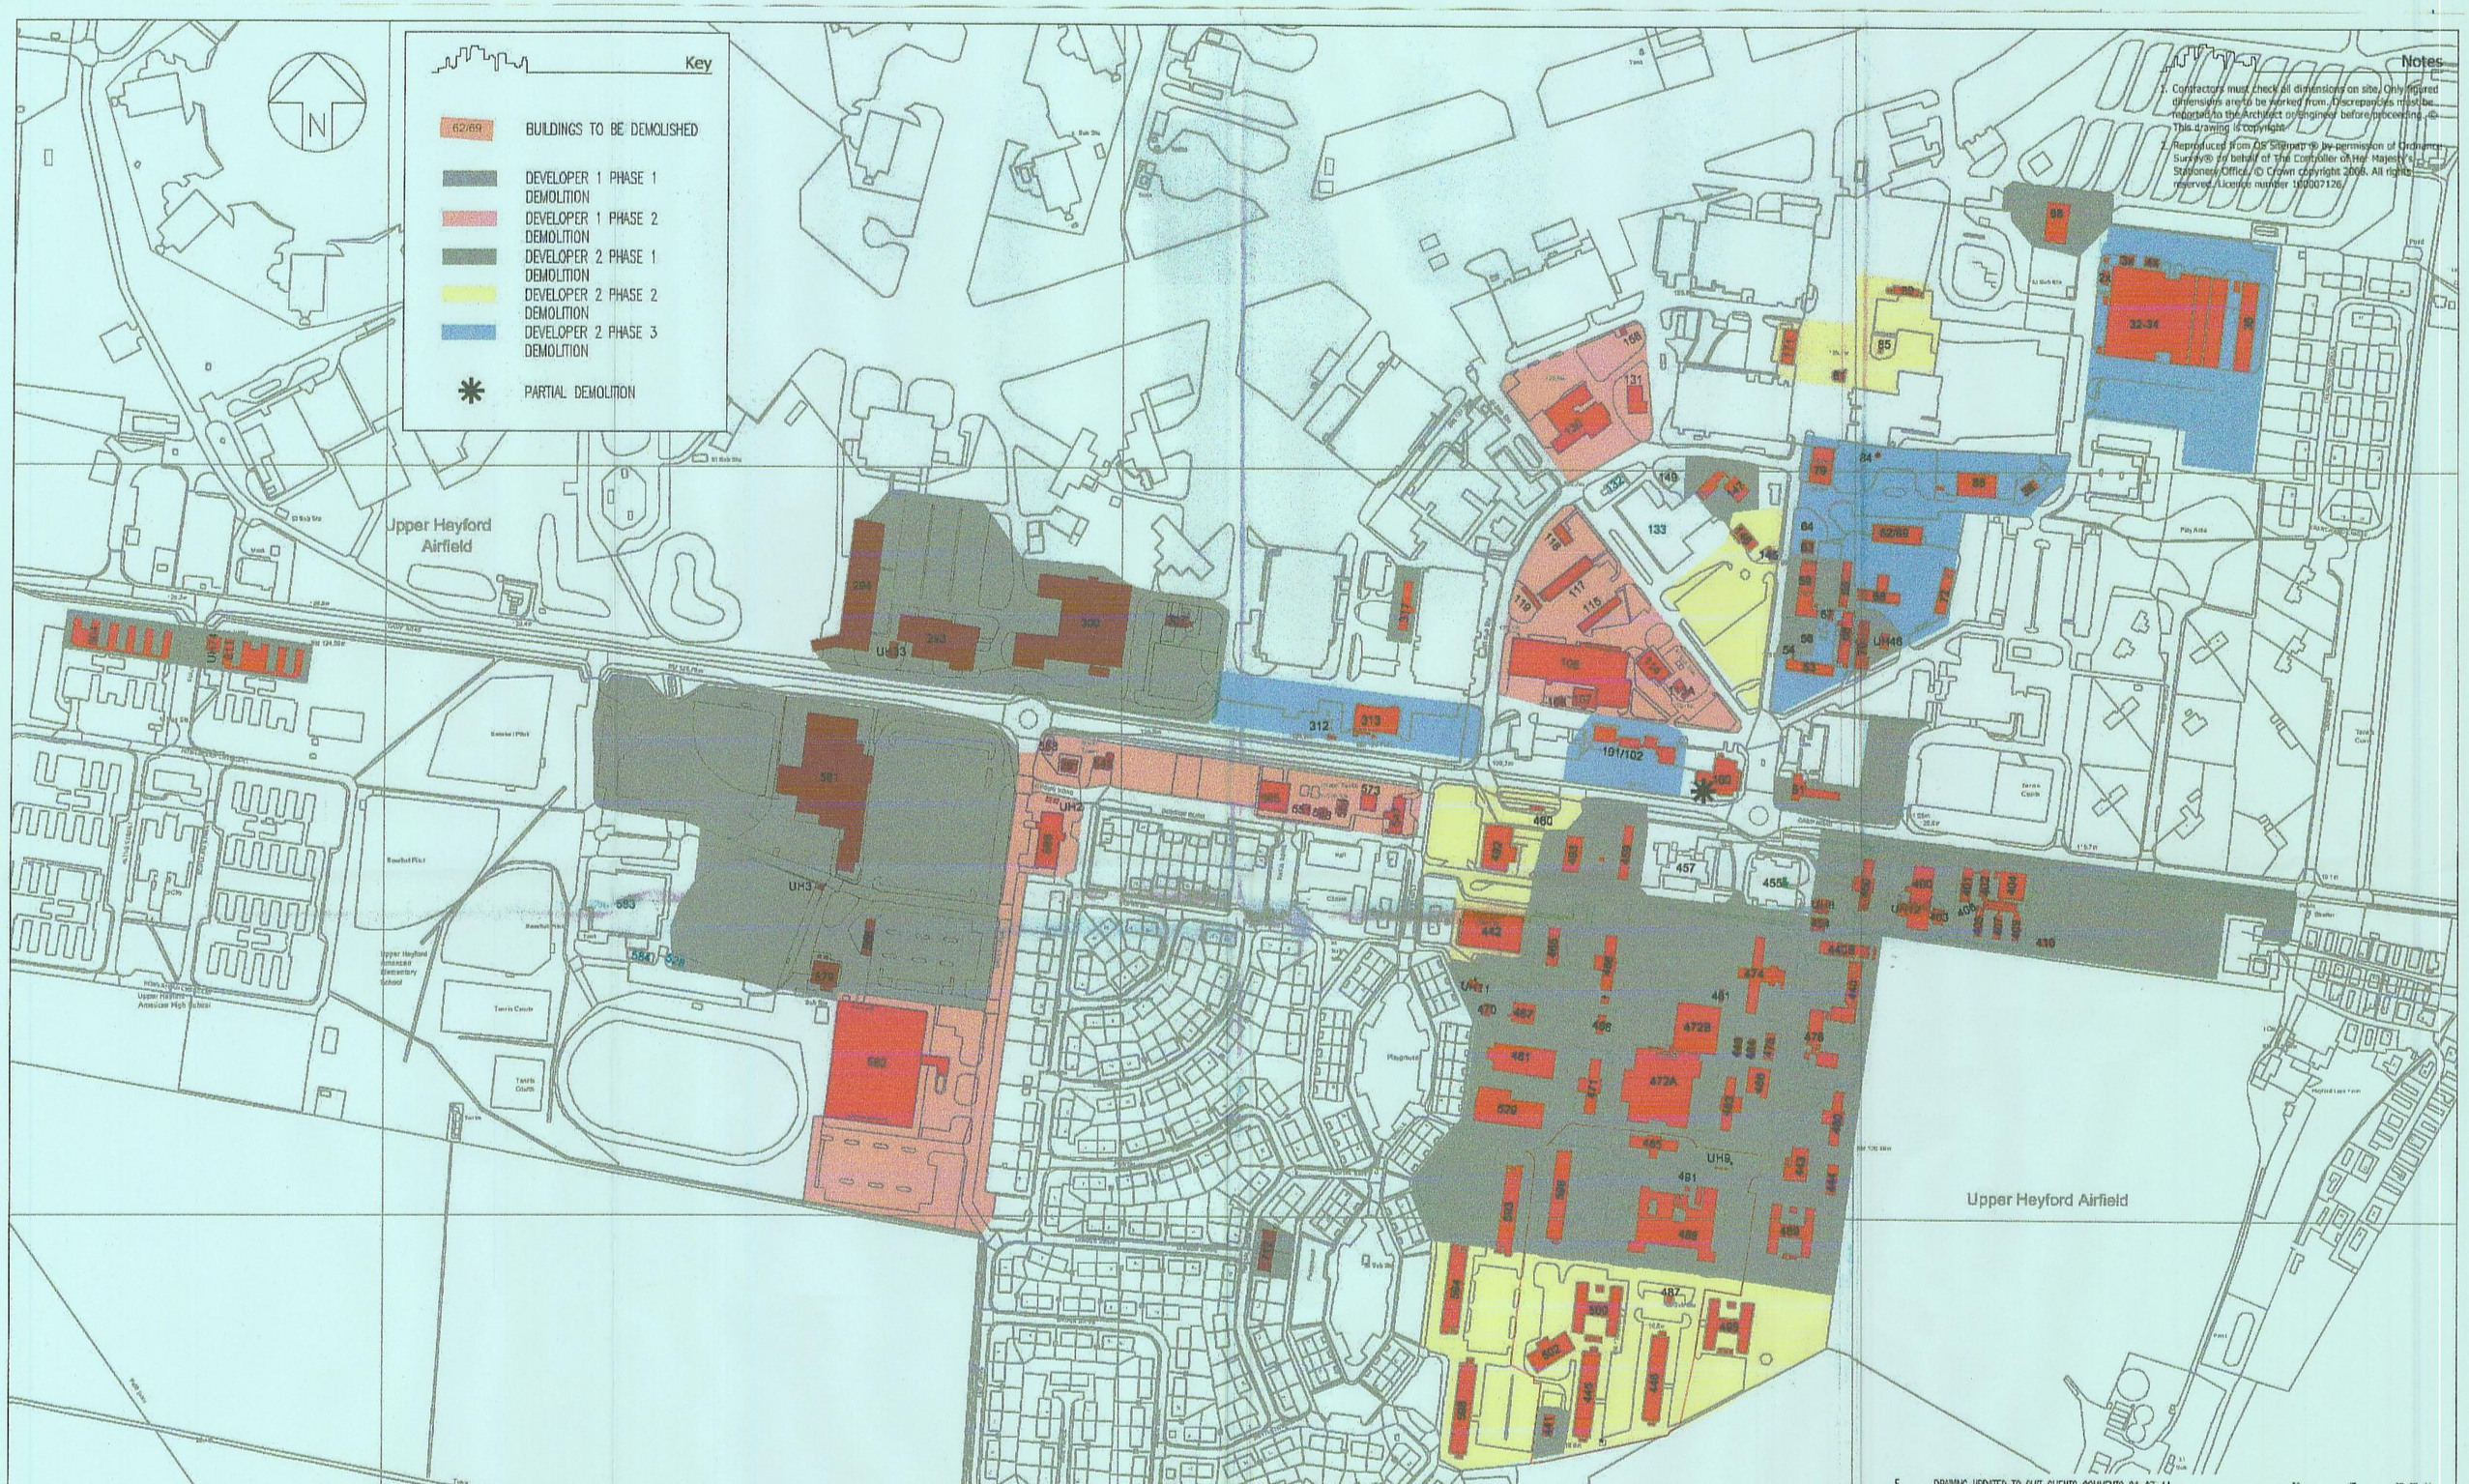

Notes

1. Contractors must check all dimensions on site. Only figured dimensions are to be worked from. Discrepancies must be reported to the Architect or engineer before proceeding. © This drawing is copyright.
2. Reproduced from Os Sitemap® by permission of Ordnance Survey® on behalf of The Controller of Her Majesty's Stationery Office. © Crown copyright 2008. All rights reserved. Licence number 100007126.

Revision	Description	Drawn	Checked	Date
E	DRAWING UPDATED TO SUIT CLIENTS COMMENTS 04-07-14	CG	AT	07-07-14
D	BUILDING 488 ADDED TO DEVELOPER 2 PHASE 1 DEMOLITION	CG	AT	15-05-14
C	UPDATED IN ACCORDANCE WITH DORCHESTER DEMO SCHEDULE REV C (29/07/13)	SJT	JGF	07-08-13
B	SHEET AREA UPDATED TO INCLUDE WESTERN DORCHESTER DEMO. PHASE	SJT	JGF	29-07-13
A	DORCHESTER DEMOLITION PHASING UPDATED	SJT	JGF	25-07-13

Preliminary ■ Information ☐ Tender — Construction ☐ As Built ☐

Woods Hardwick
Architects, Engineers and Development Consultants

15-17 Goldington Road
Bedford
MK40 3NH
United Kingdom
T. +44 (0)1234 268855
F. +44 (0)1234 213313
mail@woodshardwick.com
www.woodshardwick.com

Title UPPER HEYFORD

Details DEMOLITION PHASING PLAN