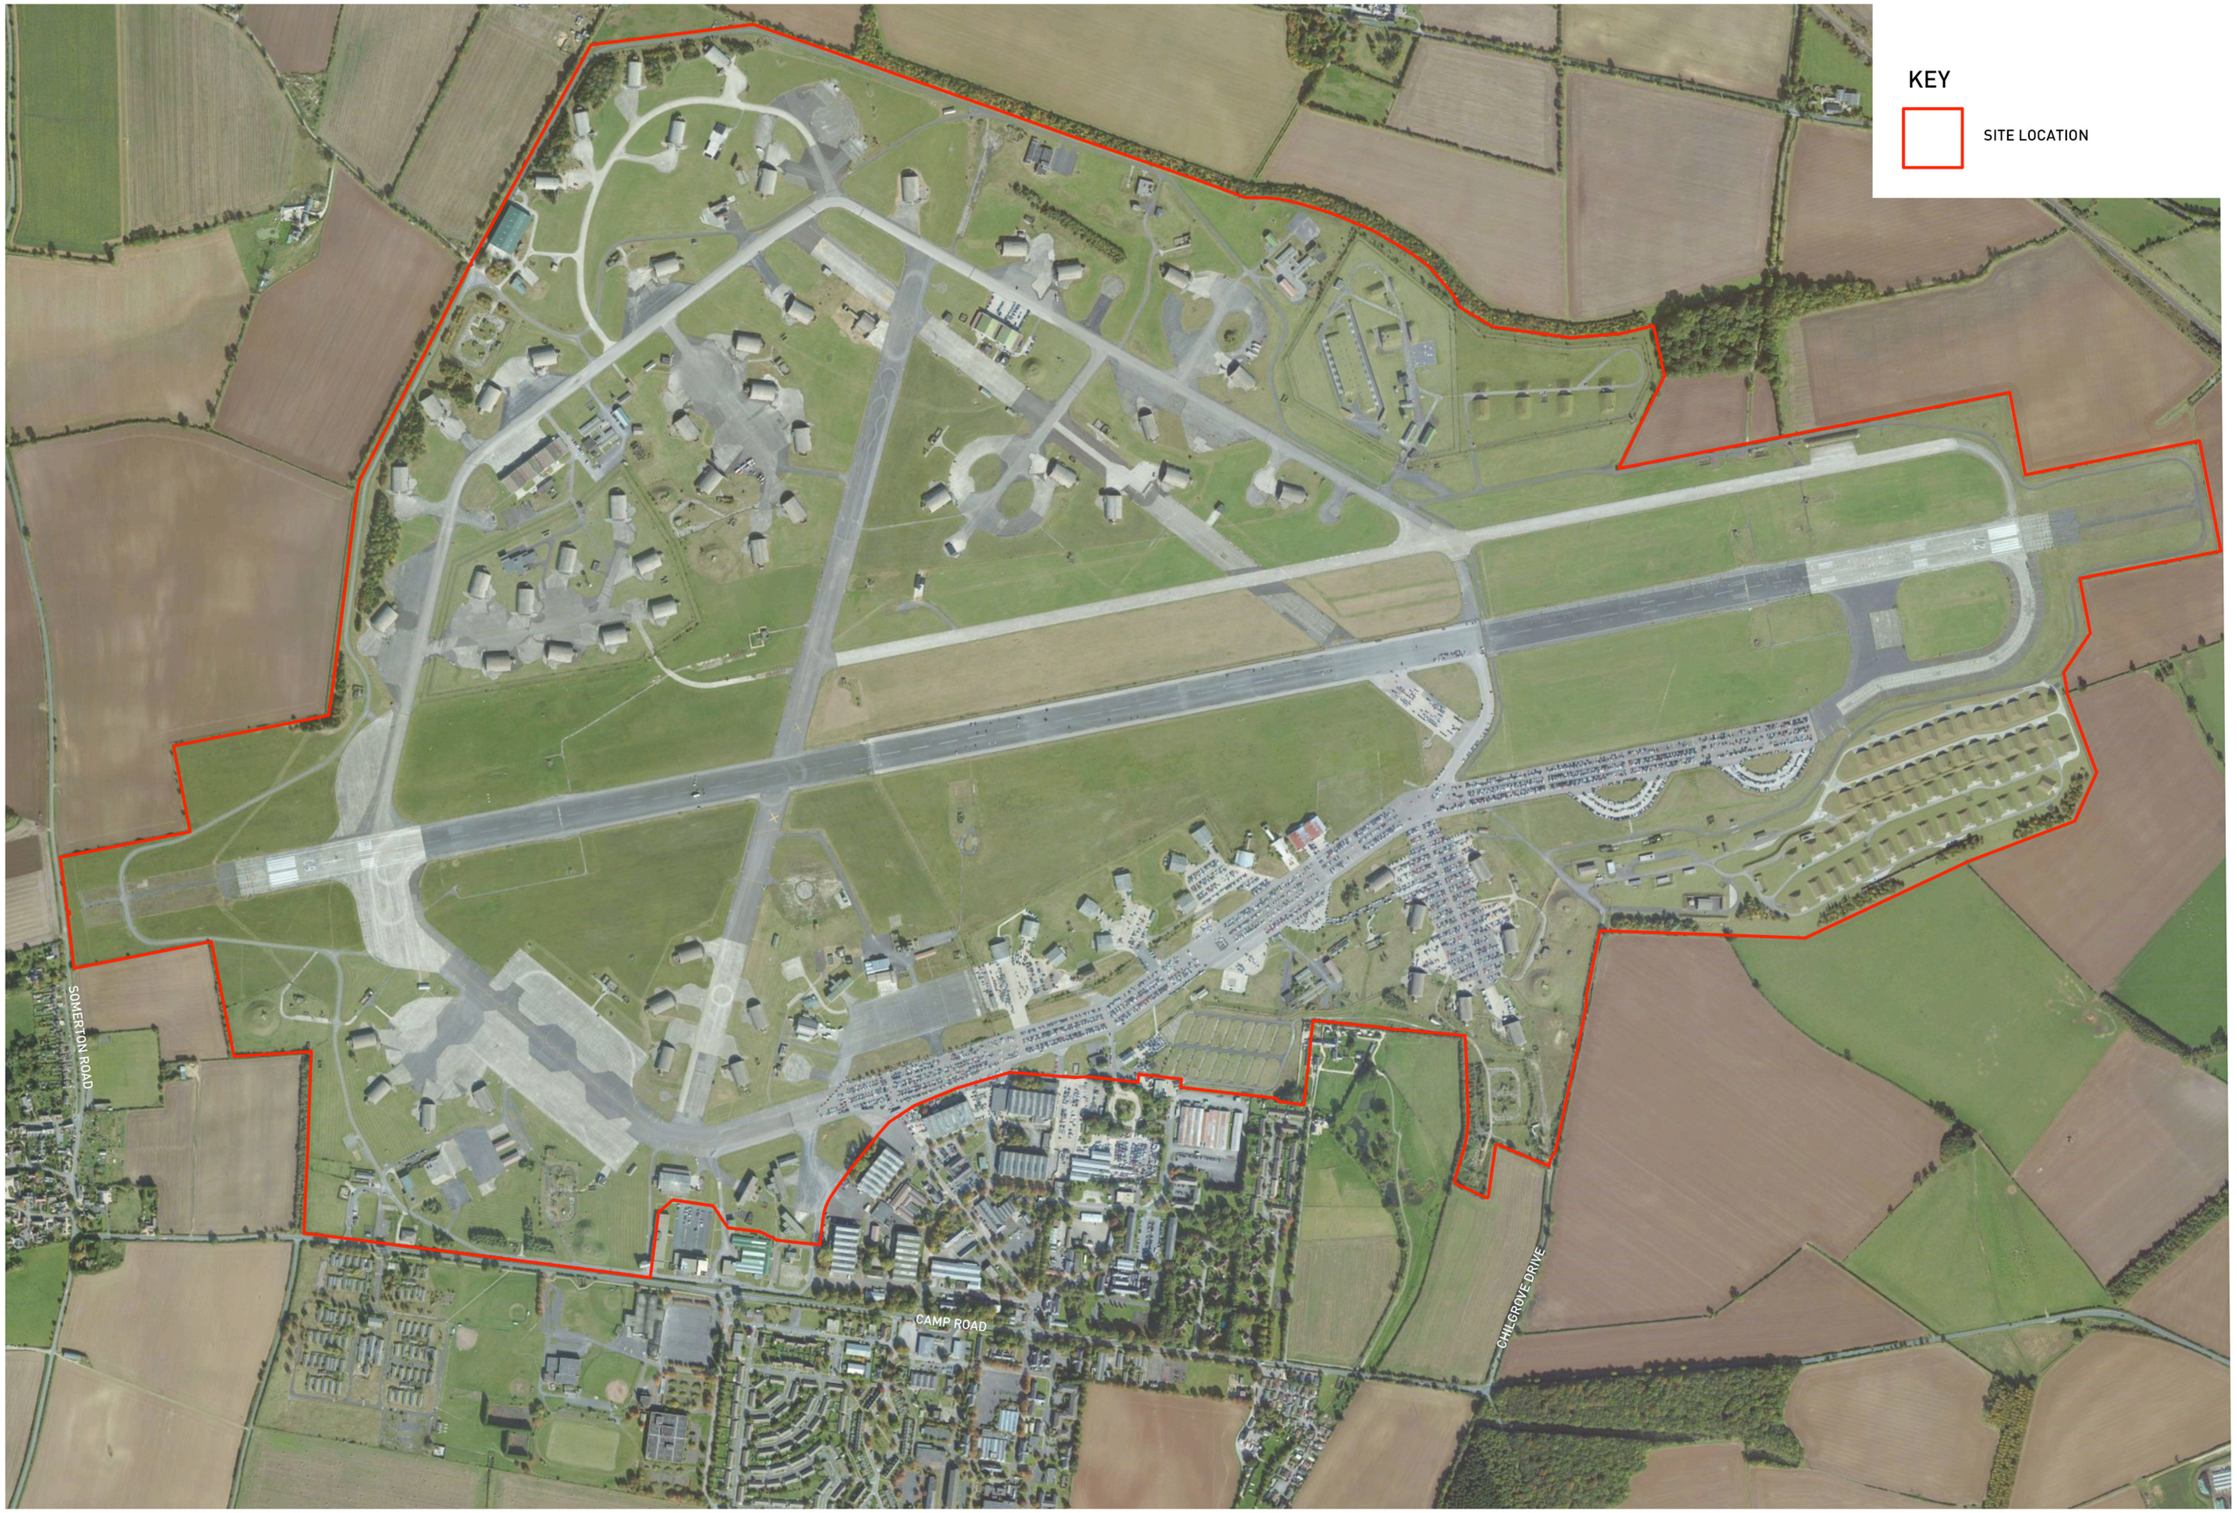

Copyright Pegasus Planning Group Ltd. Crown copyright. All rights reserved. Ordnance Survey Copyright Licence number 100042293. Promap Licence number 100020449. PlanningWeb Licence number 0100031673. Standard OS licence rights conditions apply.
Pegasus accepts no liability for any use of this document other than for its original purpose, or by the original client, or following Pegasus' express agreements to such use. T 01285 641717 www.pegasusgroup.co.uk

HEYFORD PARK - **LANDSCAPE PLAN**

Pegasus Design

PLANNING | DESIGN | ENVIRONMENT | ECONOMICS | WWW.PEGASUSPG.CO.UK | TEAM/DRAWN BY: KM | APPROVED BY P.M: MCC | DATE: 20/11/2019 | SCALE: NTS @ A1 | DRWG: **P16-0631_105** SHEET NO: 02 REV: _ | CLIENT: **DORCHESTER LIVING** |