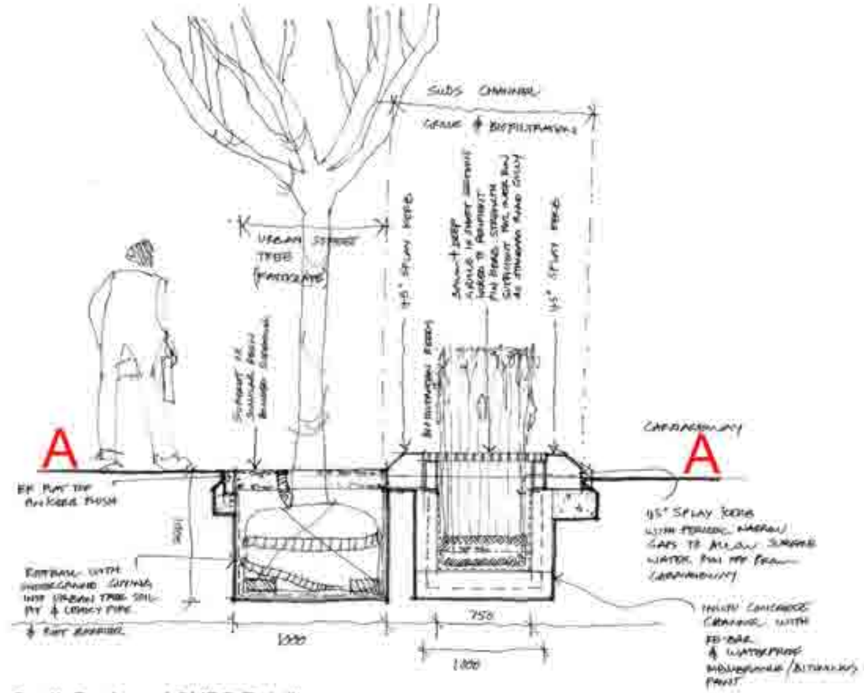

South Boulevard SUDS Detail
1:20

Bicester eco-development : Exemplar Site

Streetscape Proposals : South Boulevard

Drawing no. 8028-UA001881-02

Scale 1:250 @ A2

N

P3Eco Ltd

a2dominion

Hyder