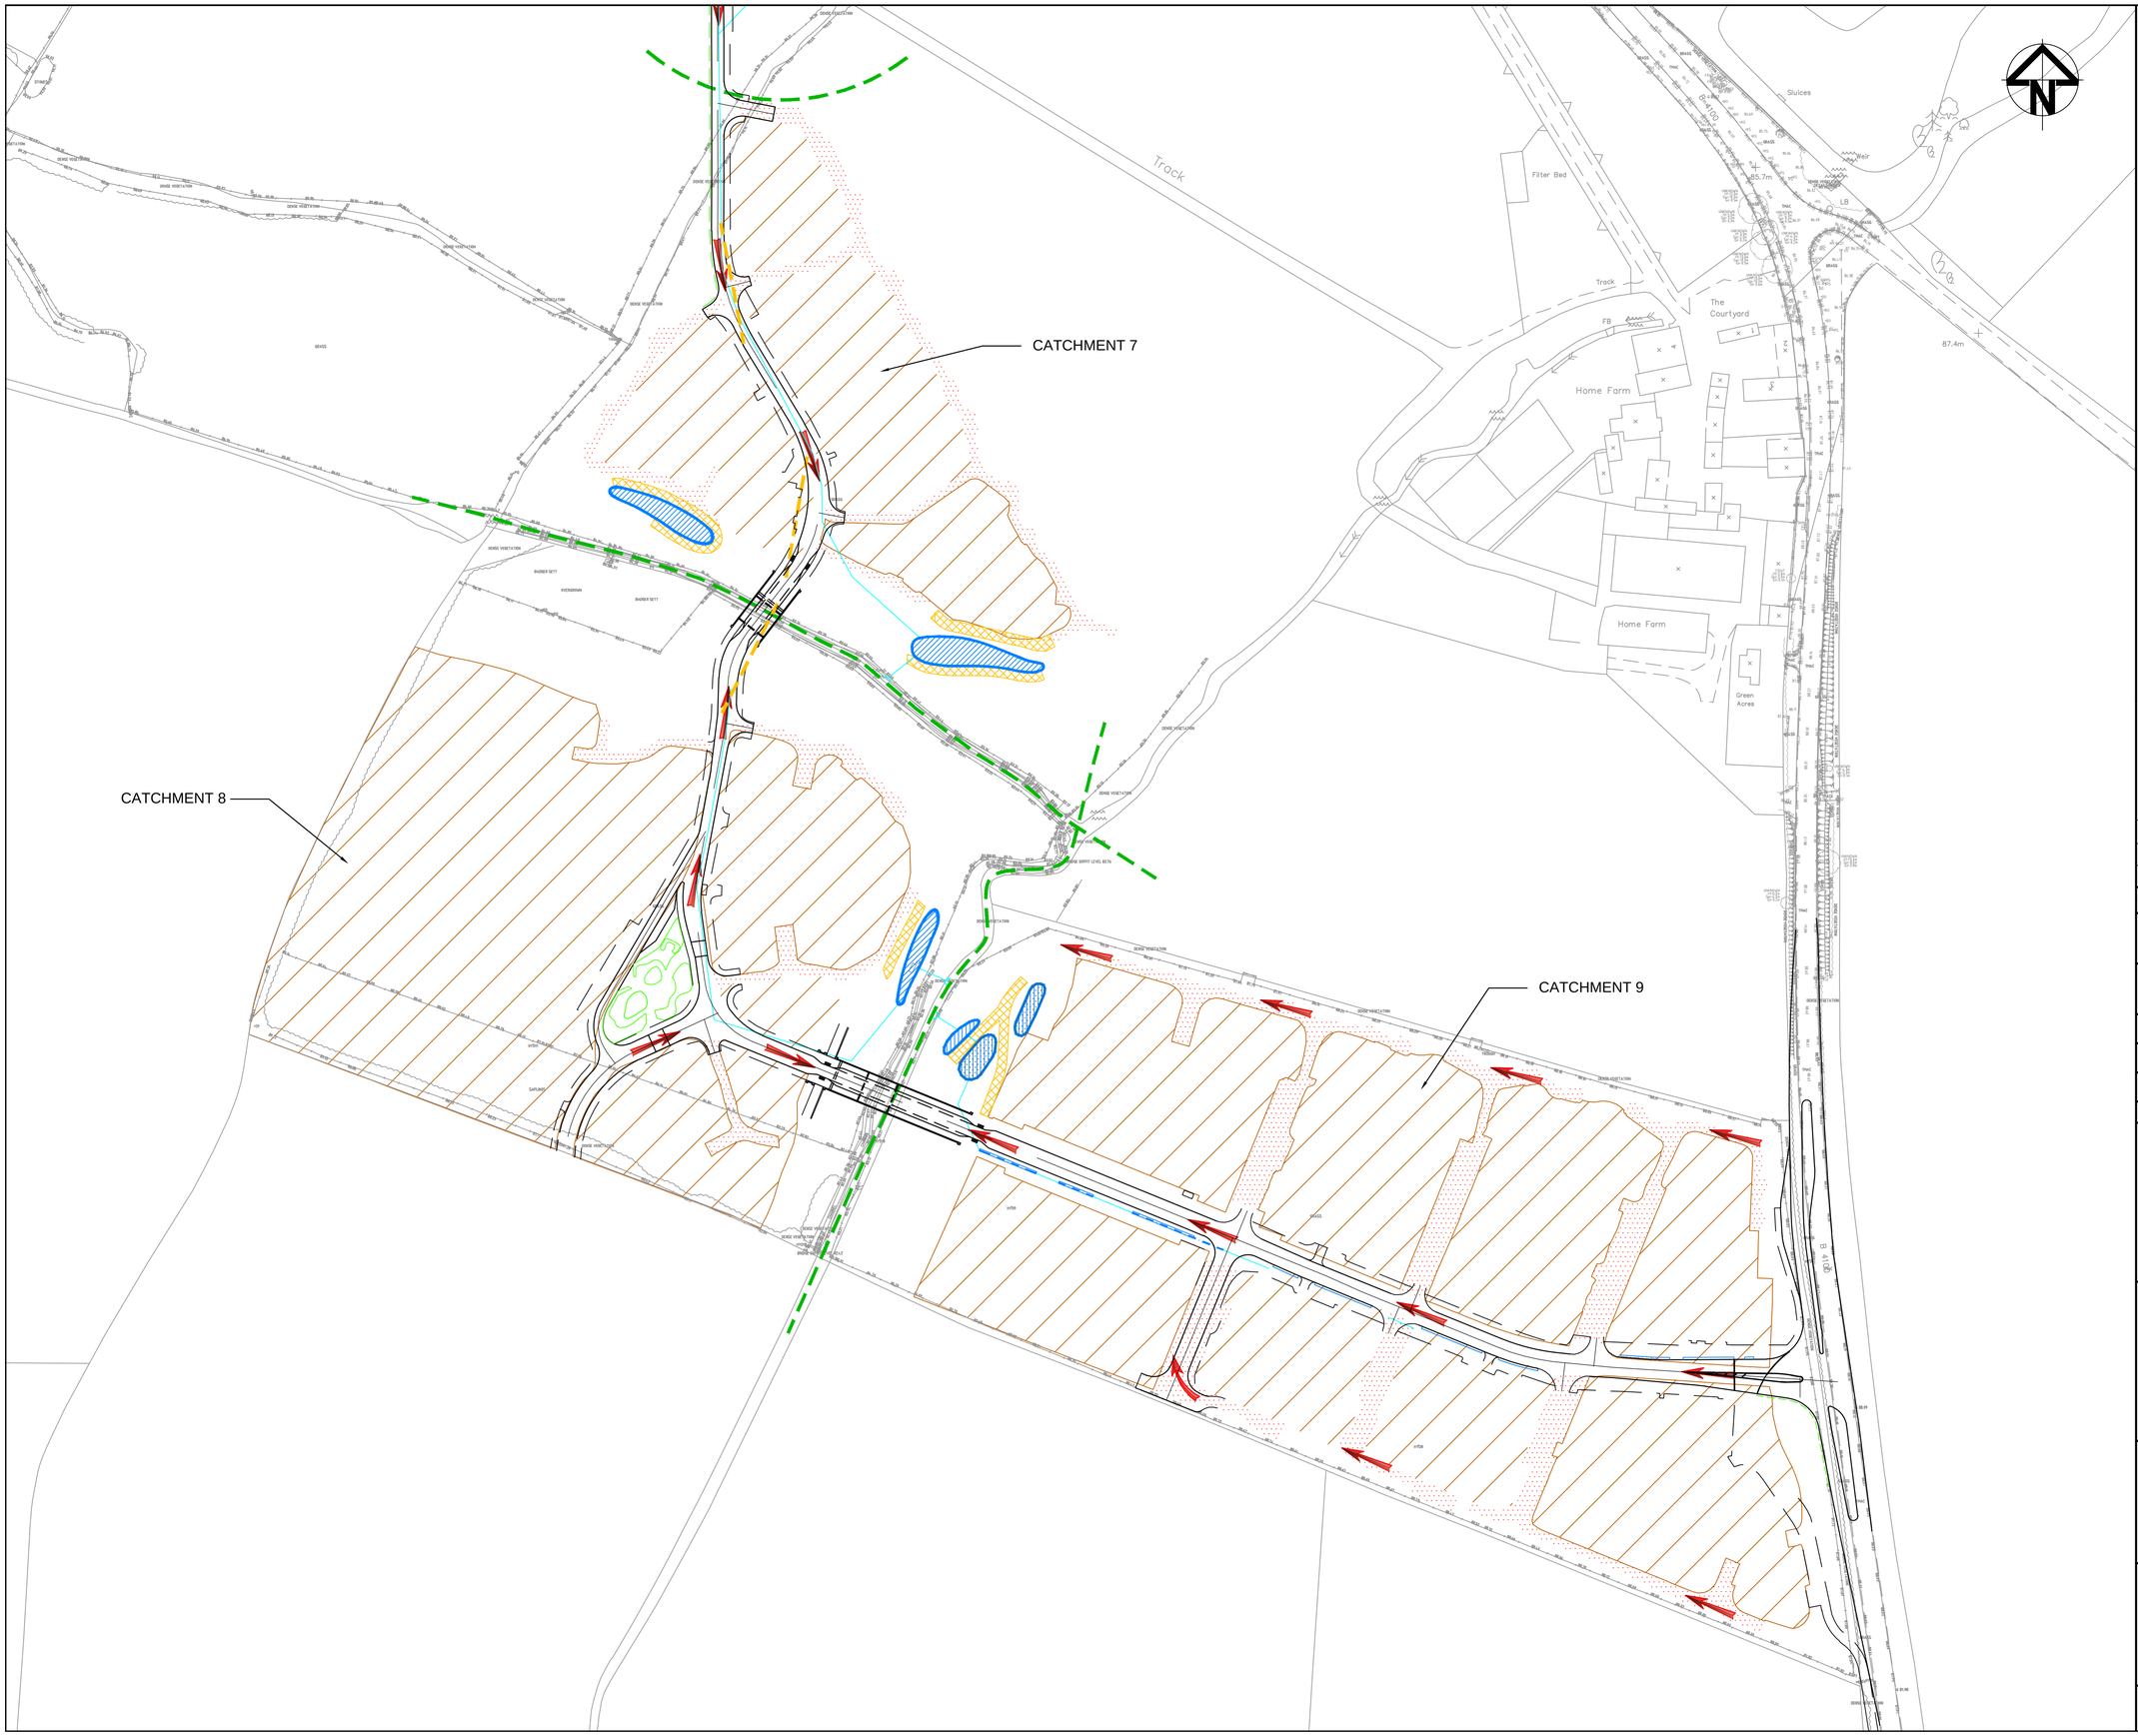

KEY

- SURFACE WATER PIPE RUN
- VILLAGE STREET SUDS FEATURE
- ROADSIDE SUDS FEATURE
- CATCHMENT BOUNDARIES
- PERMEABLE PAVING
- IMPERMEABLE PAVING
- PLOT SOAKAWAYS
- POND
- BASIN
- SWALE
- EXCEEDANCE FLOW PATHS
- MAINTENANCE ACCESS

Issue	Description	Date
03	DETAILS ADDED, MAINTENANCE ACCESS REVISED	21/06/11
02	LAYOUT REVISED	04/04/11
01	FIRST ISSUE	24/11/10

Status

Scales	1:1000 @ A1 1:2000 @ A3	Author S. JONES
Original Size	A1	Checker M. PEARSON
Height Datum	-	Approver SA. DAVIES
Grid	O.S.	© Copyright reserved

Filename 7160-7161 UA001881-UP21D-03-EXEMPLAR SITE HIGHWAYS DRAINAGE.DW

Client

azdominion

P3Eco Ltd

Hyder Consulting

Hyder Consulting (UK) Limited
29, Bressenden Place
London
SW1E 5DZ

Tel: +44 (0)870 000 3006
Fax: +44 (0)870 000 3906

Project

BICESTER
ECO DEVELOPMENT

Title

EXEMPLAR SITE
PROPOSED DEVELOPMENT
SURFACE WATER
DRAINAGE LAYOUT SHT 2 OF 2

Drawing No.	Project No.	Issue
7161	UA001881	03