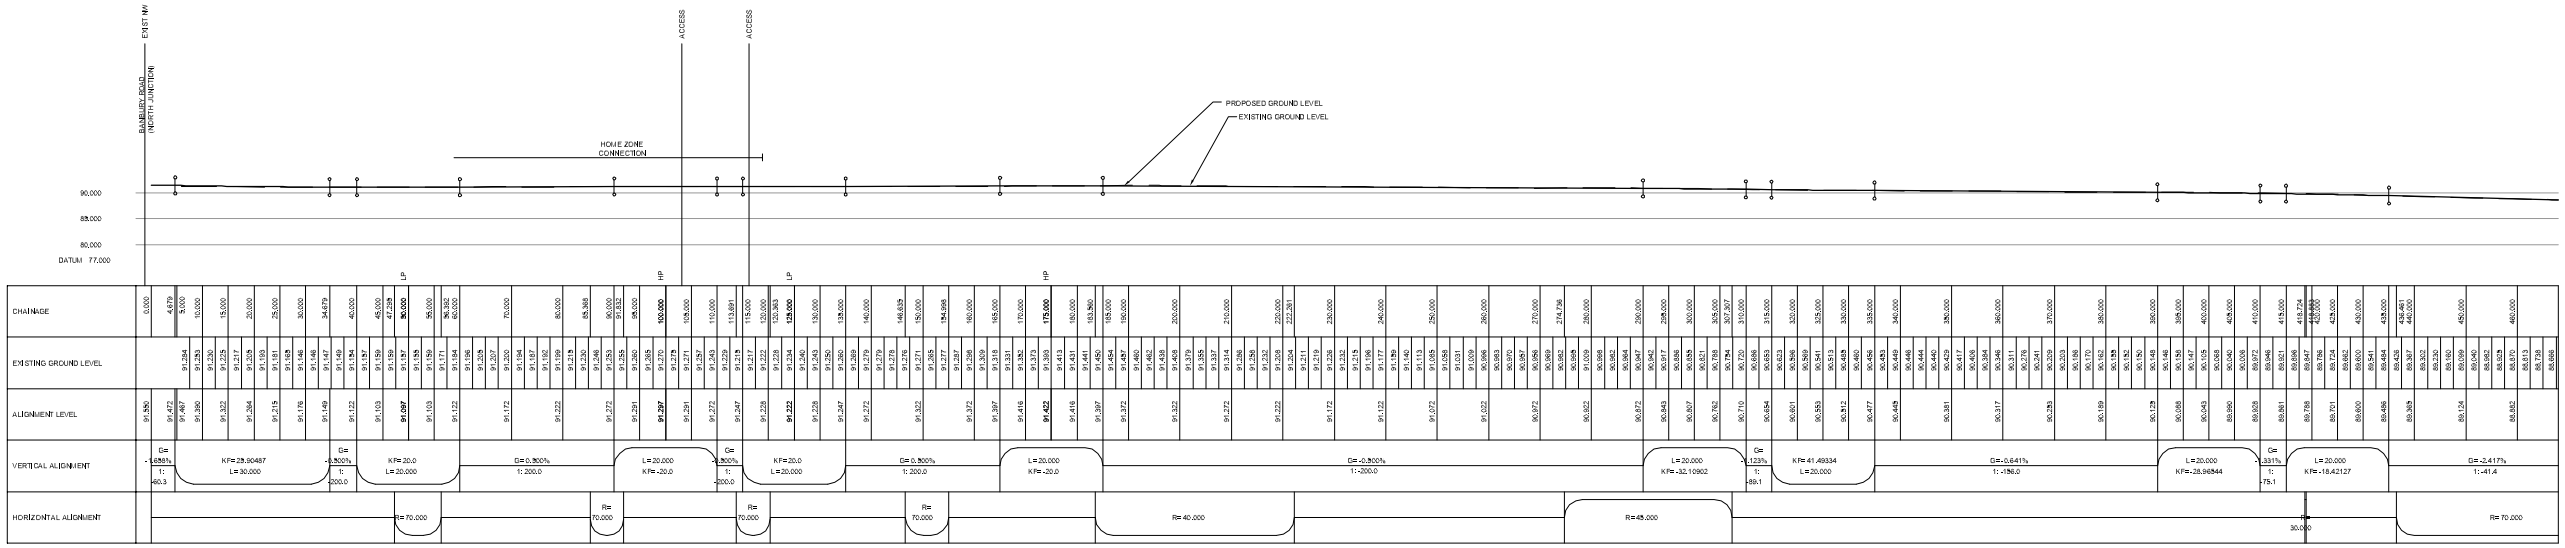

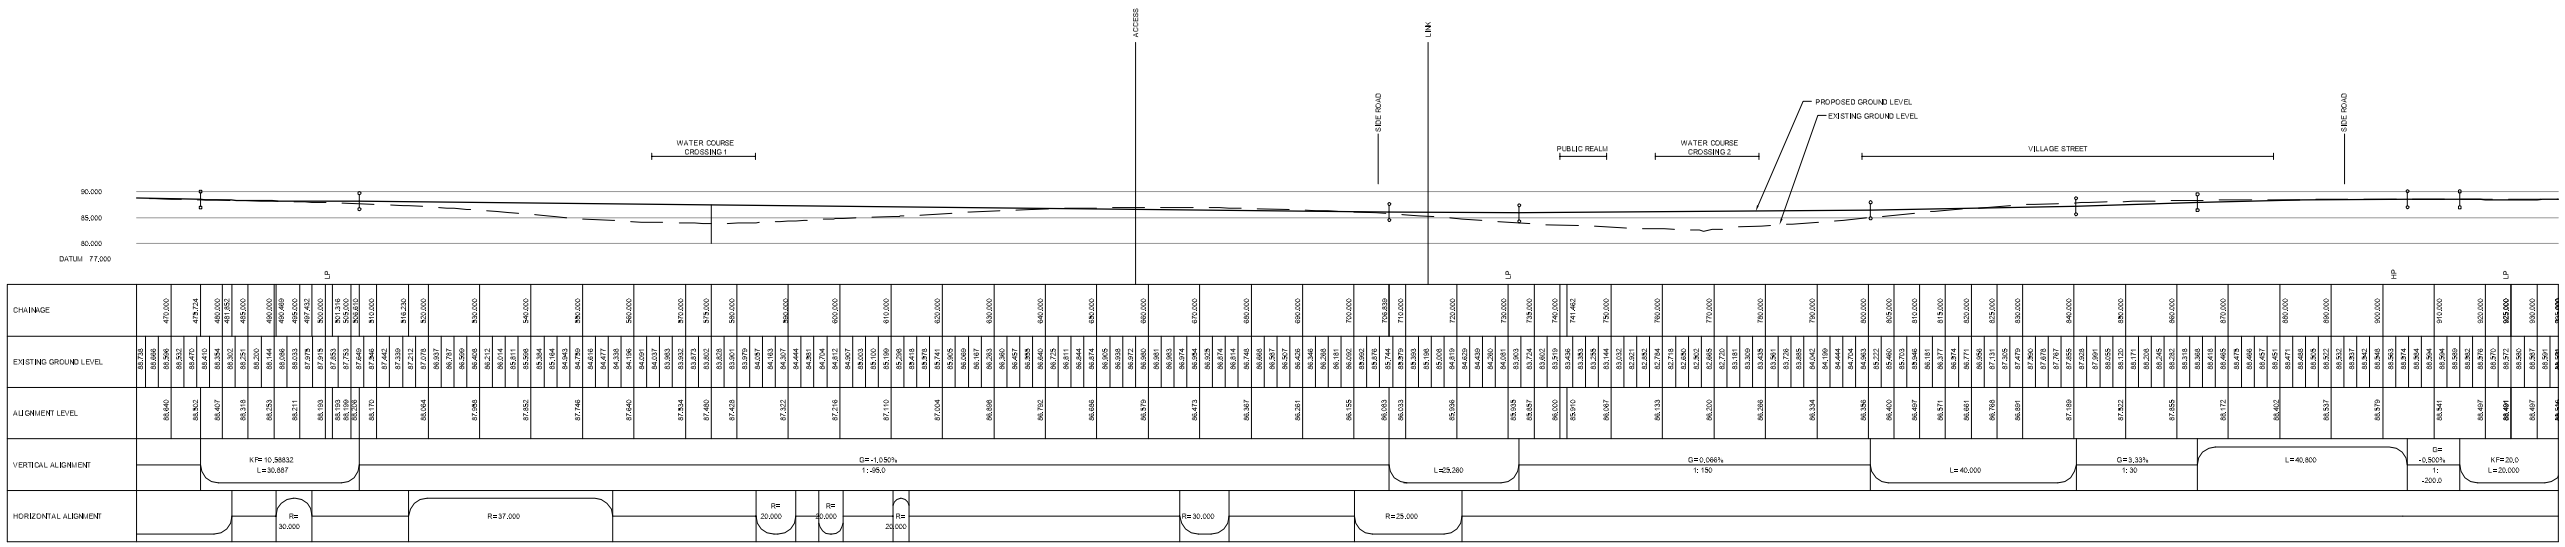

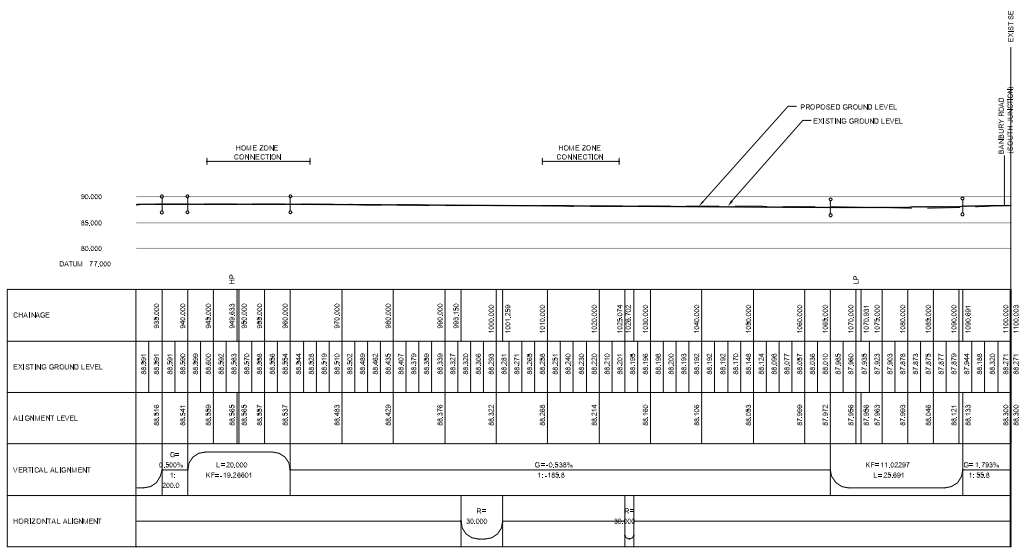

Issue	Description	Date
03	REVISED VA OF WATERCOURSE CROSSINGS	21/06/11
02	REVISED LAYOUT	05/04/11
01	FIRST ISSUE	24/11/10

Status

Scales	1:500	Current Issue Signatures	
		Author PR. WILLIAMS	
Original Size	A0	Checker SA. DAVIES	
Height Datum	-	Approver SA. DAVIES	
Grid	O.S.	© Copyright reserved	

Filename 7158-UA001881-UP21D-03-ACCESS ROAD LONG SECTION.DWG

Client

azdominion

P3Eco Ltd

Hyder Consulting (UK) Limited
29, Breasenden Place
London
SW1E 5DZ
Tel: +44 (0)870 000 3006
Fax: +44 (0)870 000 3006

Project

BICESTER
ECO DEVELOPMENT

Title

EXEMPLAR SITE
ACCESS LONG SECTIONS

Drawing No.	Project No.	Issue
7158	UA001881	03