


E2_5P_S_L



1. SIDE ELEVATION



2. FRONT ELEVATION

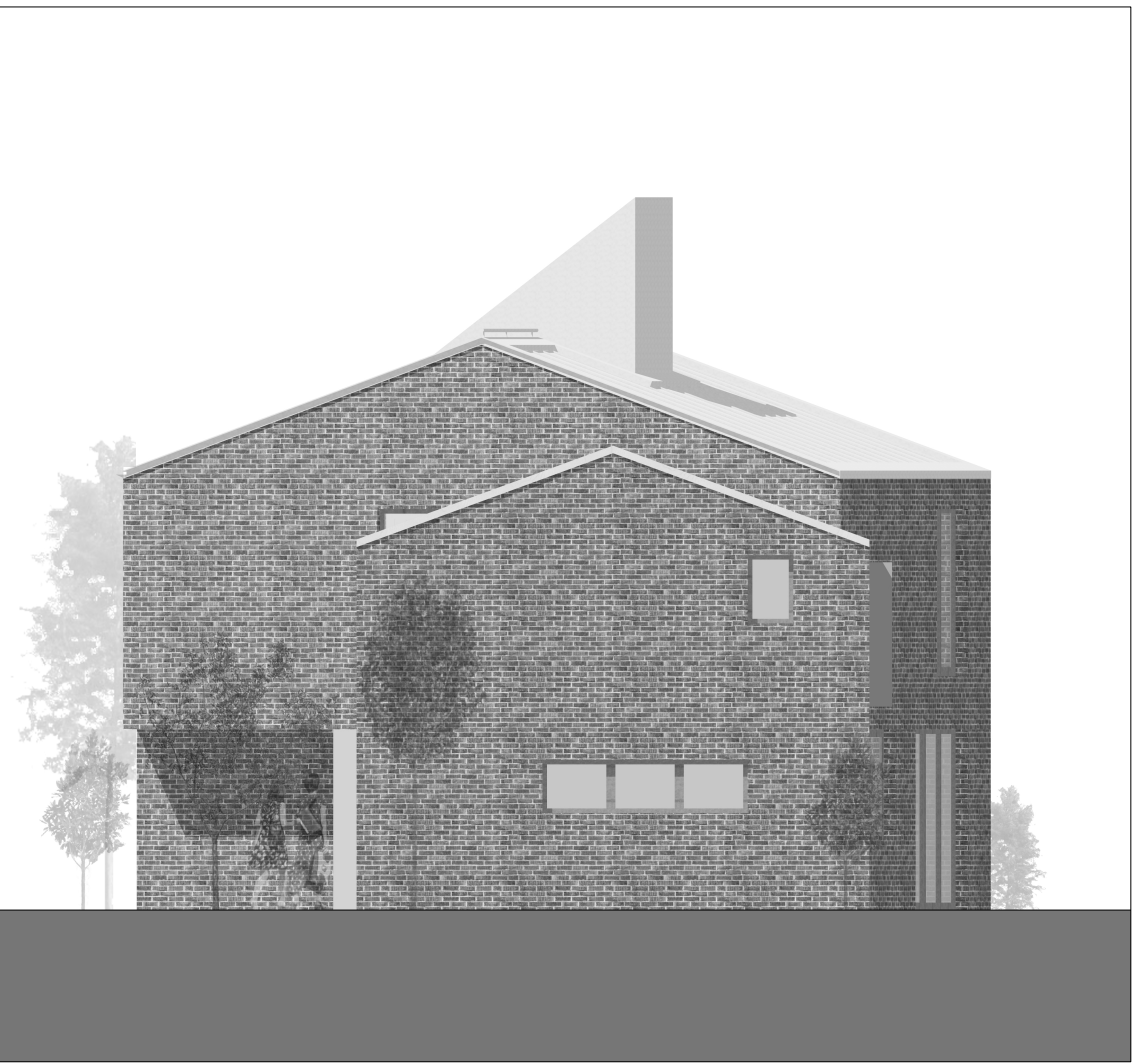

3. SIDE ELEVATION



4. REAR ELEVATION


E2_5P_R_L



1. SIDE ELEVATION




2. FRONT ELEVATION

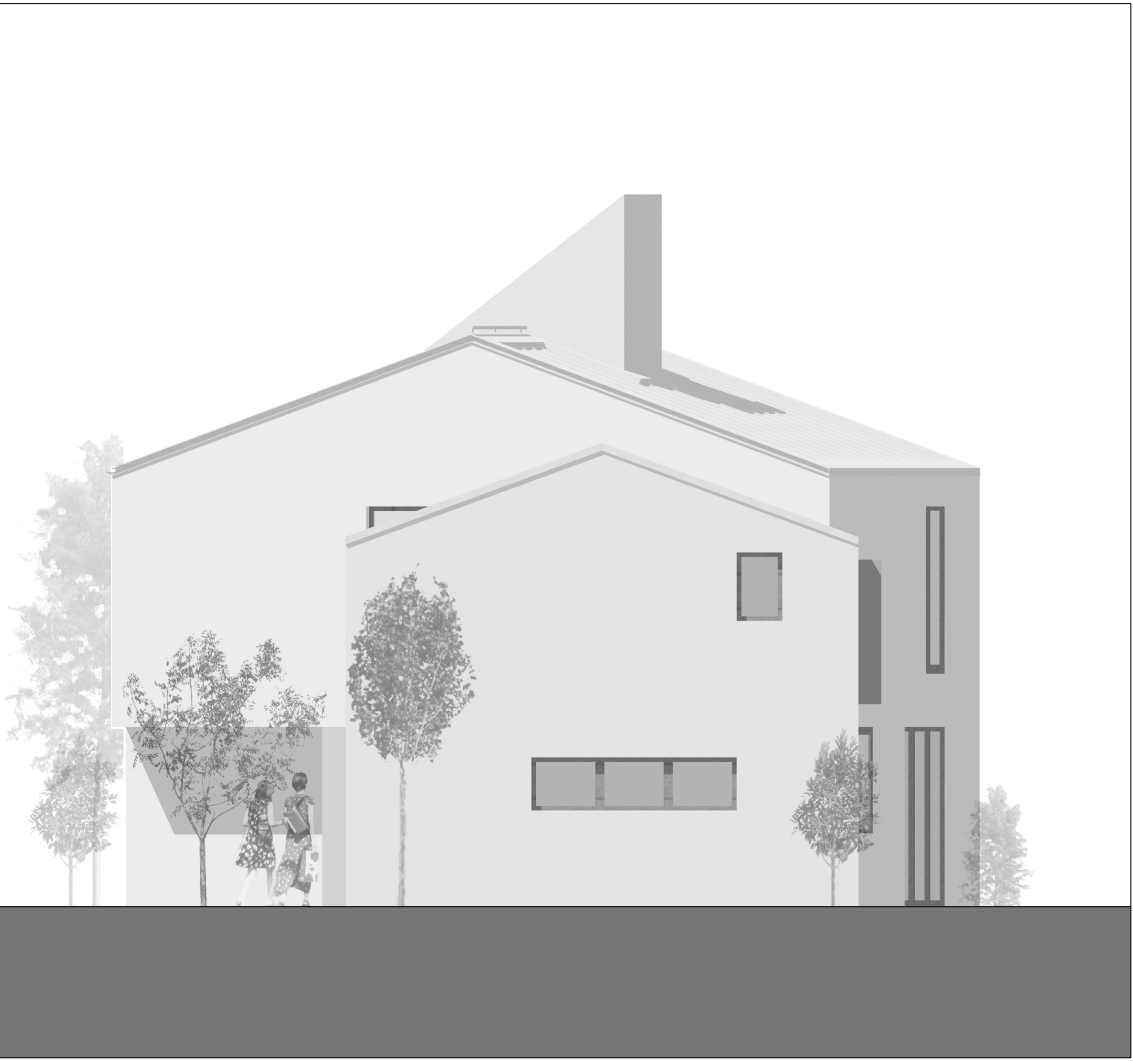

3. SIDE ELEVATION




4. REAR ELEVATION

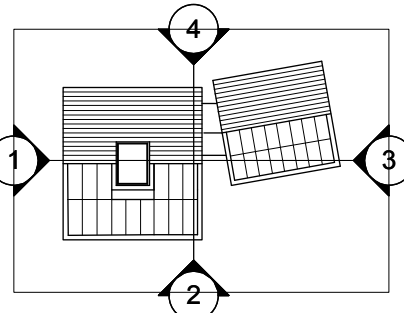


LEGEND


- 01 STONE
- 02 BRICKWORK
dark buff colour
- 03 BRICKWORK
light buff colour
- 04 HORIZONTAL TIMBER BOARDING
- 05 VERTICAL TIMBER BOARDING
- 06 RENDER
- 07 PV CELLS
- 08 COMPOSITE WINDOW
outer finish powder coated metal, with head and sill to match
- 09 SLATE ROOF
with powder coated metal gutters and rainwater pipes
- 10 ROOF VENT
- 11 METAL CLAD ENTRANCE COVER

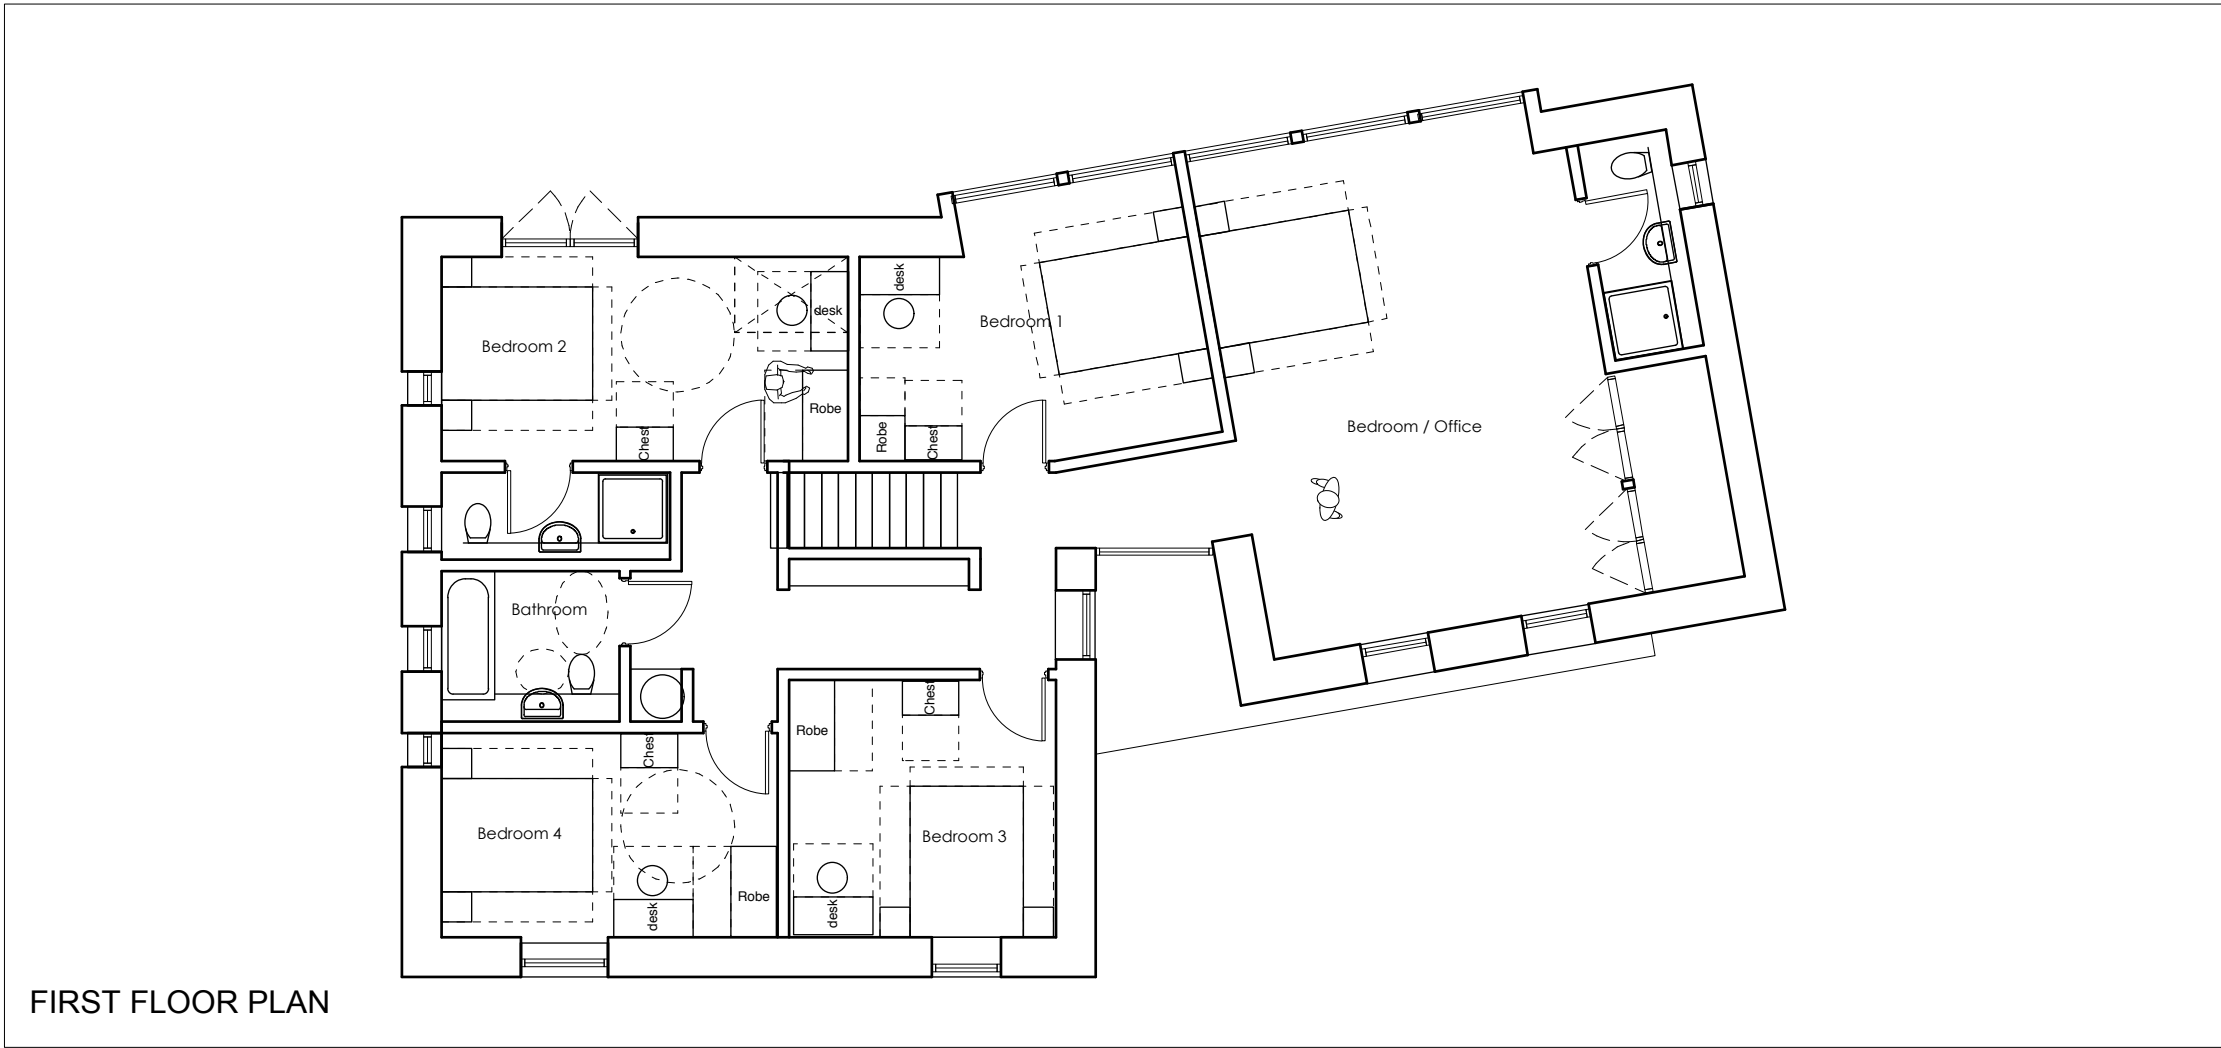


FIRST FLOOR PLAN

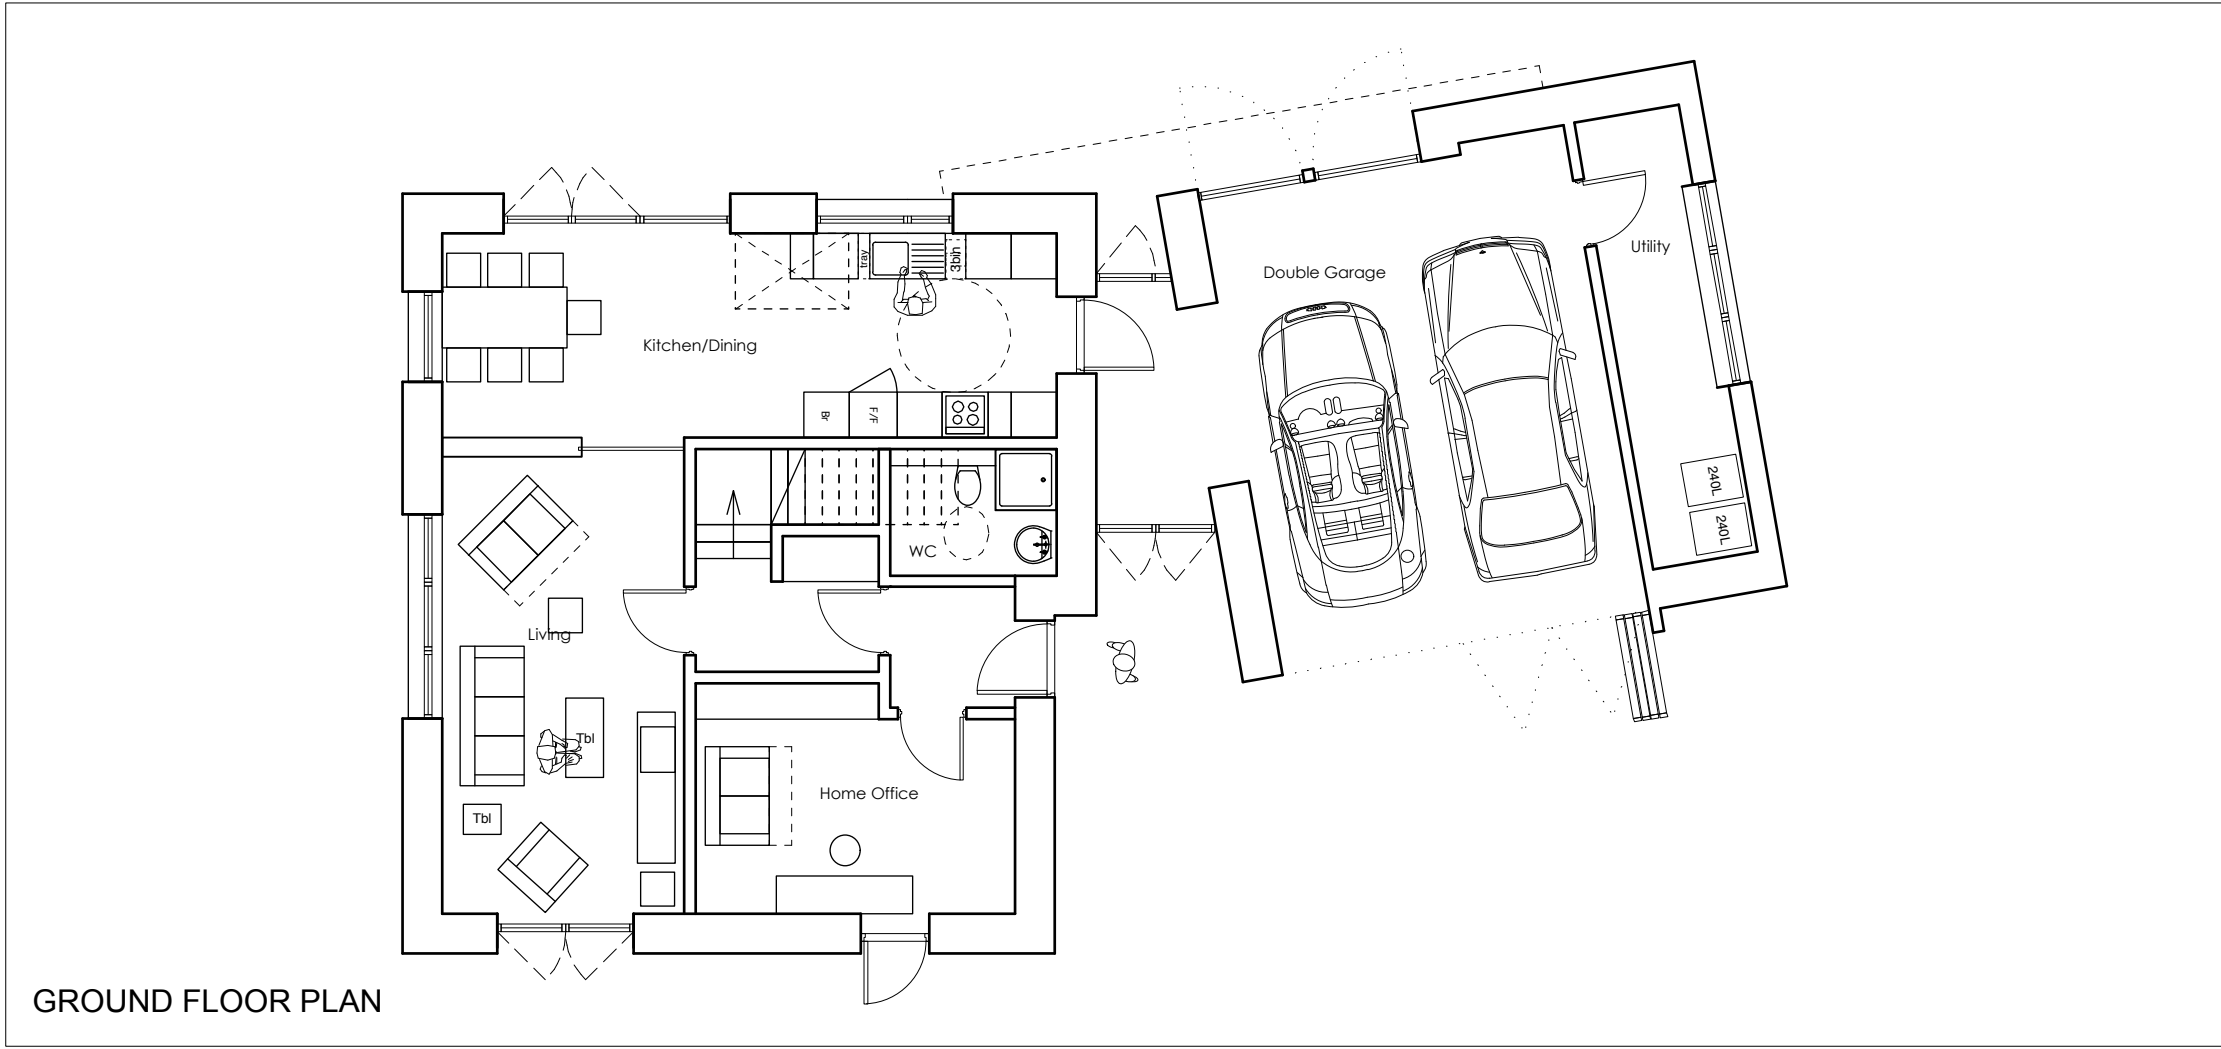

GROUND FLOOR PLAN

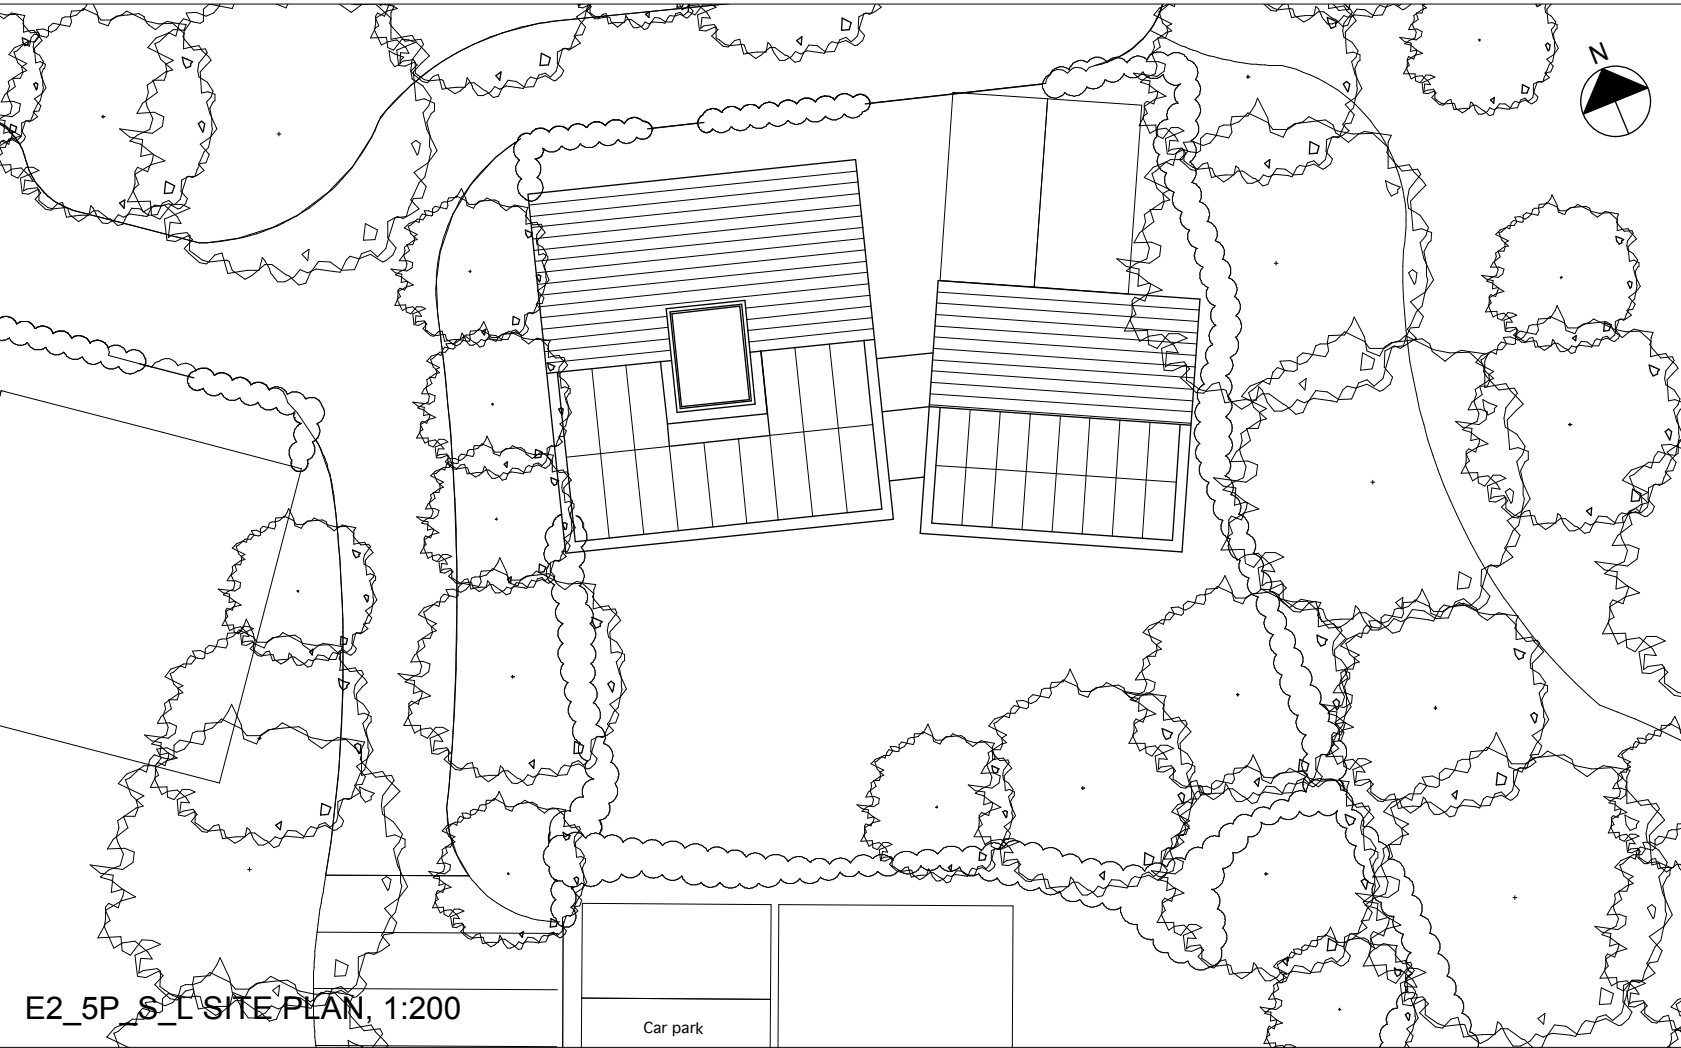

E2_5P_S_L SITE PLAN, 1:200

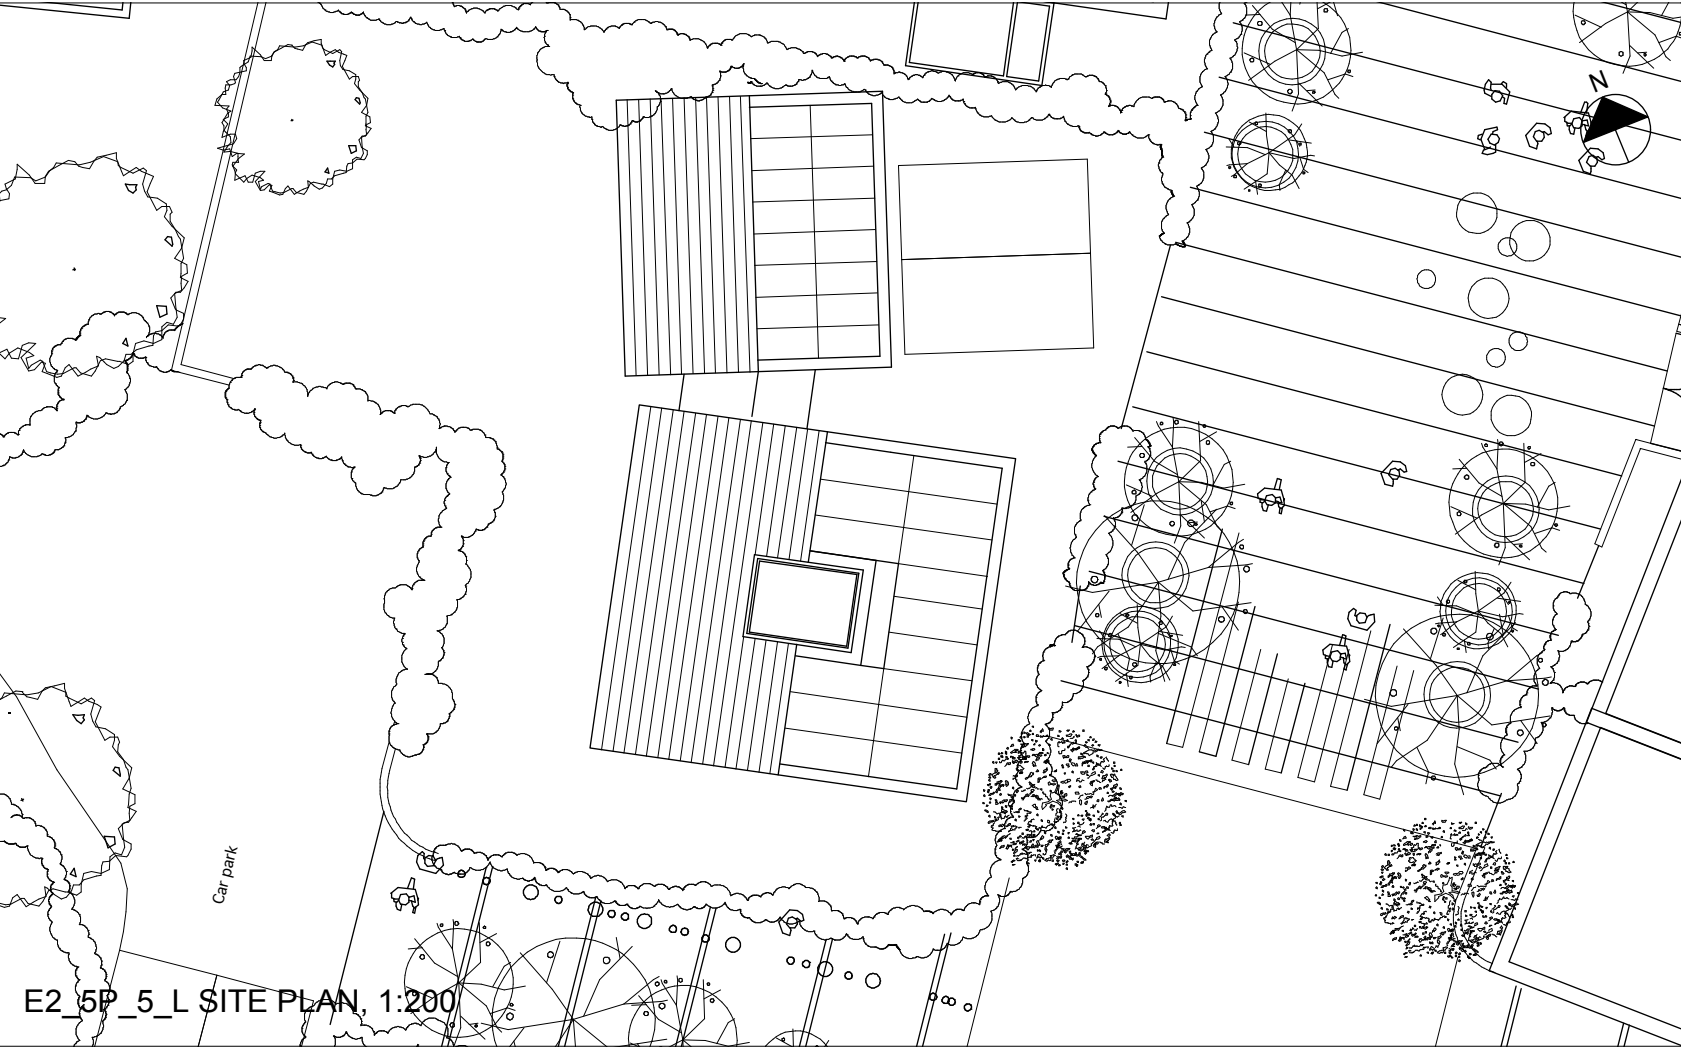

E2_5P_S_L SITE PLAN, 1:200

NW BICESTER PILOT DEVELOPMENT

TYPE: 5 BED DETACHED HOUSE