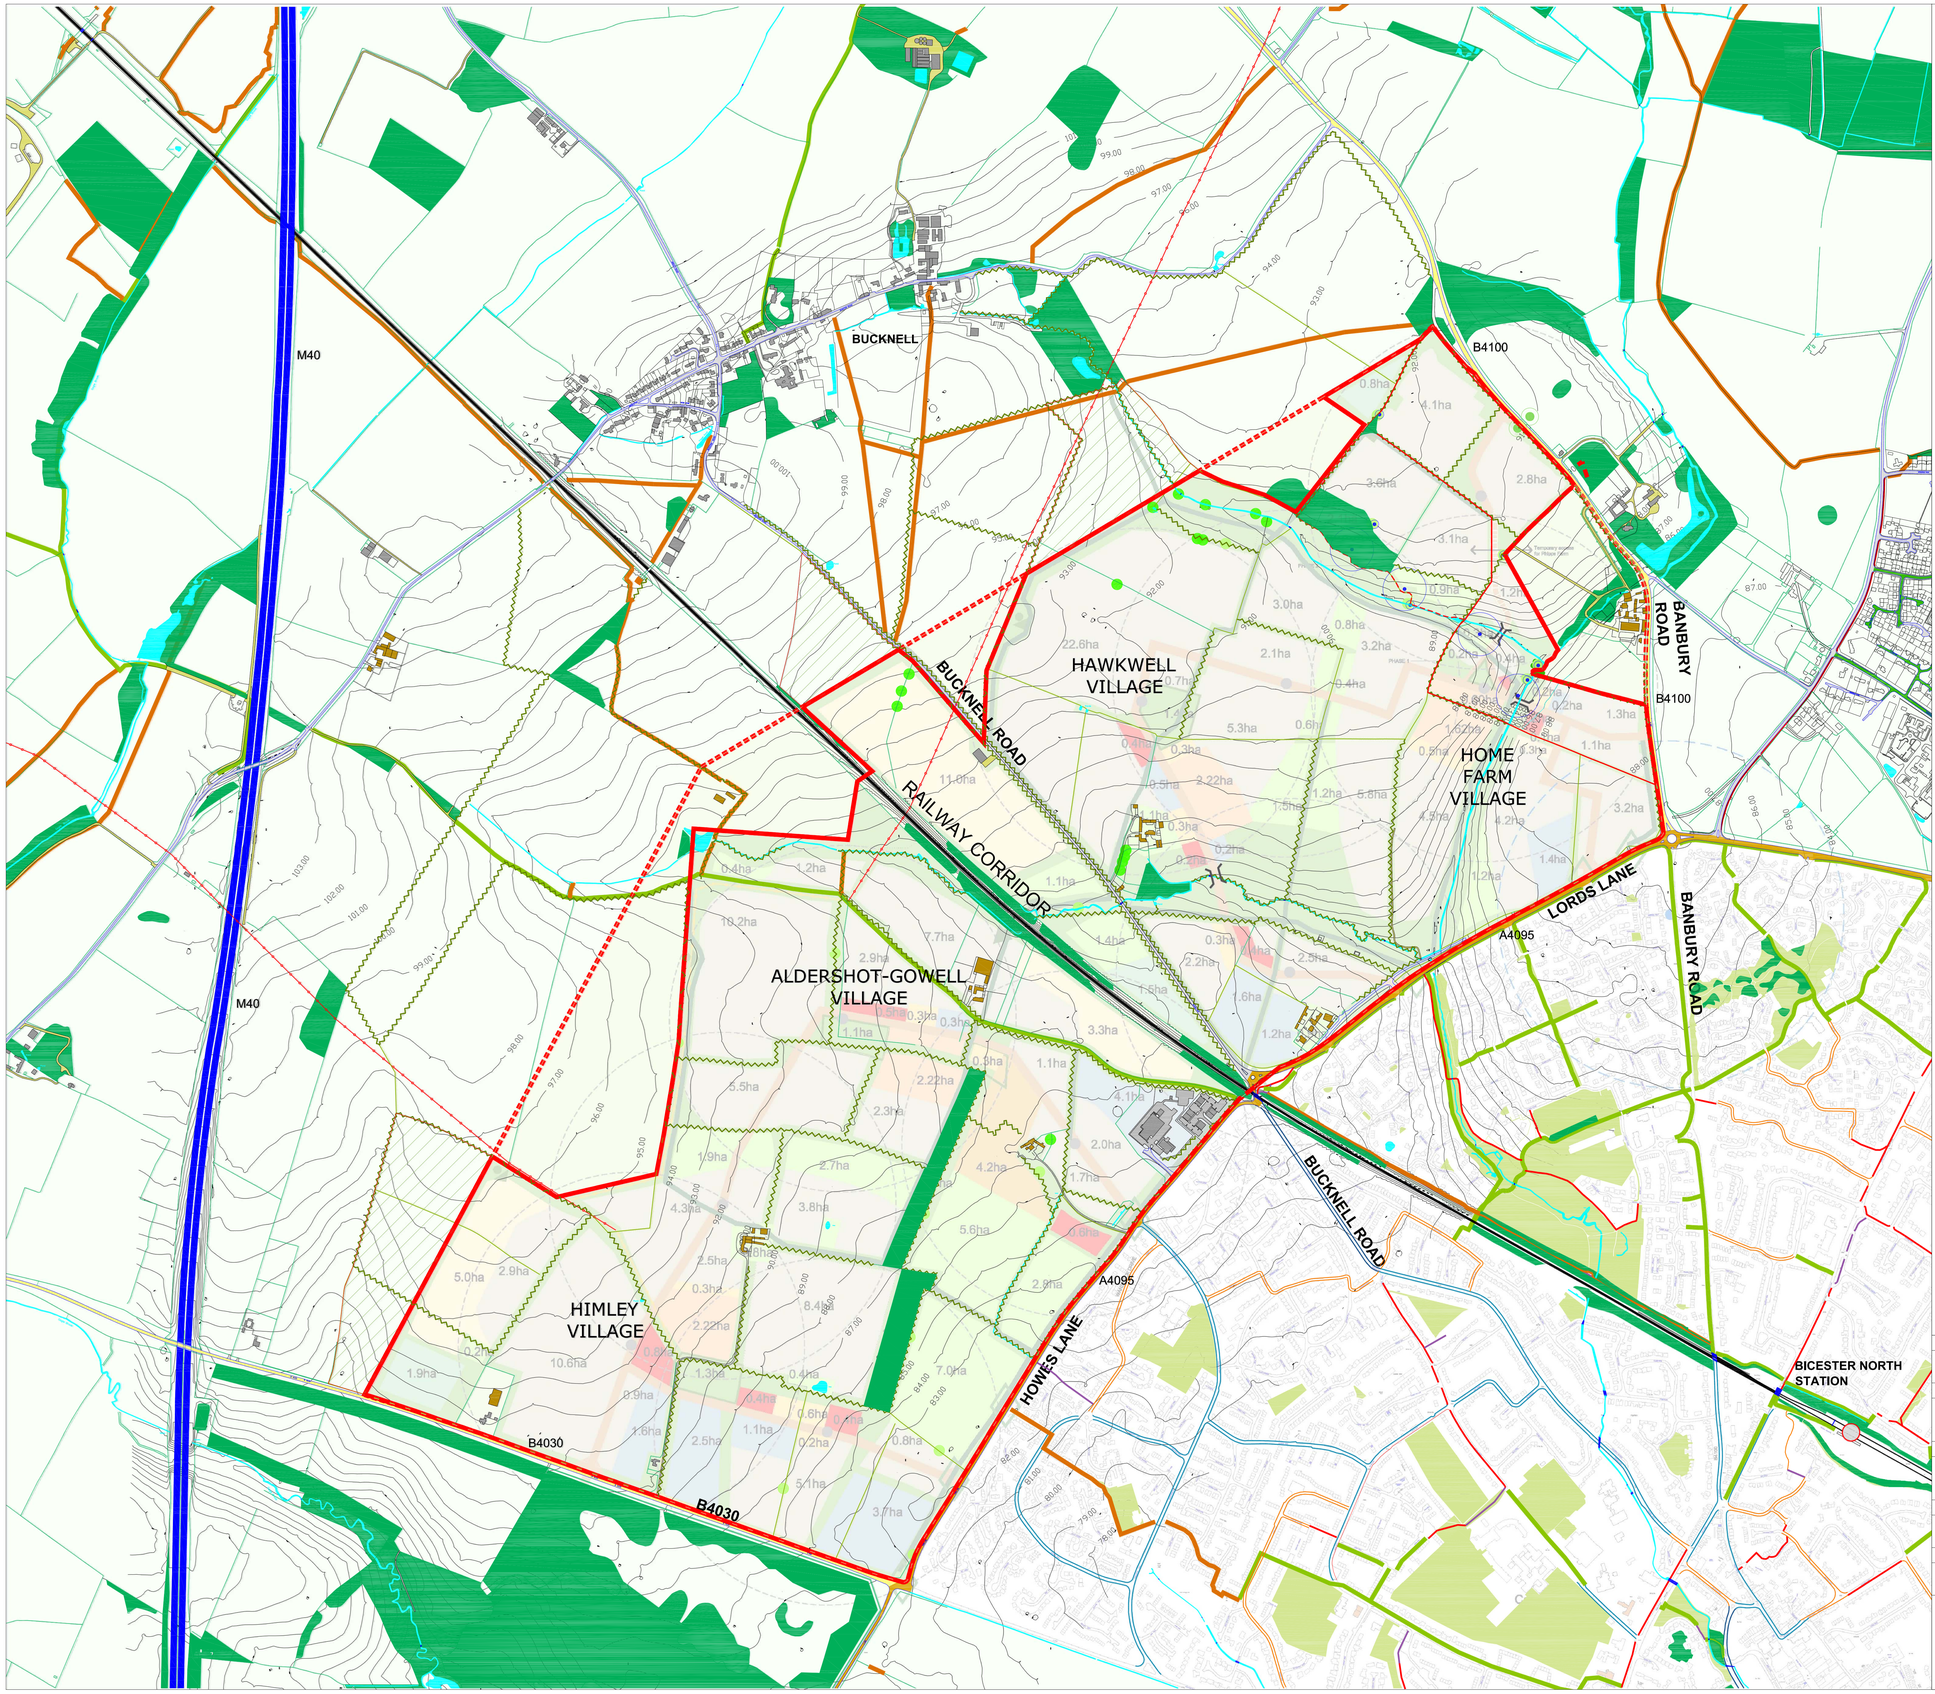

CONSTRAINTS

- EXISTING GOOD QUALITY HEDGE ROWS
- EXISTING POOR QUALITY HEDGE ROWS
- CONTOURS
- EXISTING FARM BUILDINGS
- EXISTING BUILDINGS
- HABITAT CONSTRAINTS
- EXISTING ELECTRIC OVERHEAD CABLE
- EXISTING SHARED USE CYCLE PEDESTRIAN PATHS
- EXISTING FOOTPATHS
- EXISTING WATER COURSE
- EXISTING PUBLIC GREEN SPACE
- EXISTING WOODLANDS
- EXISTING FIELD BOUNDARIES
- DEVELOPMENT SITE AREA
- EXISTING RED LINE FROM CDC CORE STRATEGY
- EXEMPLAR BOUNDARY

NOTES	CLIENT
DO NOT SCALE FROM DRAWING, ALL DIMENSIONS, LEVELS, COORDINATES, SETTING OUT, TO BE CHECKED ON SITE AND ANY DISCREPANCY REPORTED IMMEDIATELY TO THE ARCHITECT AND PROJECT MANAGER.	P3 ECO A2 Dominion
PROJECT	**DRAWING NAME**
NW BICESTER ECO DEVELOPMENT	SITE CONSTRAINTS
REVISIONS	
rev A:	
STATUS	**SCALE**
PLANNING	1:5000 @ A0
DWG NUMBER	**DATE**
1046 -P- 027A	01-09-10

N

0m 500m

FARRELLS