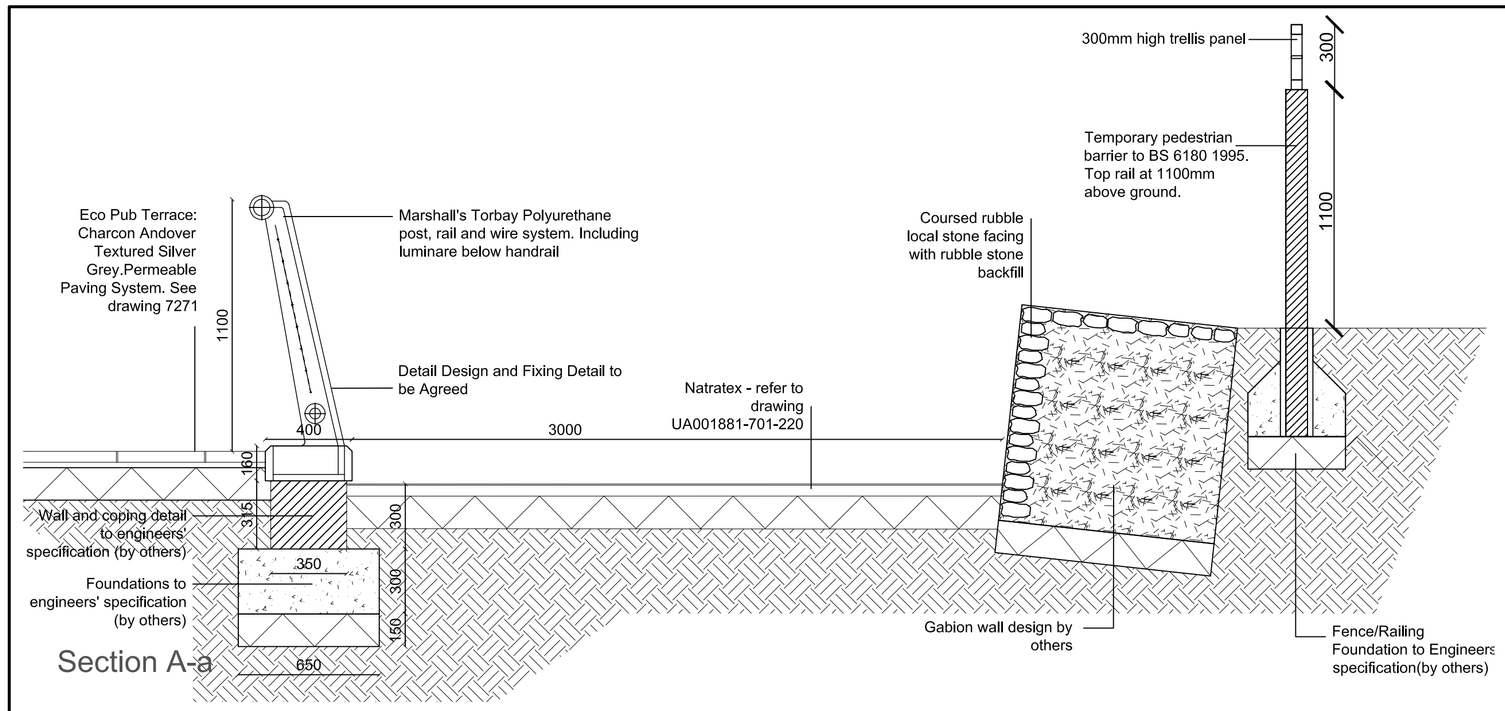

Section A-a

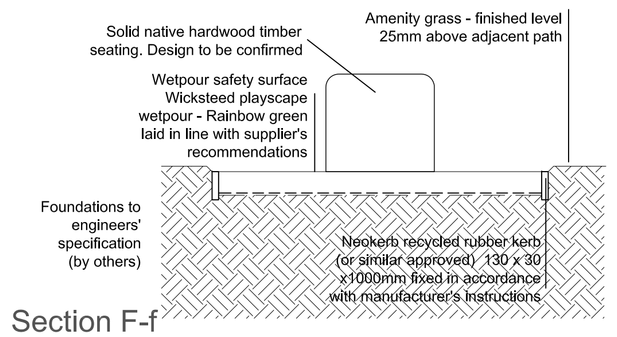

Section F-f

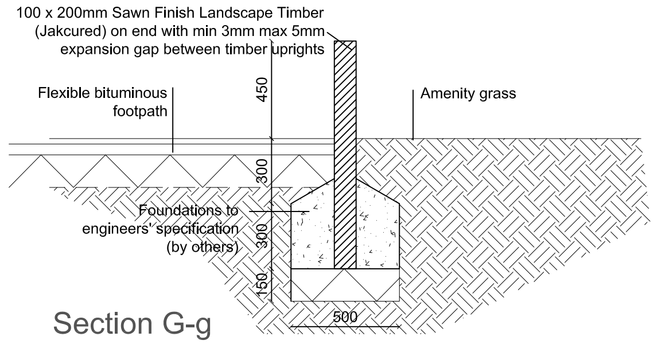

Section G-g

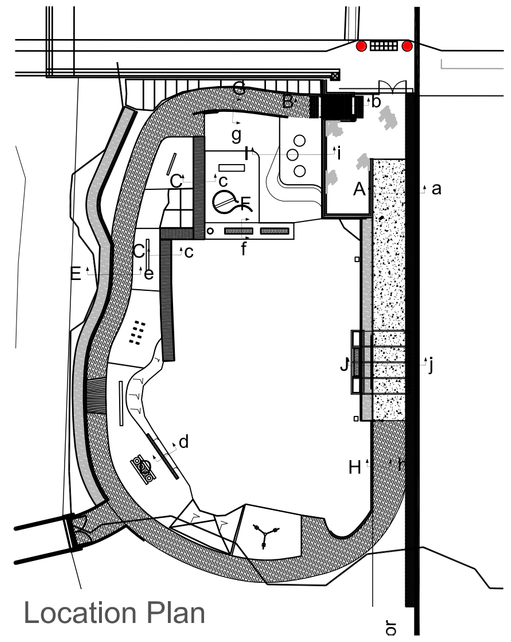

Location Plan

NOTE:
Do not measure from this drawing - use dimension annotation only. Levels shown are indicative - for levels information see drawing UA001881-701-220.

For details of paving construction/build ups see drawings:
7282-UA001881-UP21D-S38-01-Construction Details
7283-UA001881-UP21D-S38-01-Construction Details

For details of pergola/section J-j see drawing
UA001881-701-814 Pergola Detail

All below ground and retaining structure information is indicative - design by others.

Gabion baskets to be secured by lacing wire (no sharp protruding wires)

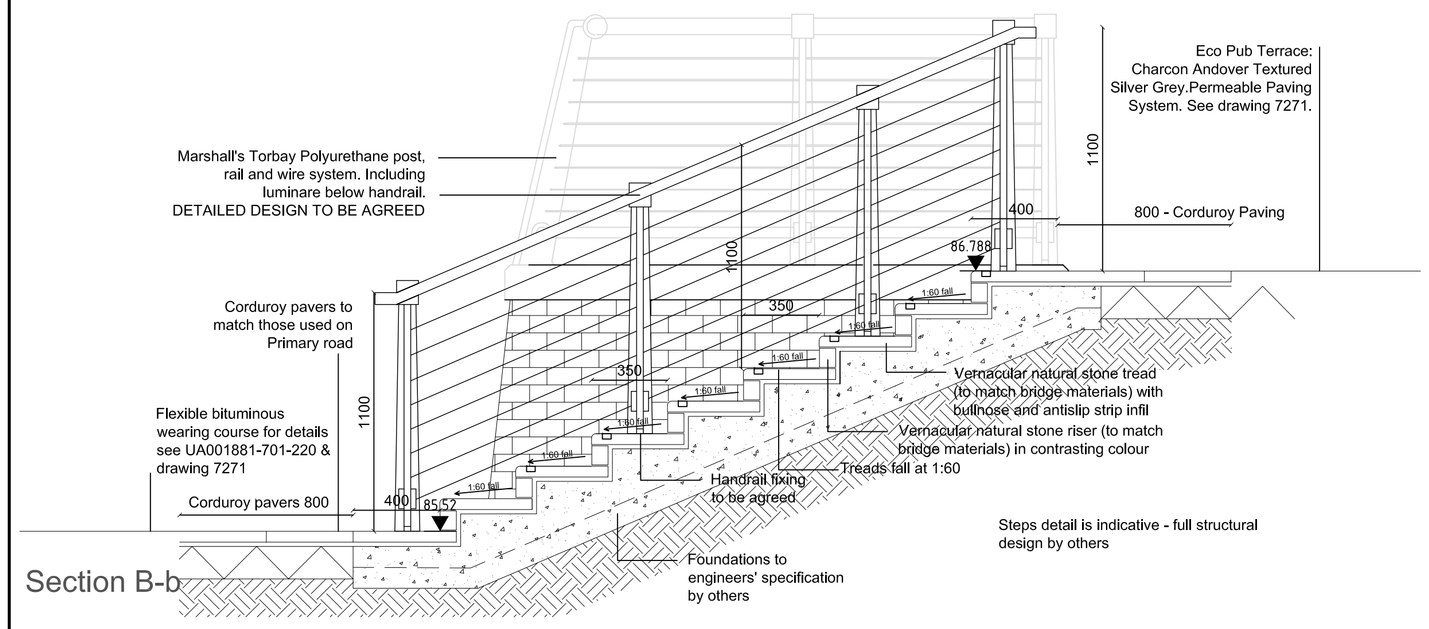

Section B-b

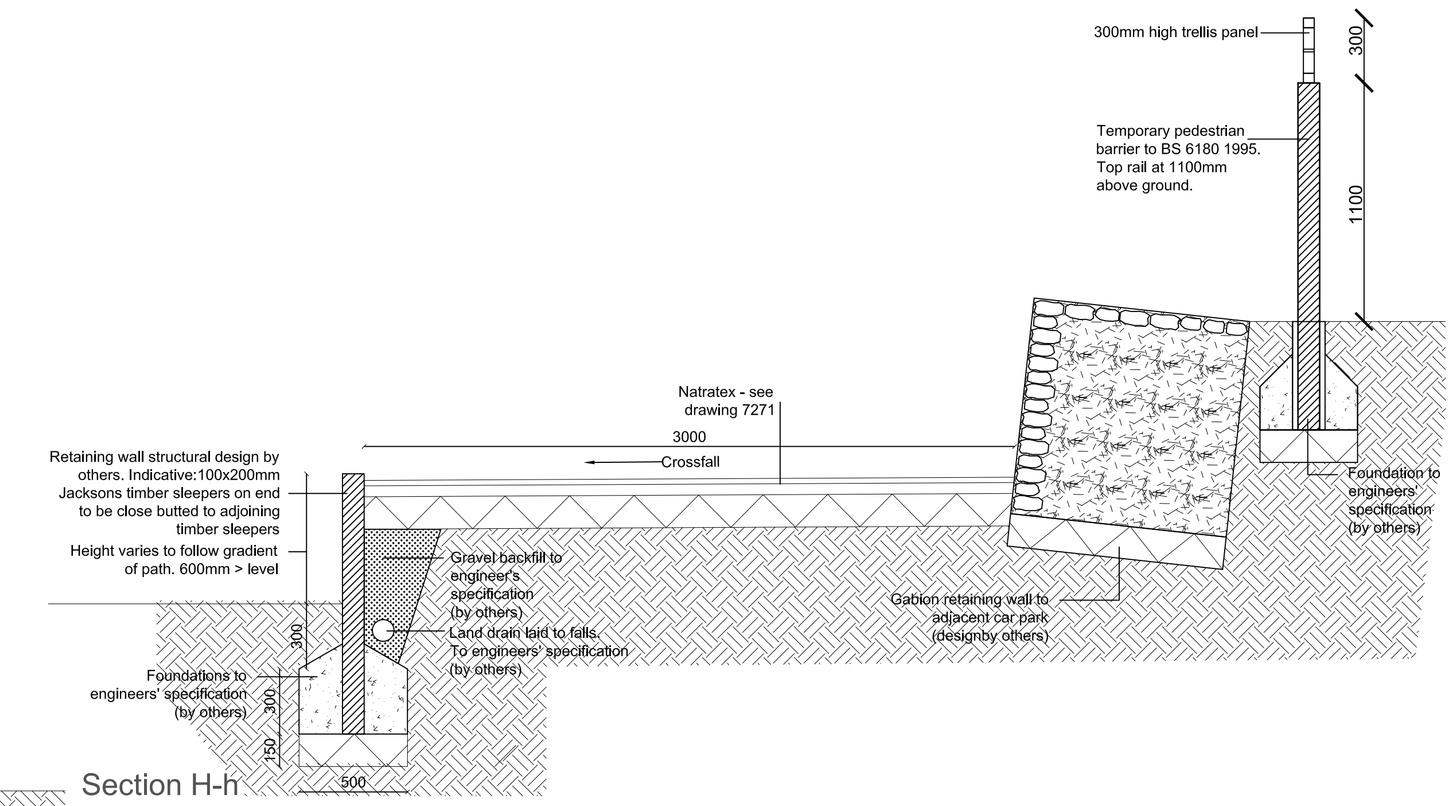

Section H-h

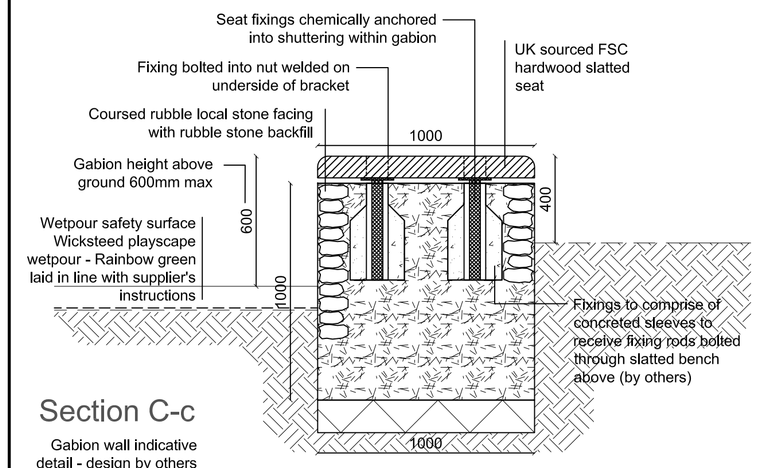

Section C-c

Gabion wall indicative detail - design by others

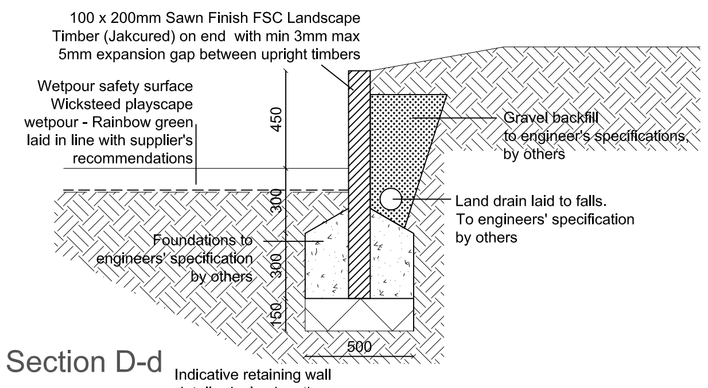

Section D-d

Indicative retaining wall detail - design by others

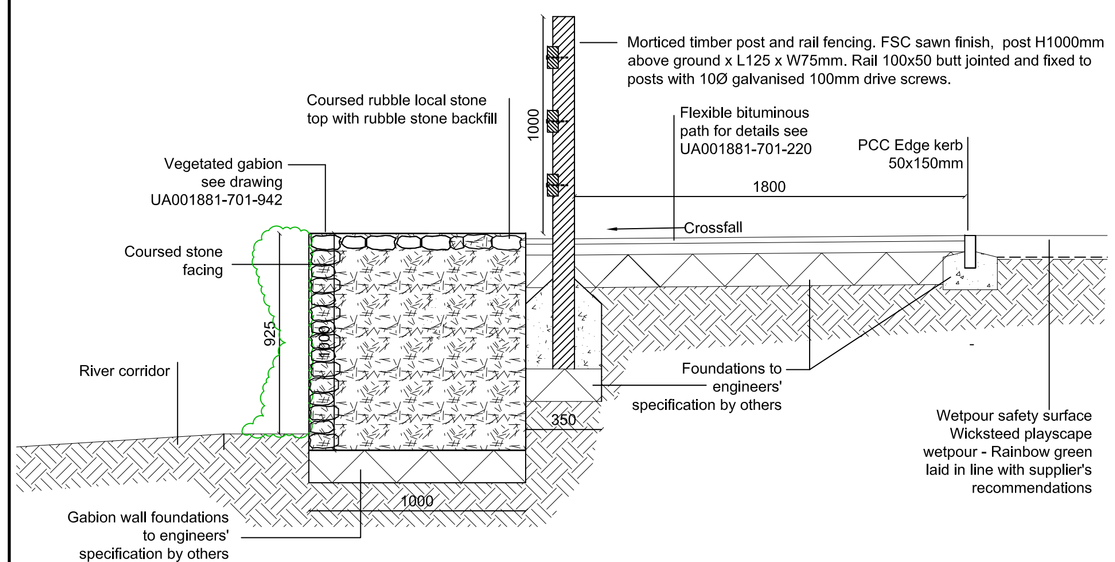

Section E-e Indicative detail - gabion/retaining walls design by others

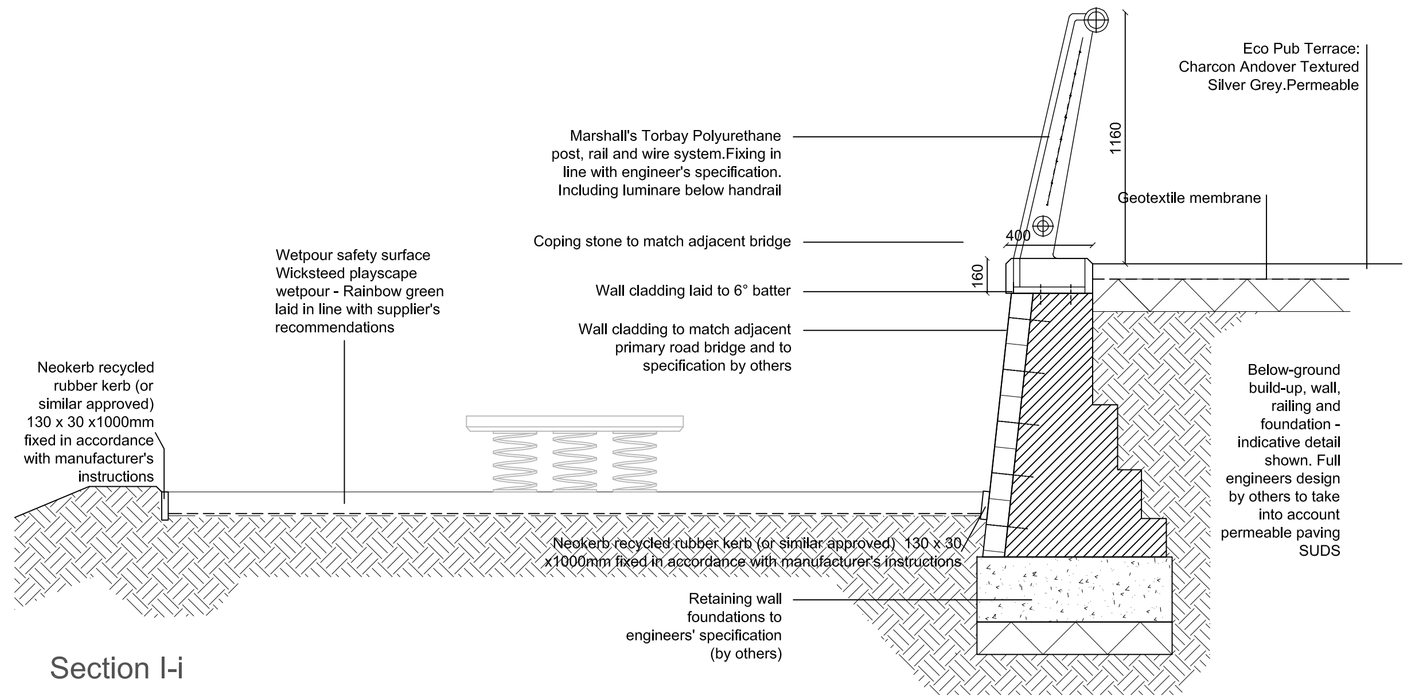

Section I-i

0 400 800mm
1:20

10	Revisions to annotation/notes	19-06-2015
09	Amendments to step section, paving type and annotation	04-06-2015
08	Wooden edge boards to pre-cast concrete pin kerb or neokerb, grass to wetpour in line with changes to GA. Rev 7 rev clouds updated	27-08-2014
07	Annotations revised, details revised, notes added, pergola made own drawing, hoggin paths replaced with flexible bituminous wearing course, minor adjustments to section details	08-08-2014
06	Paving alteration to ECO Pub Terrace	18-02-2012
05	Path width alteration	10-01-2012
04	Minor detail amendments	17-12-2012
03	Status Change	23-10-2012
02	Safety surface alterations + minor amendments	28-09-2012
01	DRAFT	31-07-2012

Issue	Description	Date

Status
PLANNING
NOT TO BE USED FOR CONSTRUCTION

Scales	1:20 @ A1	Current Issue Signatures	
		Author A.ARNOTT	A.Arnott
Original Size	A1	Checker A.ZORLUTUNA	Ayda Zorlutuna
Height Datum	O.S.	Approver R.KITCH	
Grid	O.S.	© Copyright reserved	

Filename: UA001881-701-706 NEAP LANDSCAPE DETAILS.DWG

Client
a2dominion

Hyder
HYDER CONSULTING (UK) Limited
5th Floor, The Pithay
All Saints Street
Bristol, England
BS1 2NL
Tel: +44 (0)870 000 3003
Fax: +44 (0)870 000 3903

Project
Bicester Southfields Eco Development

Title
NEAP
Landscape Details

Drawing No.	Project No.	Issue
701-706	UA001881	10

100mm on Original