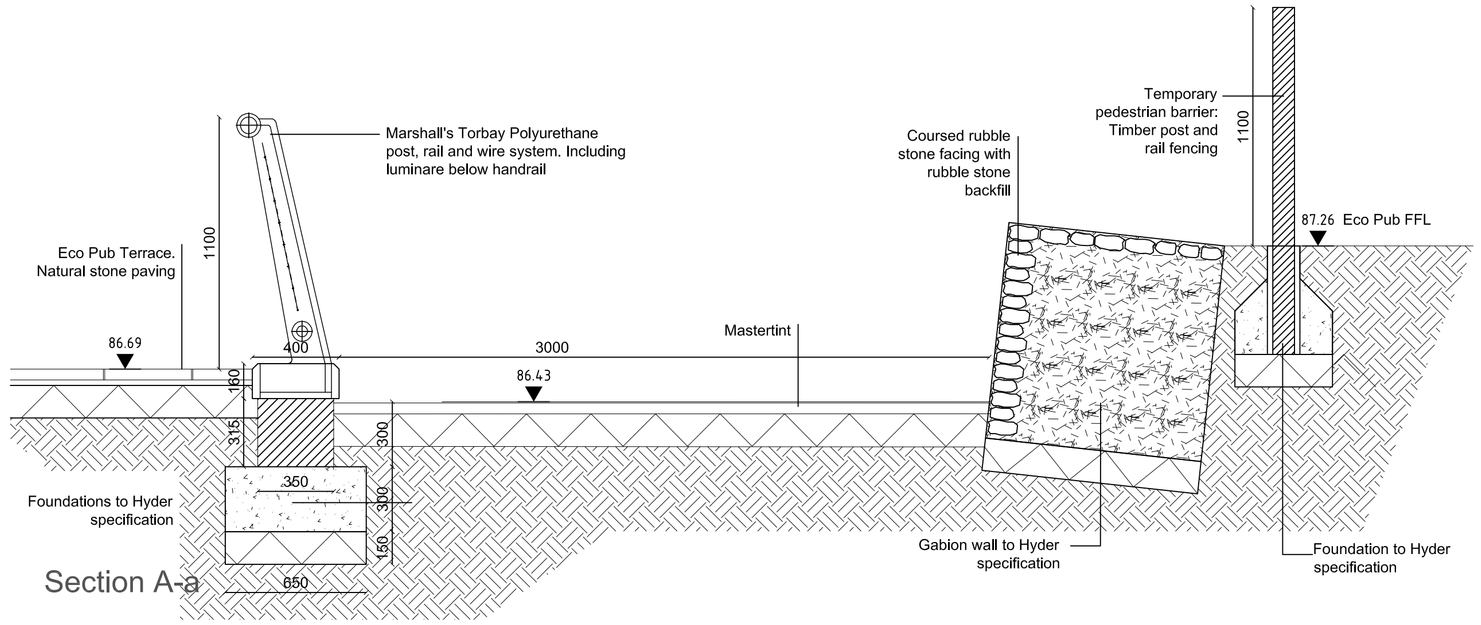

Section A-a

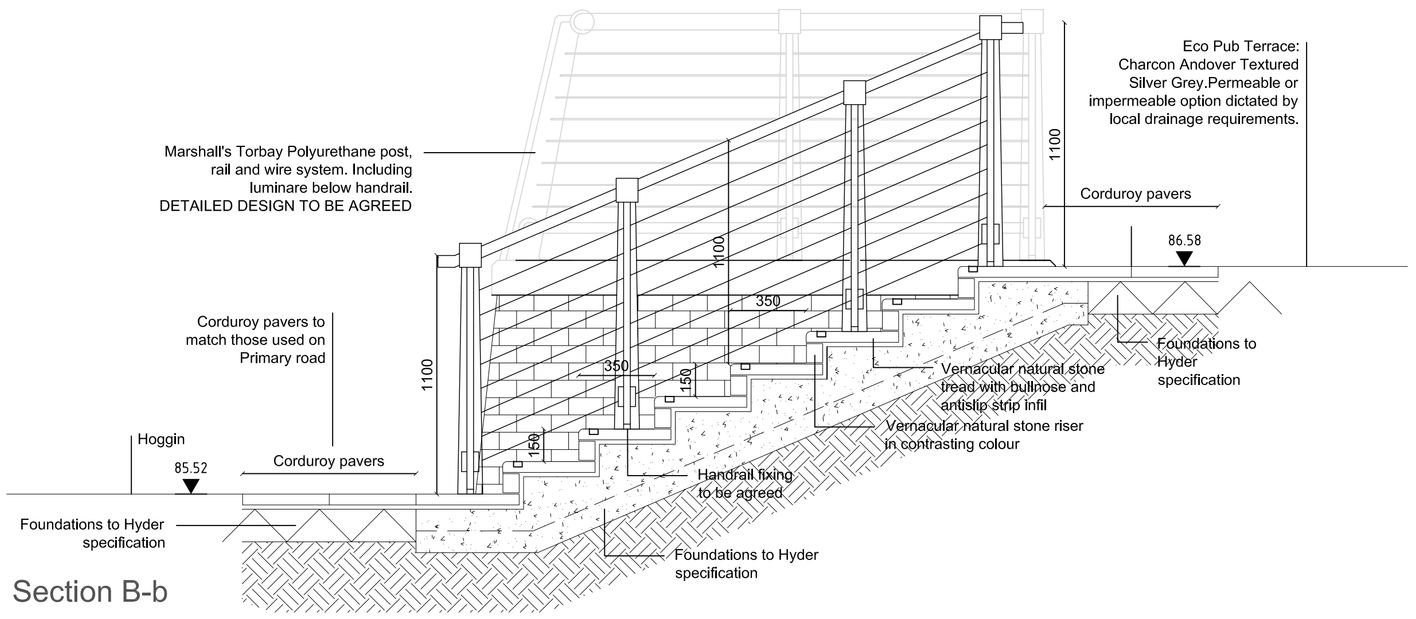

Section B-b

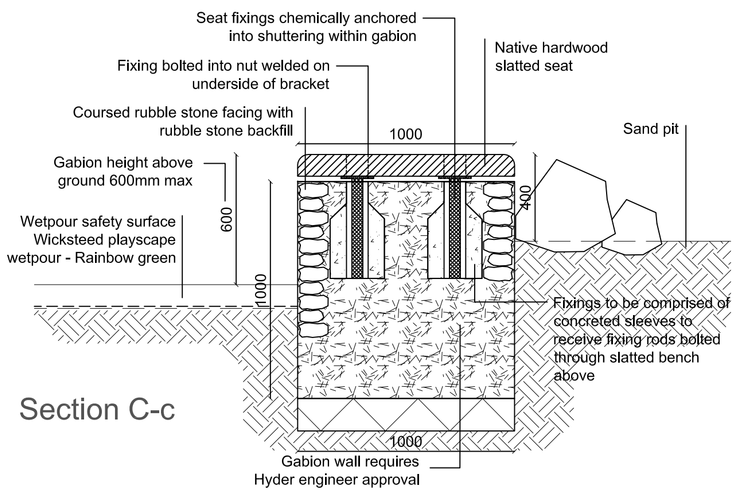

Section C-c

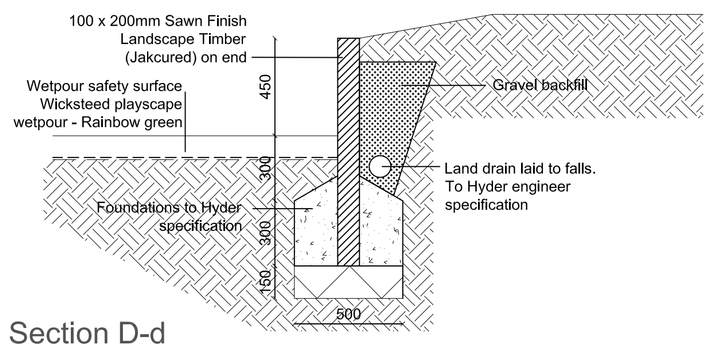

Section D-d

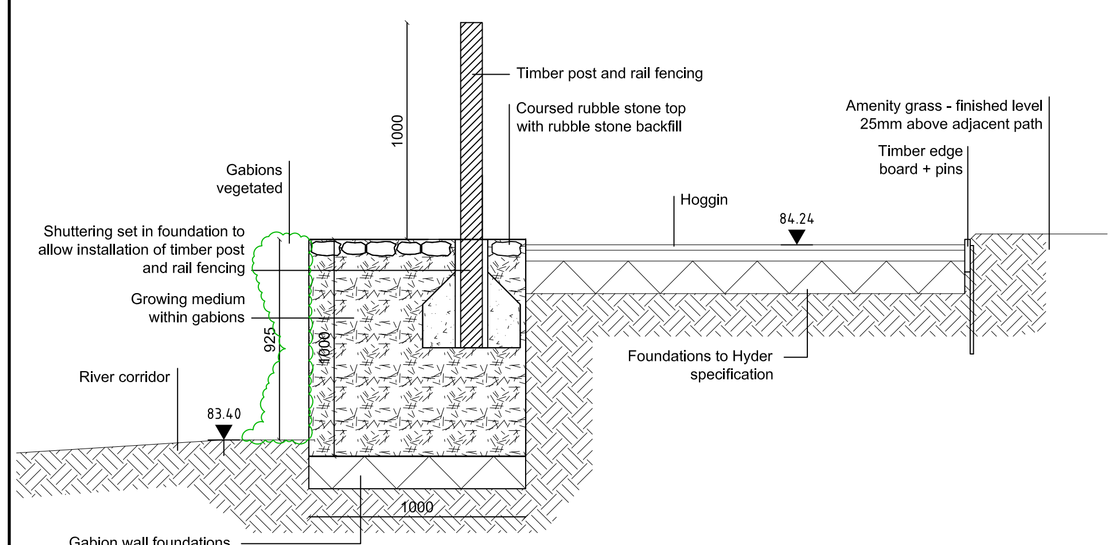

Section E-e

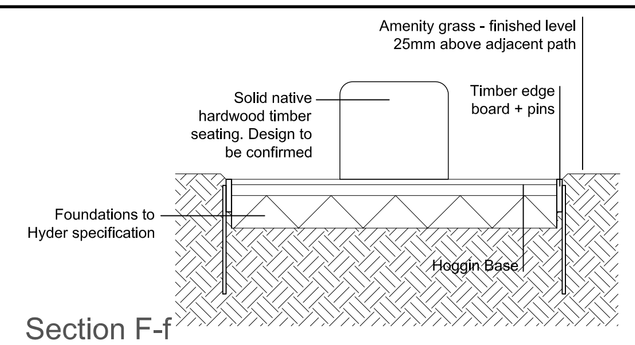

Section F-f

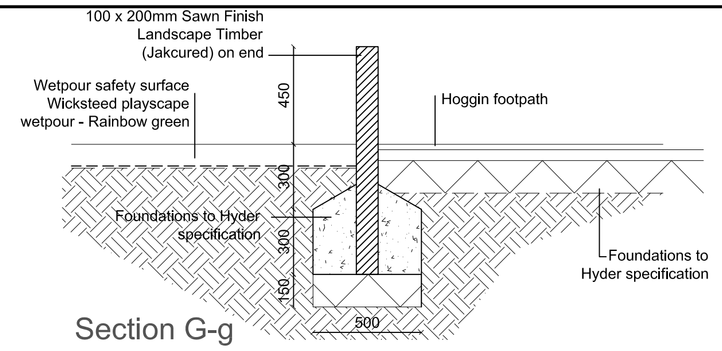

Section G-g

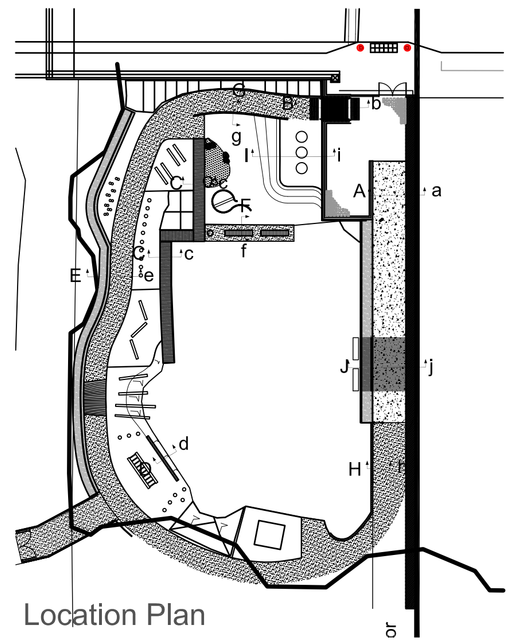

Location Plan

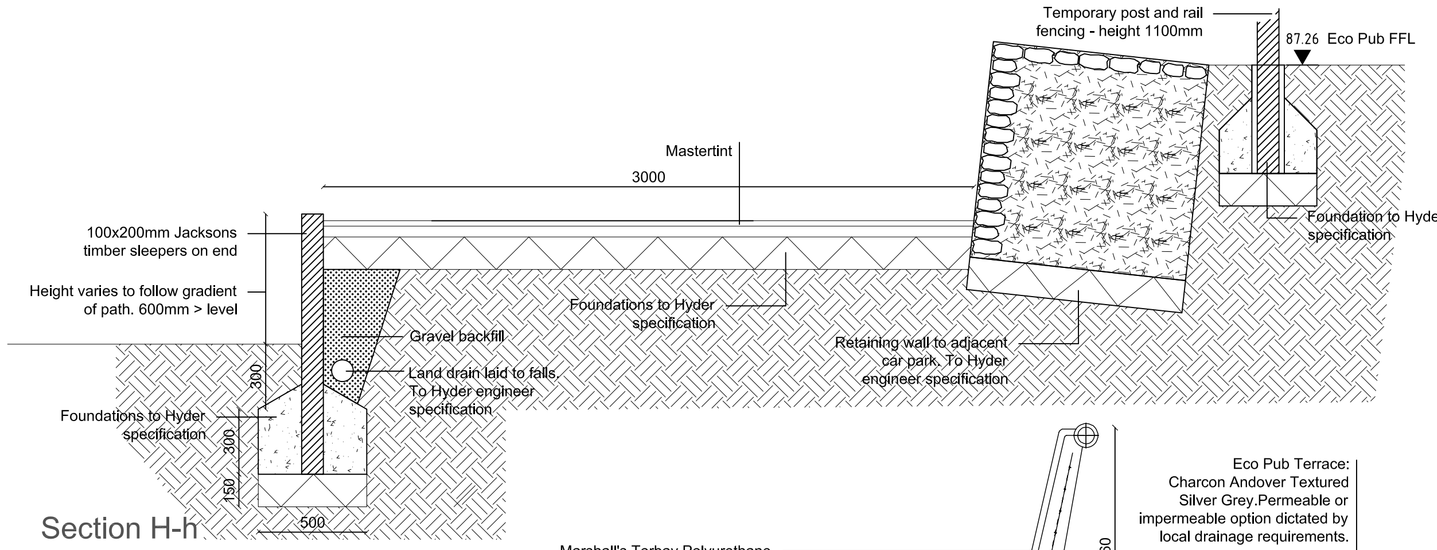

Section H-h

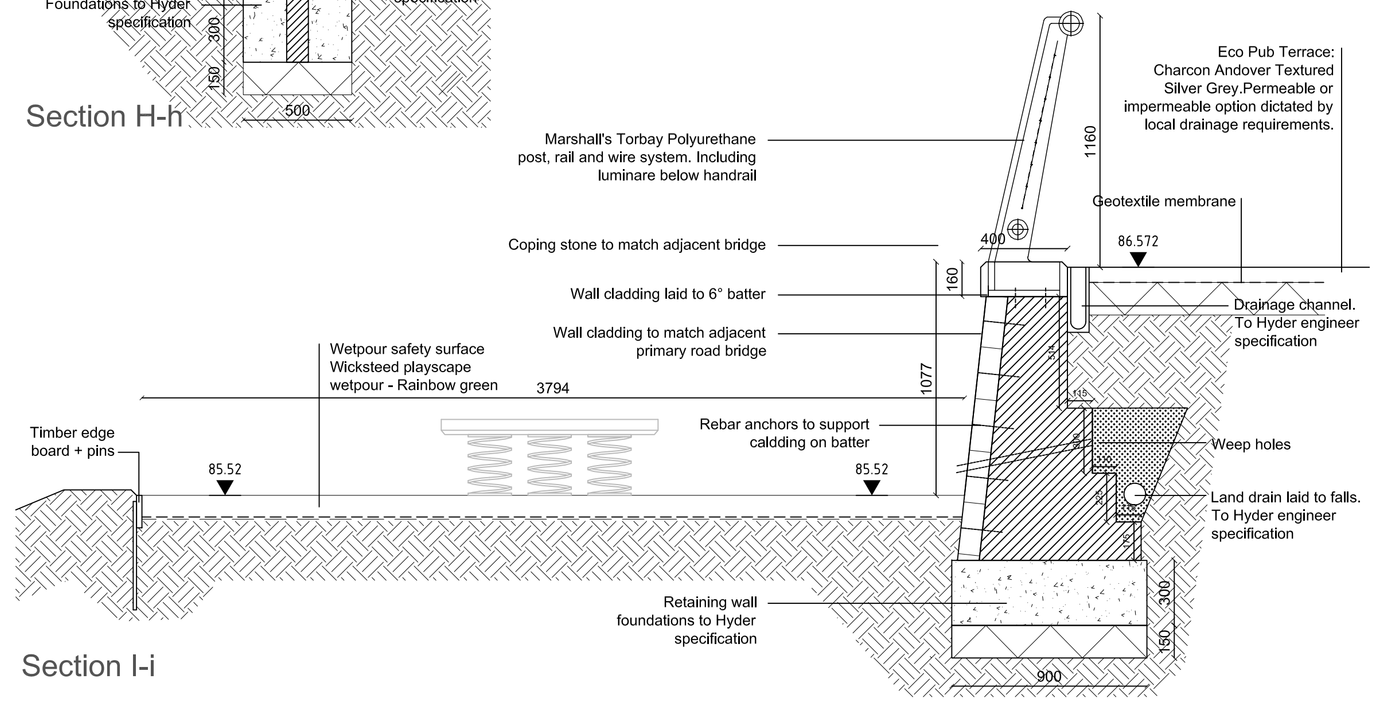

Section I-i

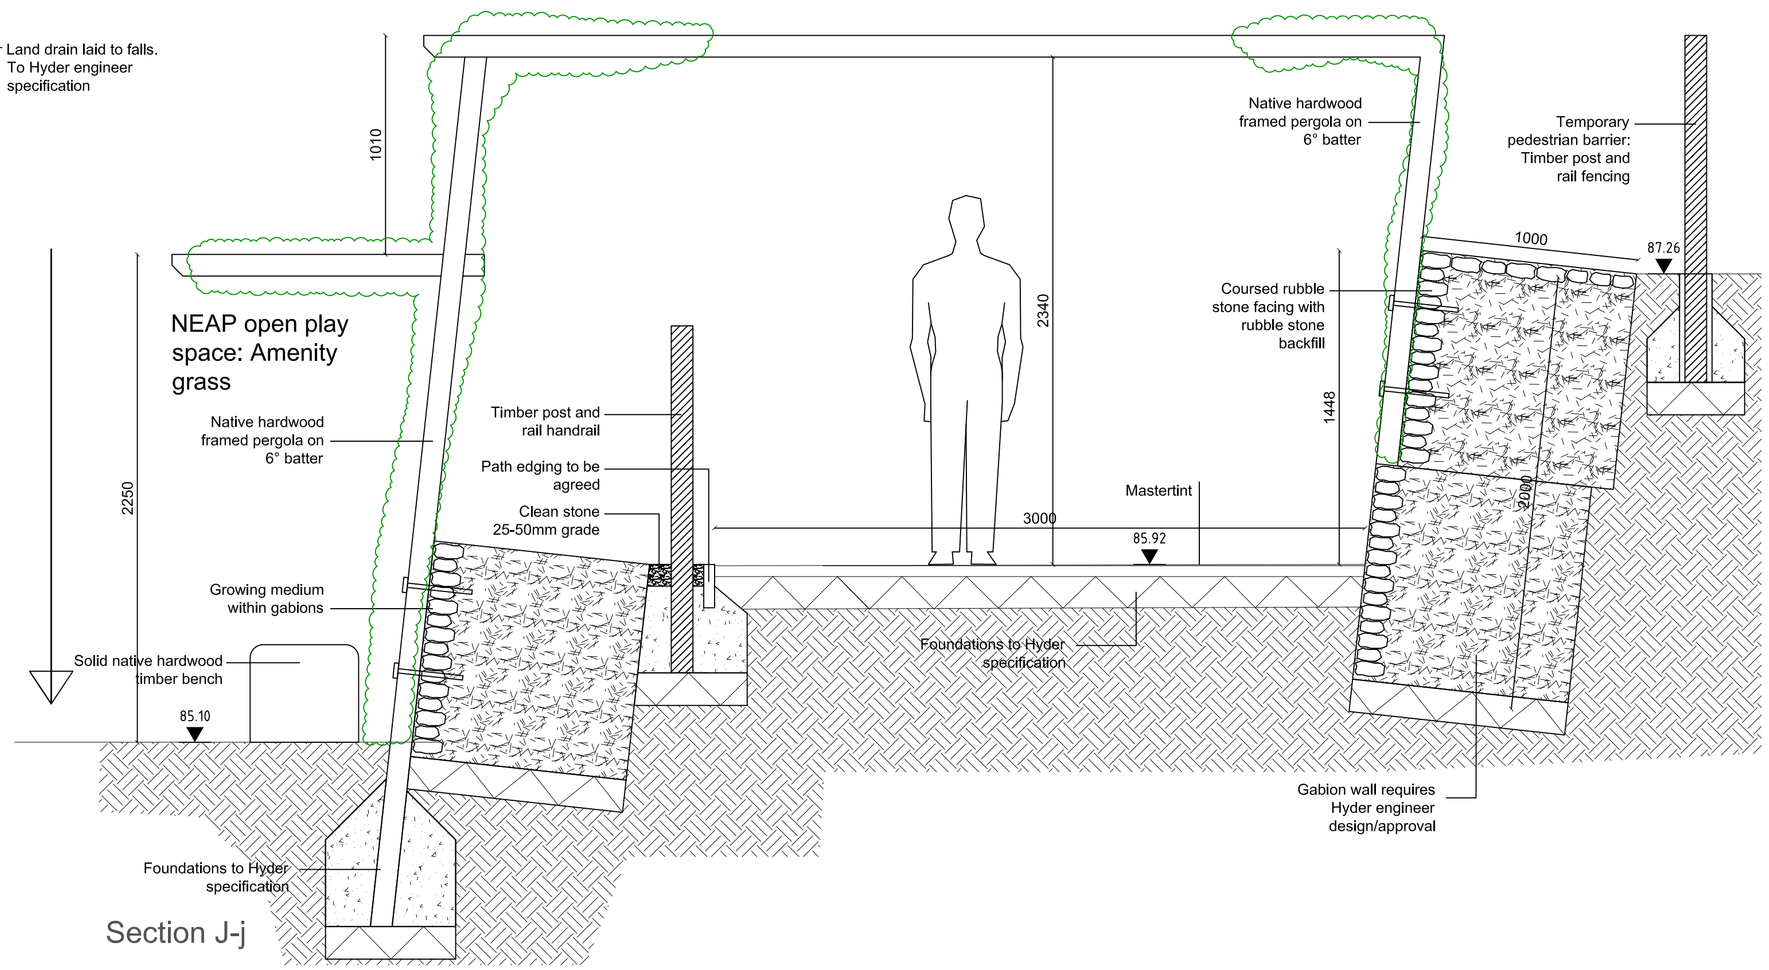

Section J-j

0 400 800mm
1: 20

Issue	Description	Date
06	Paving alteration to ECO Pub Terrace	18-02-2012
05	Path width alteration	10-01-2012
04	Minor detail amendments	17-12-2012
03	Status Change	23-10-2012
02	Safety surface alterations + minor amendments	28-09-2012
01	DRAFT	31-07-2012

Status: **PLANNING**
NOT TO BE USED FOR CONSTRUCTION

Scales	1:20 @ A1	Current Issue Signatures	
		Author B.CONNOLLEY	
Original Size	A1	Checker A.ZORLUTUNA	
Height Datum	O.S.	Approver R.KITCH	
Grid	O.S.	© Copyright reserved	

Filename: UA001881-701-706 NEAP LANDSCAPE DETAILS.DWG

Client: azdominion

HYDER CONSULTING (UK) Limited
5th Floor, The Pithay
All Saints Street
Bristol, England
BS1 2NL
Tel: +44 (0)870 000 3003
Fax: +44 (0)870 000 3903

Project: Bicester Southfields Eco Development

Title: NEAP Landscape Details

Drawing No.	Project No.	Issue
701-706	UA001881	06

100mm on Original

\\hc-ifile-ex2013v2\UKBristol\Proj\UAprojects\UA001881-BicesterEcotown\E-OurDrawings\LANDSCAPE DESIGN\Exemplar Site\AutoCAD\Drawings\UA001881-701-706 NEAP Landscape Details.dwg V1

18/02/2013 09:09:25