KEY

ACCESS ROUTES TO EXPLORATORY LOCATIONS

MR PHIPPS'S LAND
(EXEMPLAR SITE BOUNDARY)

BH1 ROTARY BOREHOLE -
ALL CORED TO 7.0m DEPTH

TP1 TRIAL PIT

BH1 ROTARY BOREHOLE -
ALL CORED TO 7.0m DEPTH WITH
MONITORING WELLS INSTALLED

SP1 SOAKAWAY

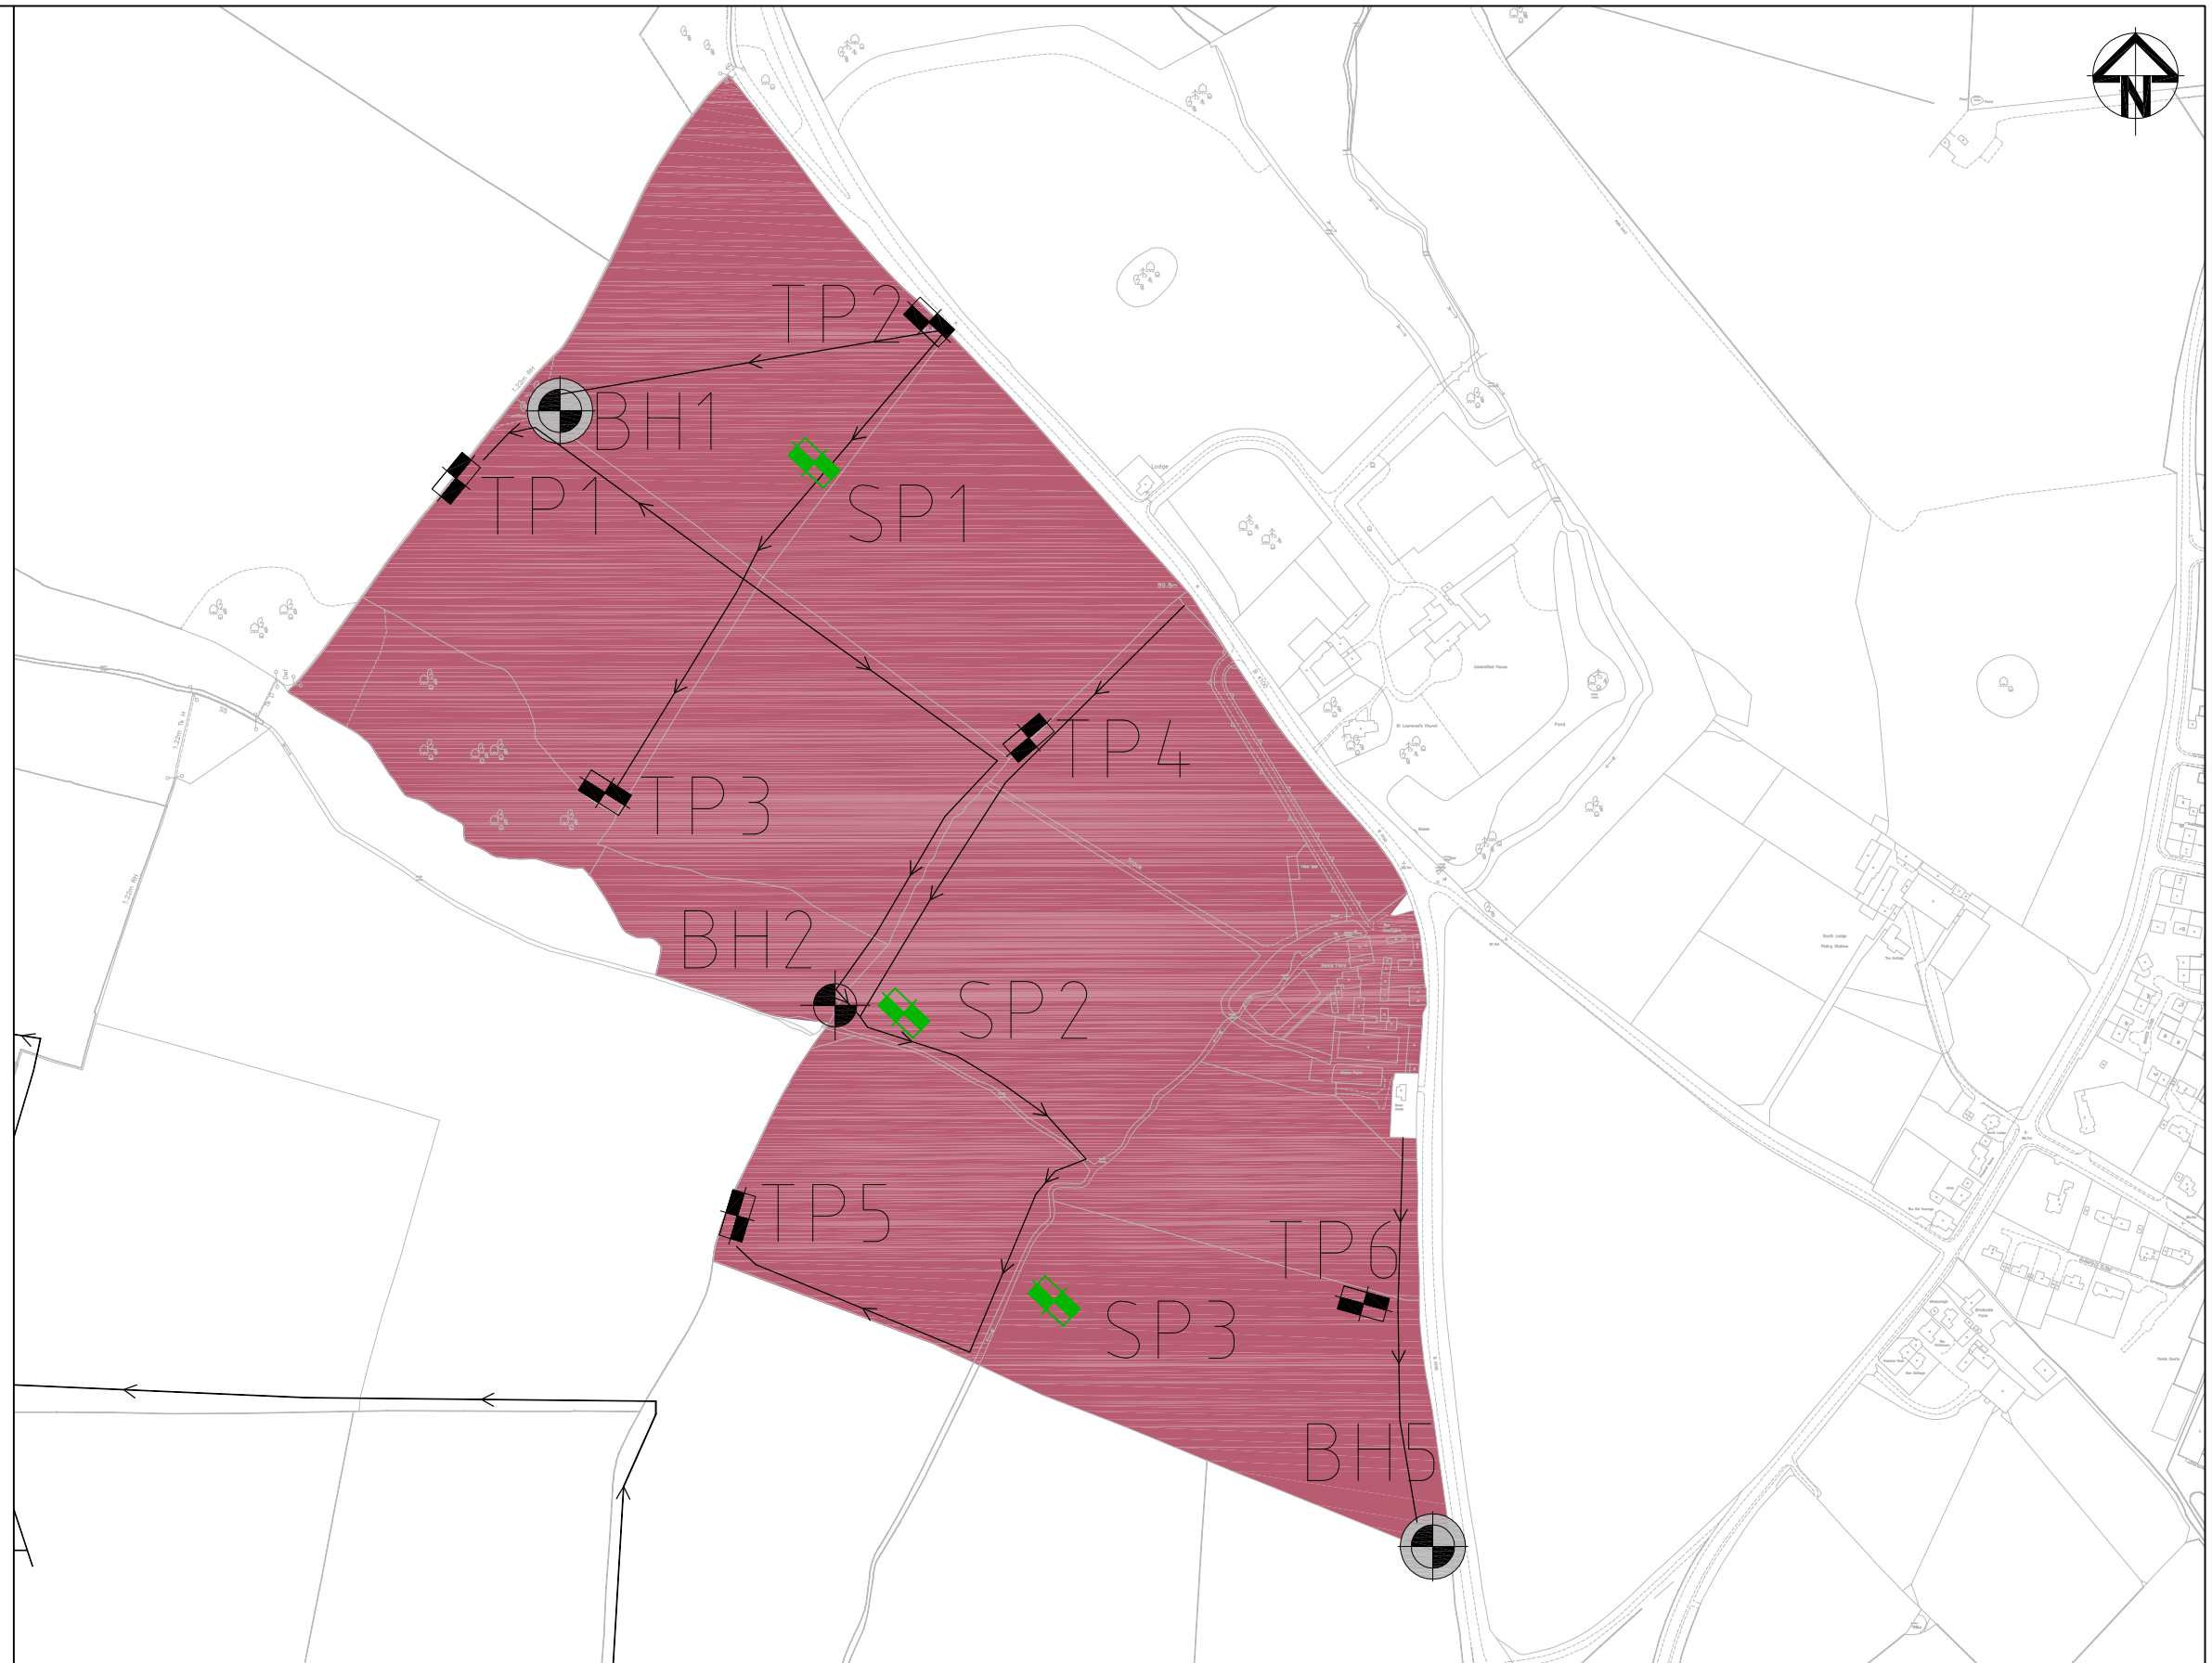

Issue	Description	Date
02	SOAKAWAY LOCATIONS ADDED	01/10/10

Client

a2dominion

P3Eco Ltd

Status

Scales	1:12,500	Current Issue Signatures	
		Author R.JORDAN	
Original Size	A3	Checker D.THOMAS	
Height Datum	-	Approver C.PLUMB	
Grid	GRID	© Copyright reserved	
Filename:	2004-UA001881-UP33D-02.DWG		

Project

BICESTER
ECO DEVELOPMENT

Title

EXEMPLAR SITE
WITH EXPLORATORY
HOLE LOCATIONS

Hyder Consulting

Hyder Consulting (UK) Limited
29, Bressenden Place
London
SW15 5DZ

Tel: +44 (0)870 000 3006
Fax: +44 (0)870 000 3906

Drawing No.	Project No.	Issue
2004	UA001881	02

50mm on Original

25/Nov/2010 11:18 AM K:\UA001881_BicesterEco\E-OurDrawings\2004-UA001881-UP33D-02.dwg V1