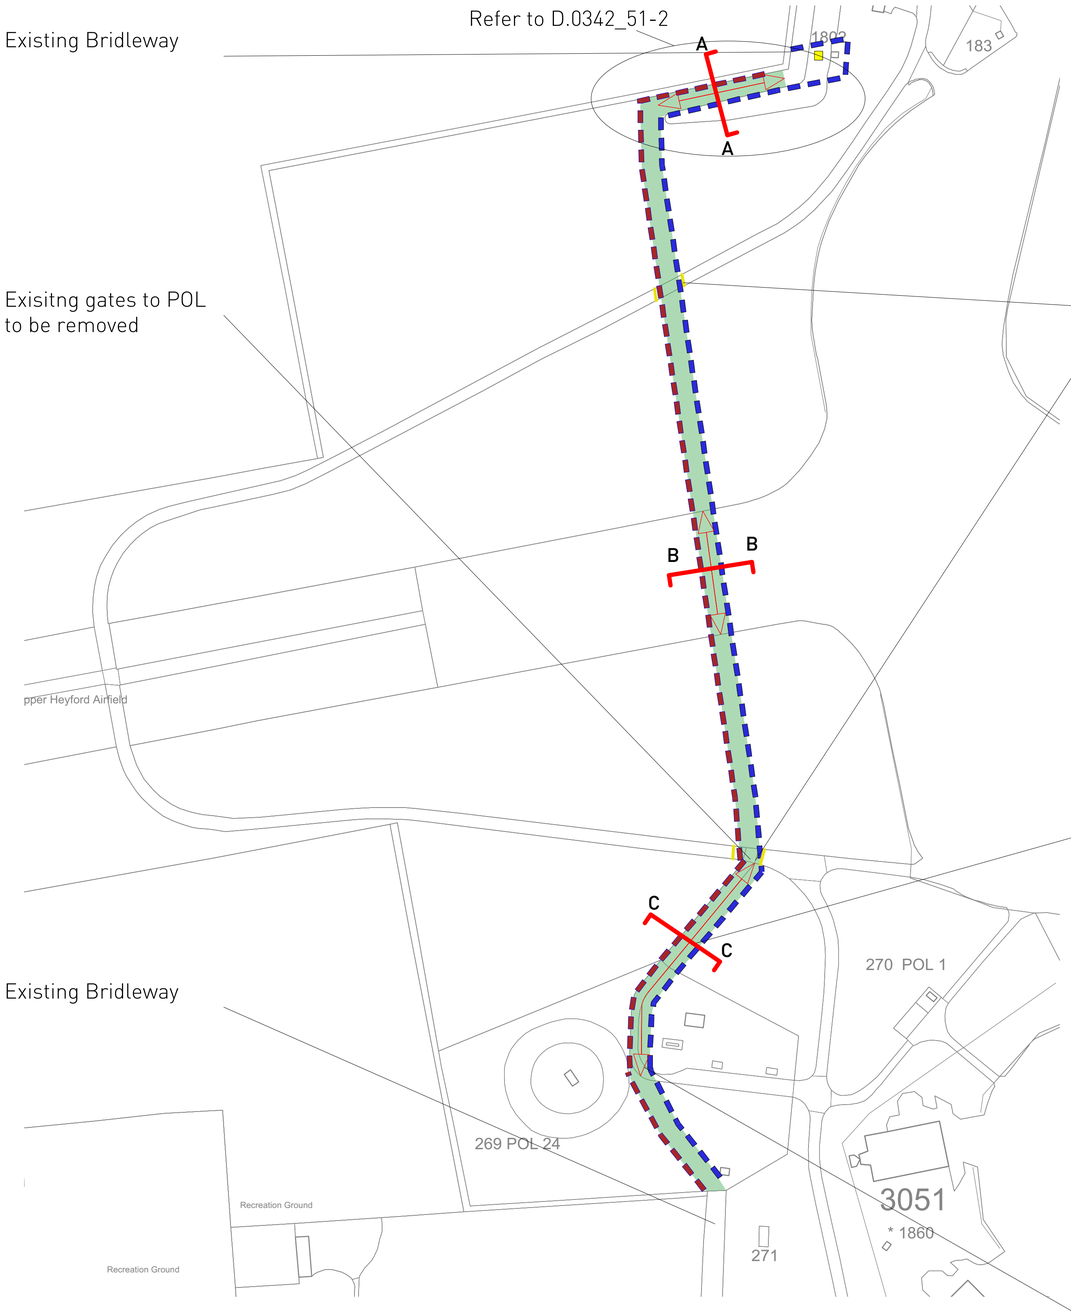

4M wide gates across perimeter of road

Existing road through POL to be filled with Coxwell Gravel to form anti-slip surface flush with adjoining grassland (refere to cross section C-C)

Existing fencing through POL to be removed & replaced

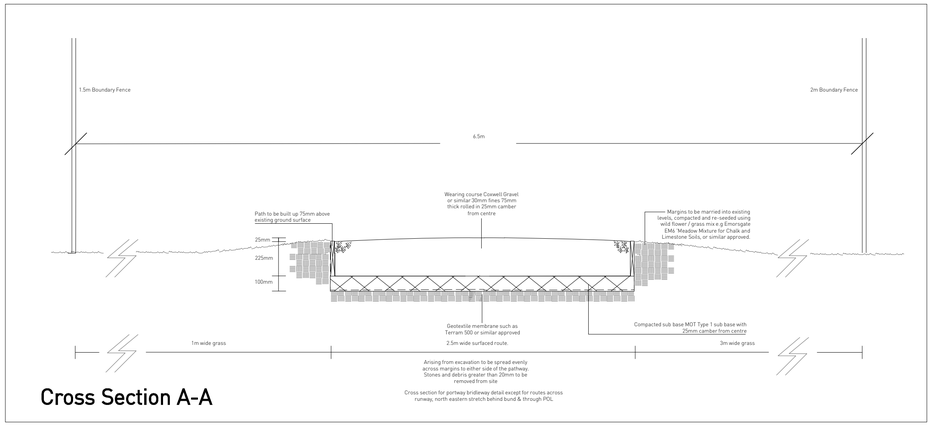

Cross Section A-A

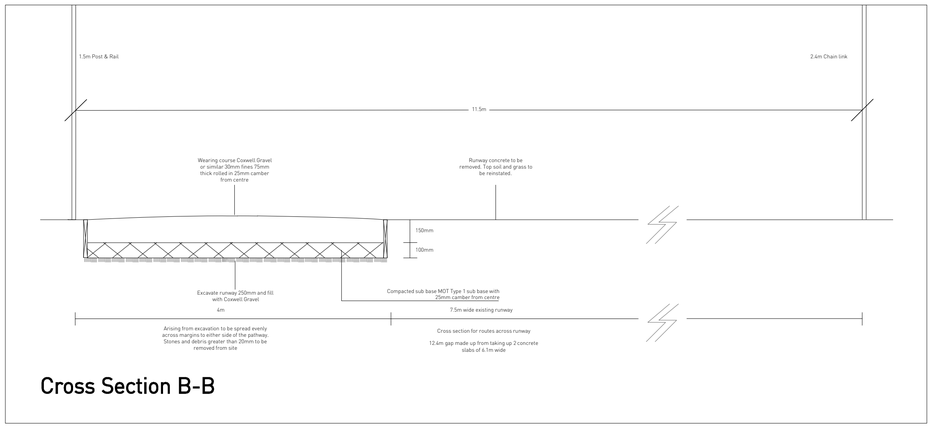

Cross Section B-B

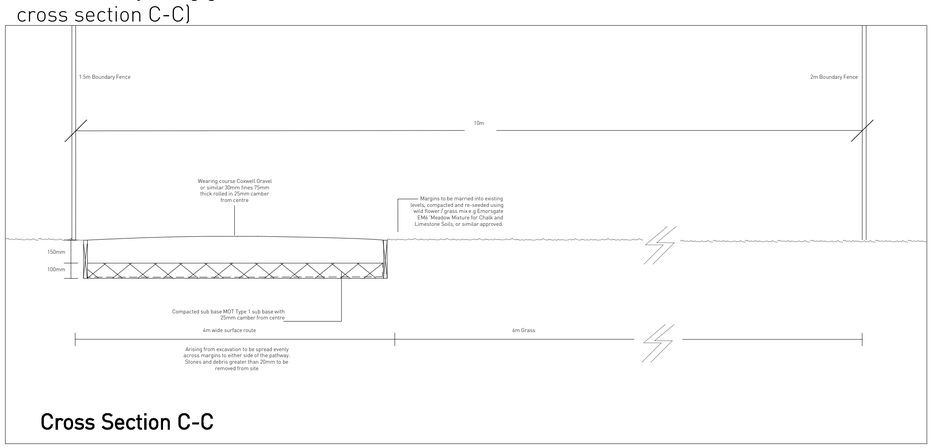

Cross Section C-C

KEY

- Portway Bridleway Link
- 2.4m High Chain Link on Concrete Posts
- 1.5m Wooden 4 Bar Post & Rail
- 4m wide gates across perimeter road

Copyright Pegasus Planning Group Ltd. Crown copyright. All rights reserved. Ordnance Survey Copyright Licence number 100042093. Promap. Licence number 100020449. EmapSite Licence number 0100031673. Standard OS licence rights conditions apply
Pegasus accepts no liability for any use of this document other than for its original purpose, or for the original client, or following Pegasus express agreement to such use. T 01285 641717 www.pegasuspg.co.uk

Heyford Park - **Proposed Bridleways Routes**

Pegasus Design

PLANNING | DESIGN | ENVIRONMENT | ECONOMICS | WWW.PEGASUSPG.CO.UK | TEAM/DRAWN BY KB | APPROVED BY P.M: N/A | DATE: 15/10/18 | SCALE: 1:1500 @ A1 | DRWG: **D.0342**_51 SHEET NO: _1 REV: _E | CLIENT: Dorchester Group |