DO NOT SCALE

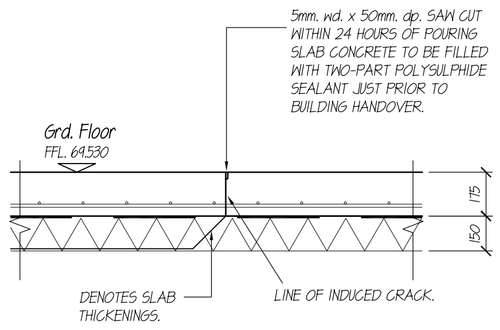

SAWN RESTRAINED SLAB JOINT

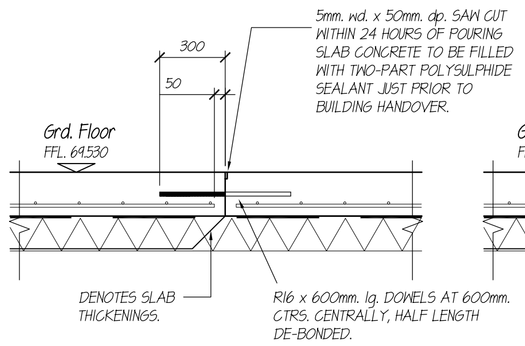

FREE MOVEMENT SLAB JOINT

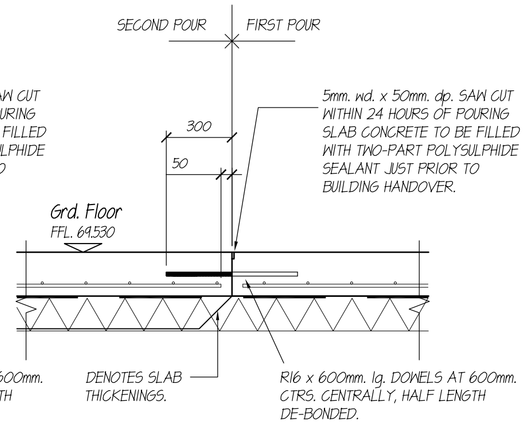

SLAB CONSTRUCTION JOINT

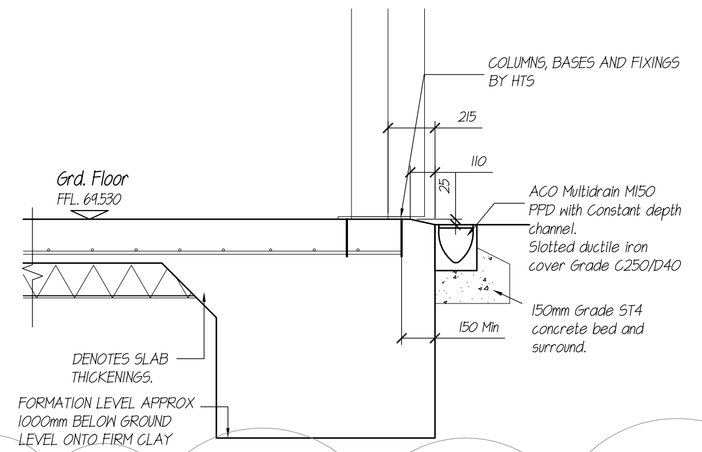

SECTION A-A COLUMN BASE THICKENING

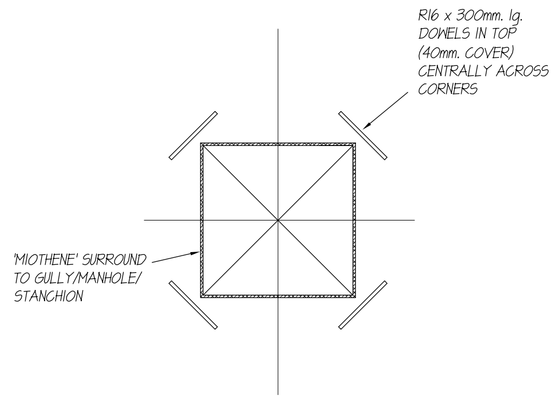

TYPICAL DETAIL AT GULLY/MANHOLE

(PLAN)

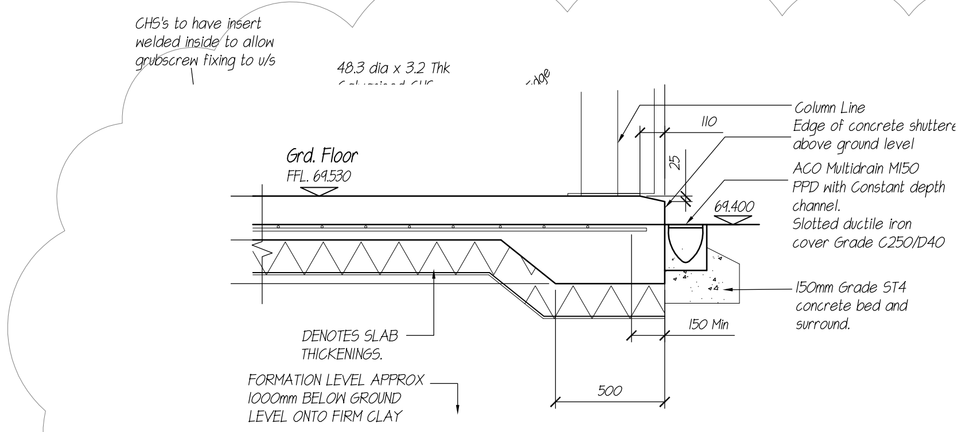

SECTION B-B SLAB EDGE

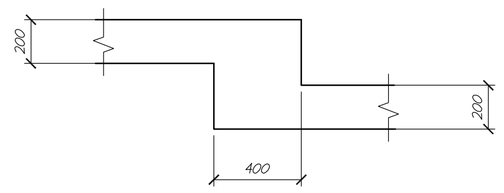

SECTION SHOWING STEP IN RETAINING WALL BASE

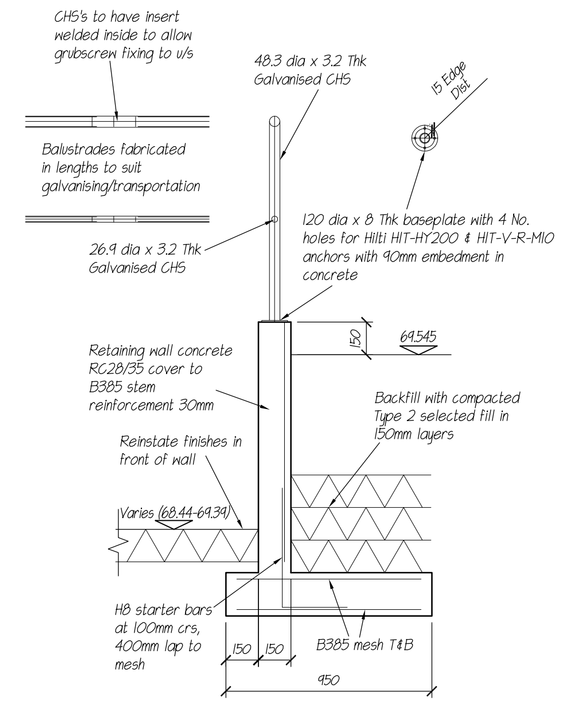

SECTION C-C RETAINING WALL

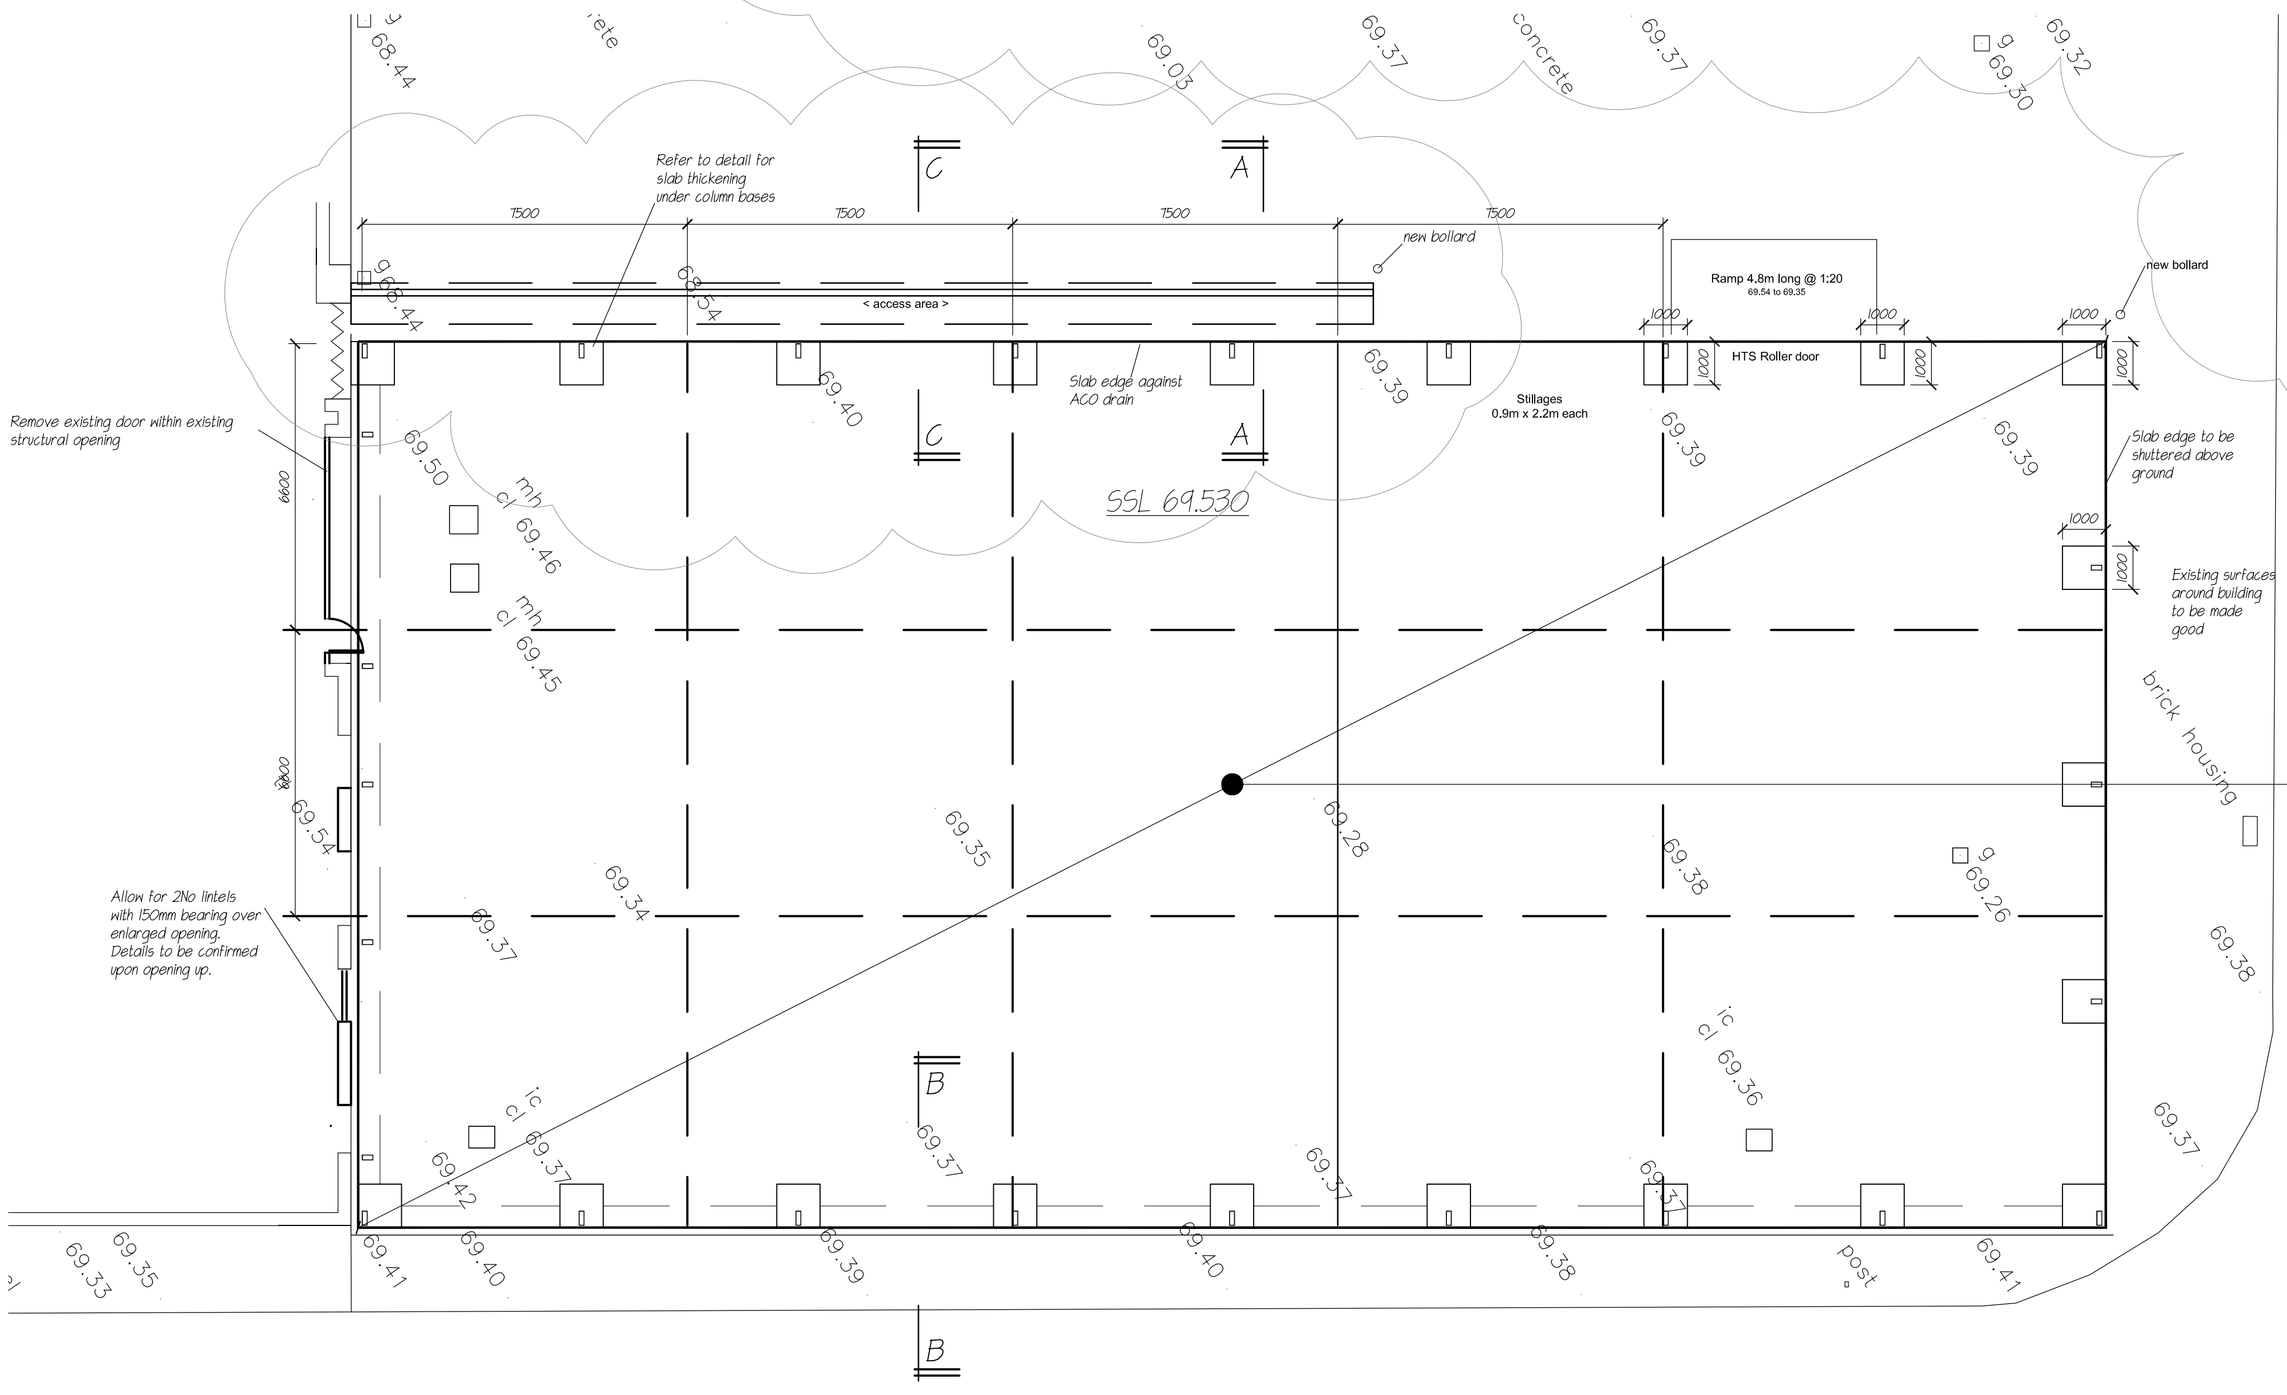

Legend

Free Movement Joint - ———

Sawn Restrained Joint - — — —

New floor slab 175mm thick RC28/35 Finished Smooth with 1 no. layer A252 mesh, 40mm cover at 400mm laps. On a 1200gauge visqueen membrane, on a sand dusted, well compacted 150mm Type 1 sub-base on blinding

PRELIMINARY
FOR COMMENTS
NOT TO BE USED FOR CONSTRUCTION

MK	REVISION	DATE
P3	RETAINING WALL DETAILS & SLAB EDGE DETAILS ADDED	15/1/13
P2	EXTERNAL EDGE OF SLAB REPOSITIONED ON PLAN. ADDITIONAL NOTES/DETAILS ADDED	9/1/13
P1	ISSUED WORK IN PROGESS	14/6/13

DRAWING TITLE

Slab Foundation Layout

CONTRACT

E.P Barrus
Launton Road
Bicester

SIMPSON ASSOCIATES
CONSULTING ENGINEERS LLP
8 Friday Street
Henley-on-Thames
Oxfordshire RG9 1AH
T. 01491-576221 F. 01491-410129
e-mail mail@simpsoneng.com
Offices at Henley-on-Thames and Gloucester

Drawn	Chkd.	
EJP		C20712/110
Scales 1:100@A1	Date JUNE'13	Rev.P3

A1