DO NOT SCALE

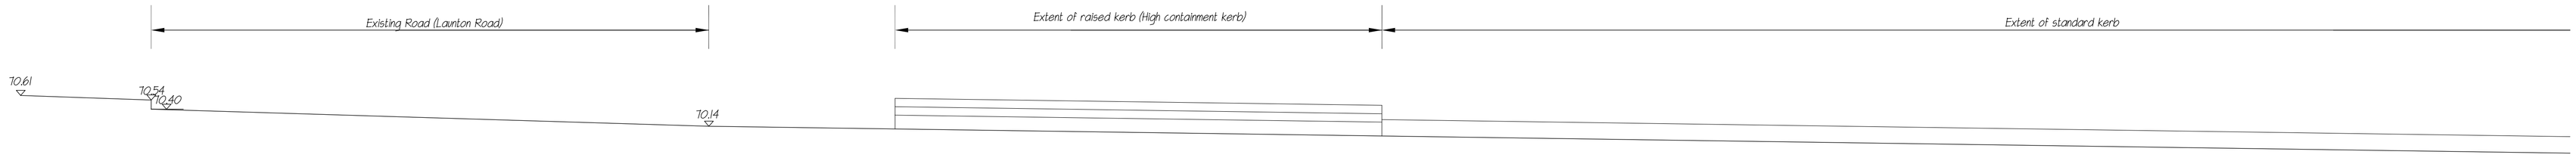

SECTION A-A
(1:50)

SECTION A-A (Cont)
(1:50)

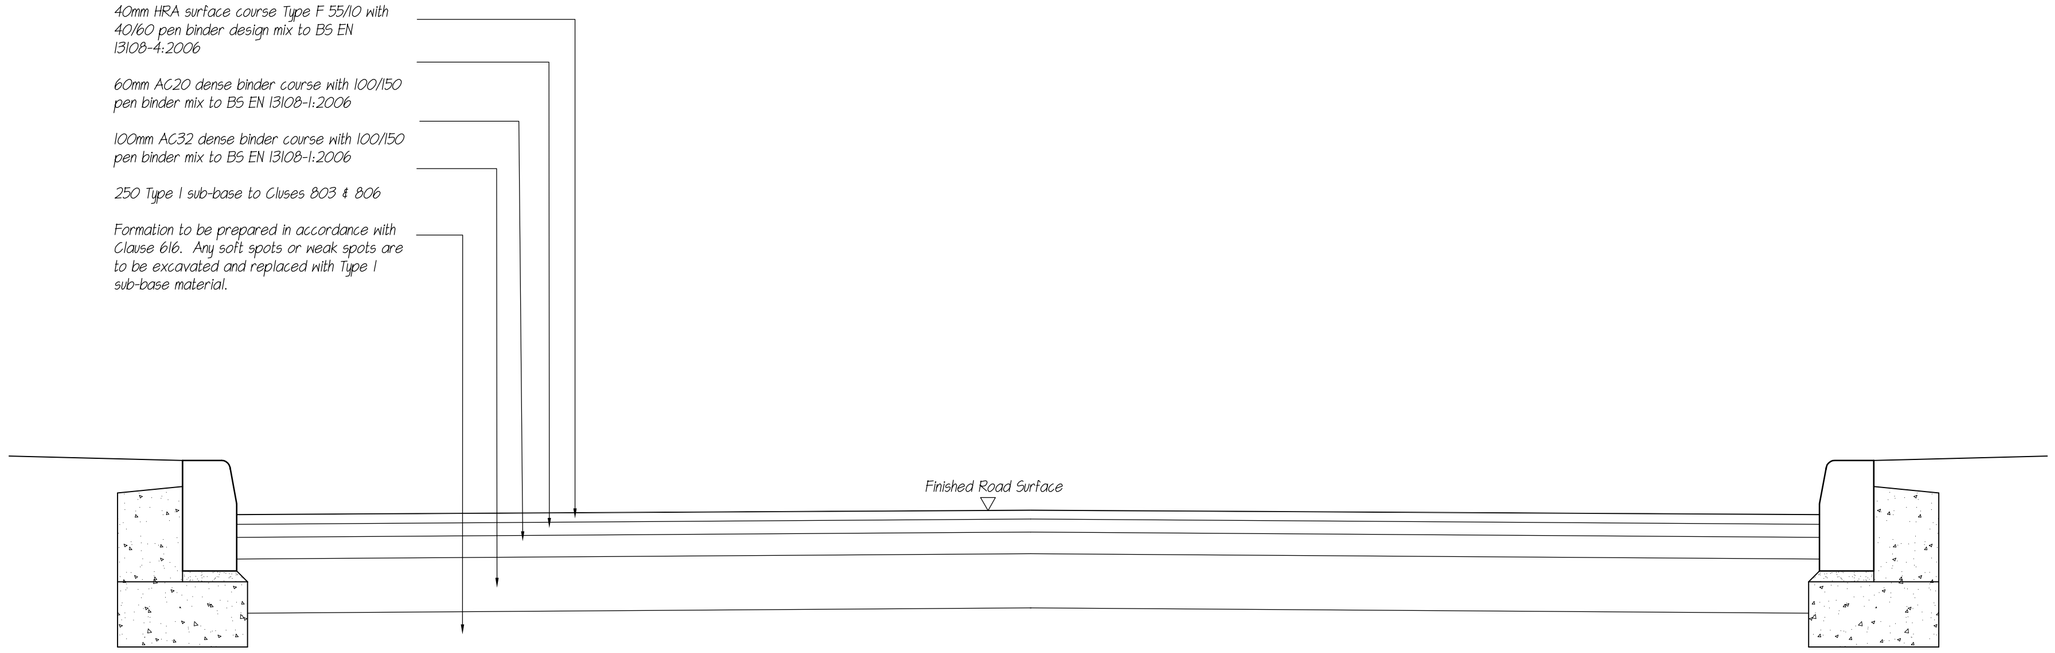

SECTION B-B
(1:20)

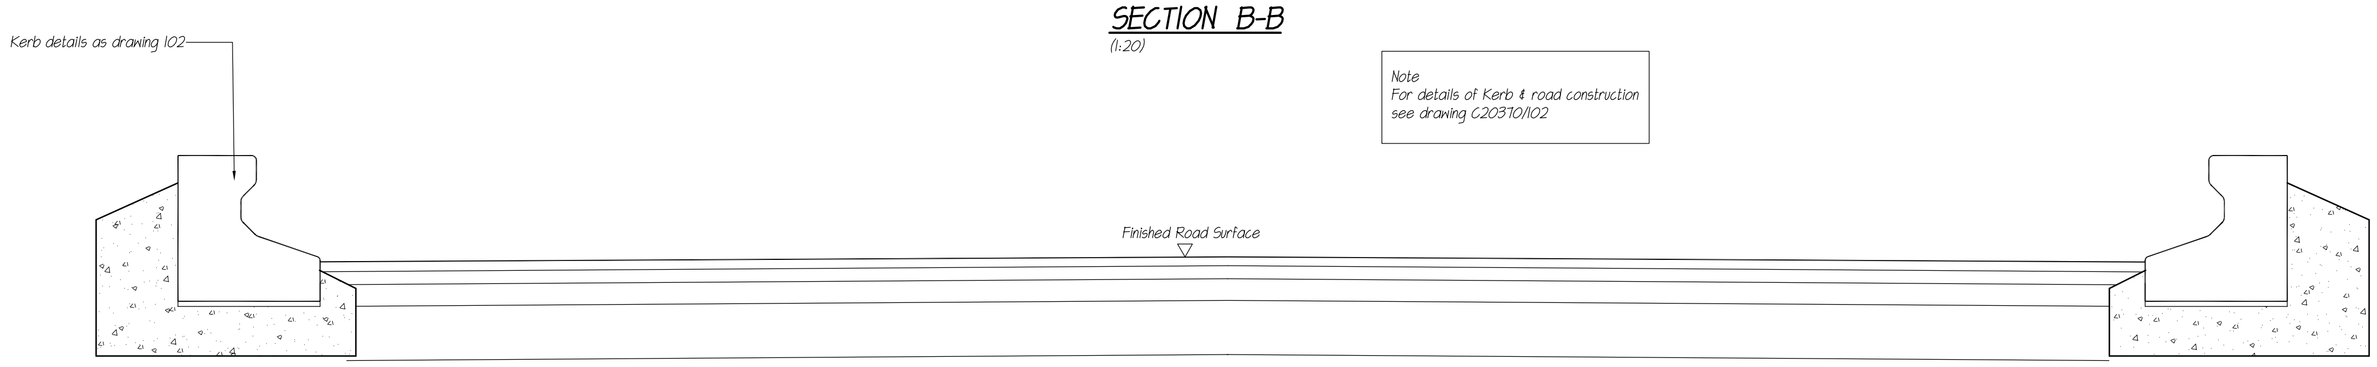

Note
For details of Kerb & road construction see drawing C20710/102

SECTION C-C
(1:20)

PRELIMINARY
FOR COMMENTS
NOT TO BE USED FOR CONSTRUCTION

P2	SPECIFICATION OF ROAD CONSTRUCTION AMENDED	15/11/13
P1	PRELIMINARY ISSUE	9/11/13
MK	REVISION	DATE

DRAWING TITLE

Sections through Entrance road

CONTRACT

E.P Barrus
Launton Road
Bicester

SIMPSON ASSOCIATES
CONSULTING ENGINEERS LLP
Unit B10
Elmbridge Court Business Park
Gloucester GL3 1JZ
T. 01452-309727 F. 01452-309141
e-mail admin@simpsonassoc.com
ace consultancy engineering business environment
Offices at Henley-on-Thames and Gloucester

Drawn EJP	Chkd.	C20712/103 Rev.P2
Scales 1:20@A1	Date JULY'13	

A1