DO NOT SCALE

LEGEND :

SOAKAWAY

GULLY

DRAINAGE TO SOAKAWAY

NOTES

1. Car Park Surface Construction to be as noted on drawing 102

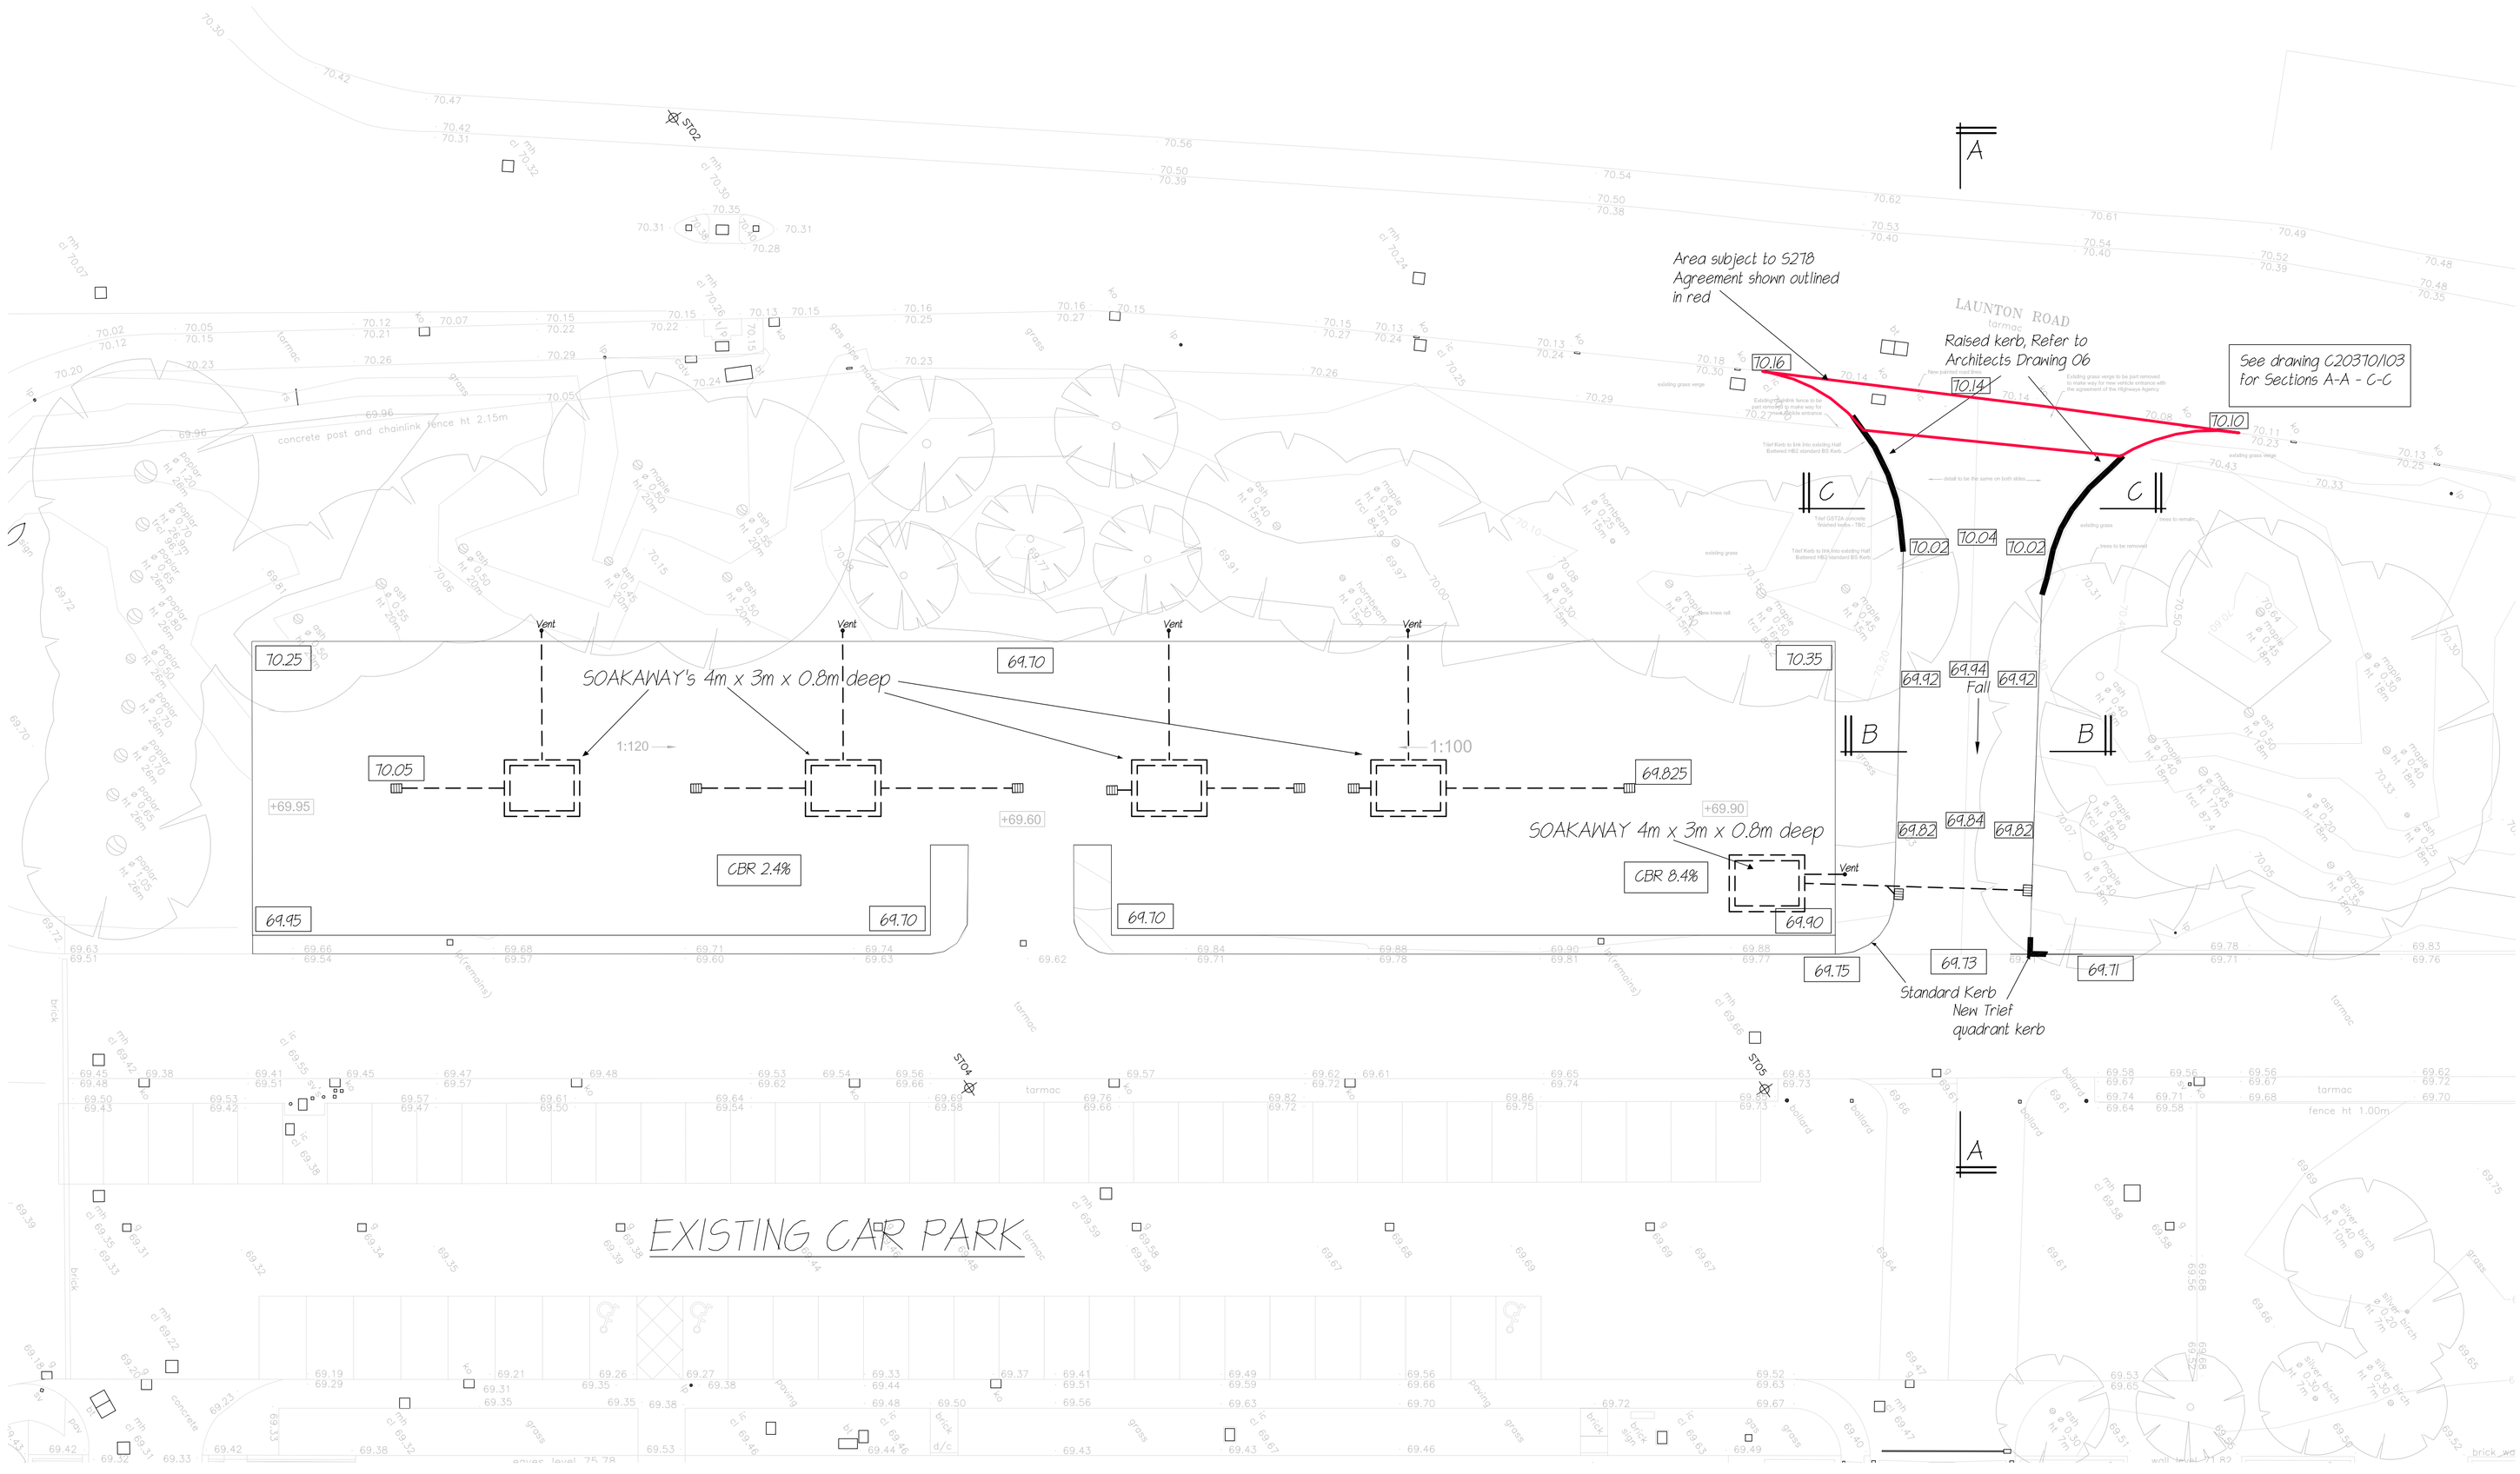

PRELIMINARY
FOR COMMENTS
NOT TO BE USED FOR CONSTRUCTION

MK	REVISION	DATE
P4	TRIEF KERB ADDED AT JUNCTION	16/1/13
P3	GULLIES ADDED TO NEW ROAD. CAR PARK LEVELS ADDED	15/1/13
P2	SECTION MK's ADDED TO PLAN	9/1/13
P1	ISSUED WORK IN PROGESS	11/6/13

DRAWING TITLE

Drainage for proposed Car Park

CONTRACT

E.P Barrus
Launton Road
Bicester

SIMPSON ASSOCIATES
CONSULTING ENGINEERS LLP
Unit B10
Elmbridge Court Business Park
Gloucester GL3 1JZ
T. 01452-309727 F. 01452-309141
e-mail admin@simpsonassoc.com
ace consultancy engineering business environment
Offices at Henley-on-Thames and Gloucester

Drawn	Chkd.
EJP	
Scales 1:200@A1	Date JUNE'13

C20712/101 Rev.P4

A1