Class 1: Palisade

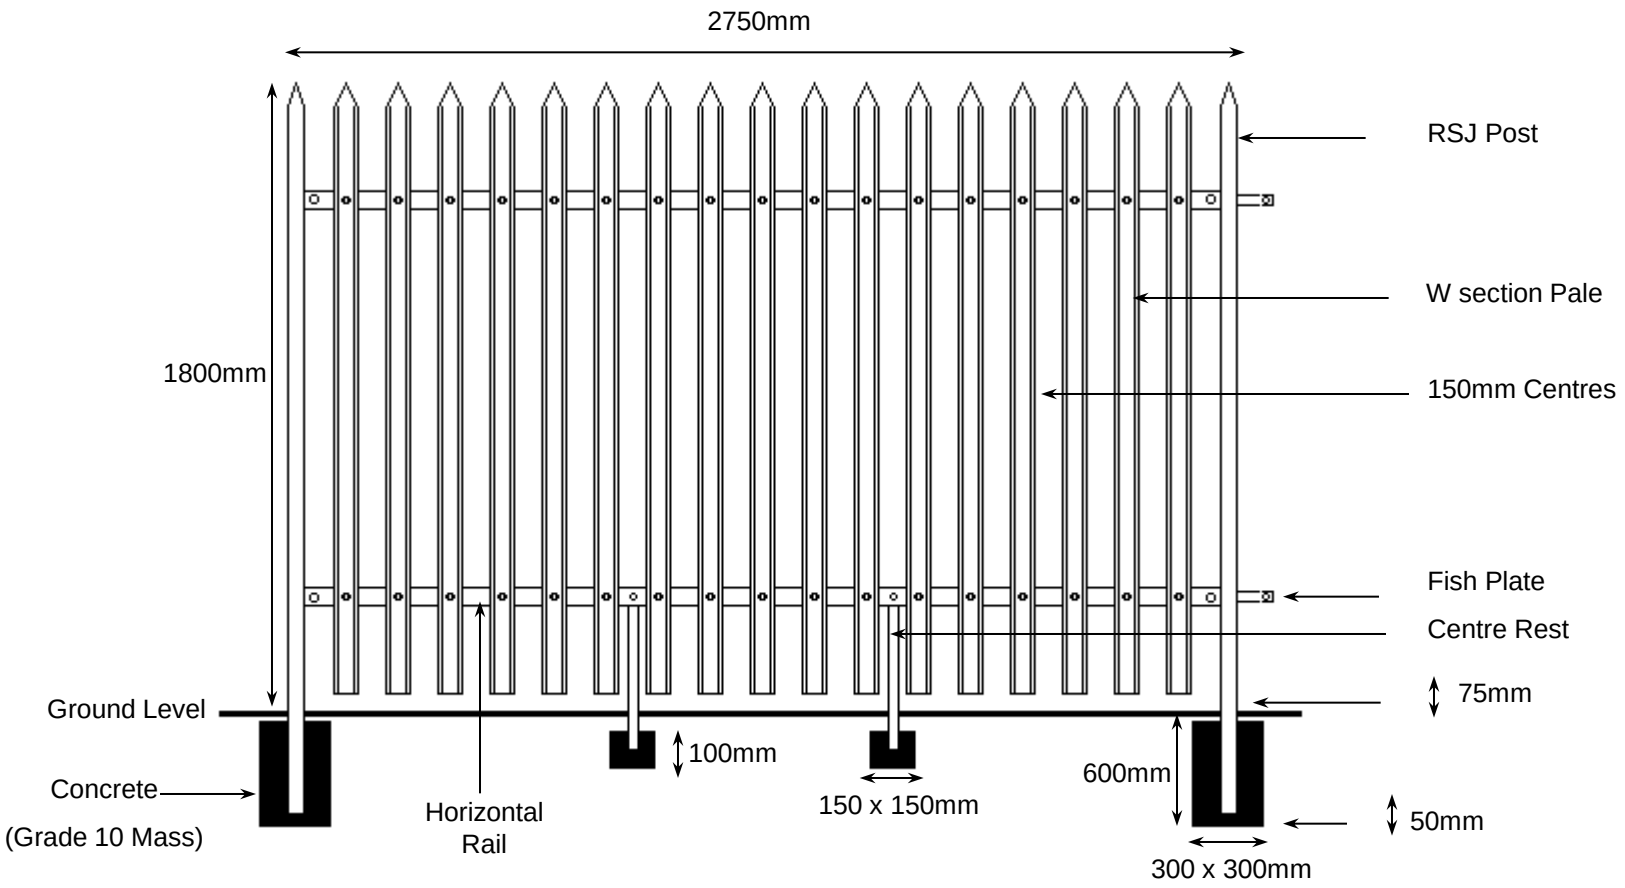

Network Rail

Fence Detail Sheet
NR/L2/TRK/5100/1/WP

Not to scale

11SEP09