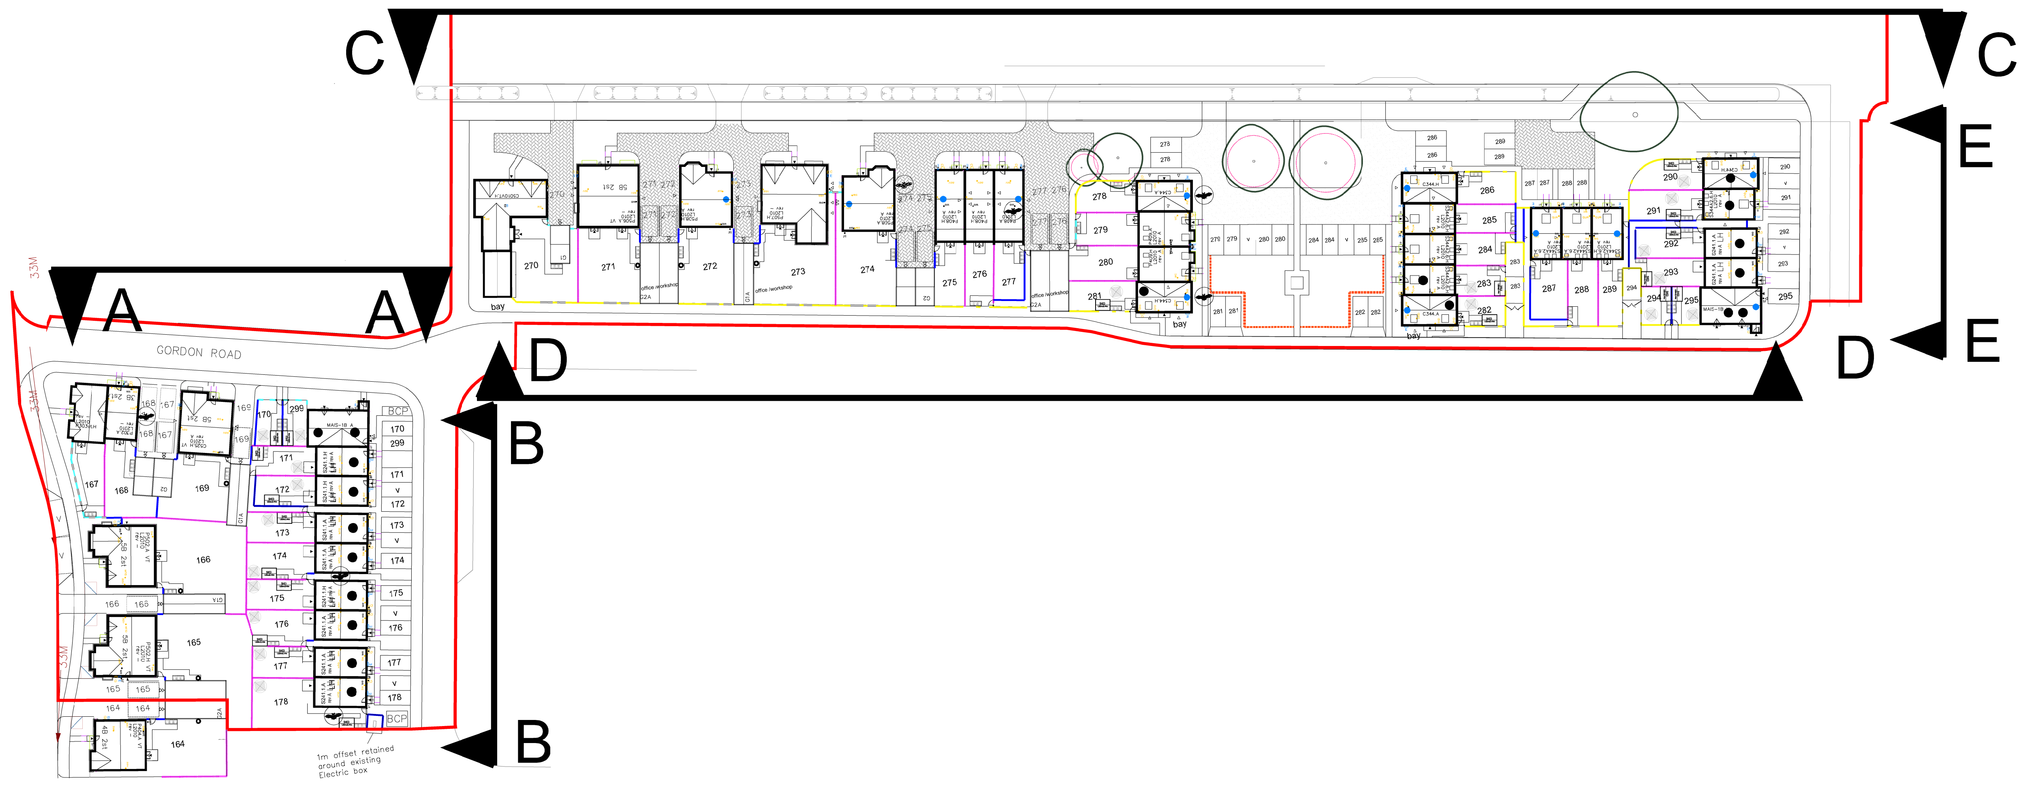

STREET SCENE A

STREET SCENE B

STREET SCENE E

STREET SCENE C

STREET SCENE D

Rev	Date	Details	By
A	08.09.16	Street Scene E added as to LPA request.	CW

Drainage Authority Approval Date __.__.__

Highway Authority Approval Date __.__.__

Do not scale from this drawing. Use written dimensions only. Where shown relationships between sub-levels and ground levels are to be checked on site. Any discrepancy or omission is to be reported to the Planning Supervisor before proceeding.
Note - This drawing is the copyright of Bovis Homes Ltd.

BOVIS HOMES

Bovis Homes Central Region
Bromwich Court
Highway Point
Gorsey Lane
Coleshill
B46 1JU

Tel: 01675 437 000
Fax: 01675 437 094
DX: 728340 Coleshill 2

SITE

PARCEL B6
UPPER HEYFORD

DRAWING TITLE

PLOTS 170 - 178 & 270 - 291
STREET SCENES 1 OF 2

DRAWN BY	DATE	DRAWING NO.	REV
CW	JULY 2015	UPP/02/223	A
SCALE: 1:200 @ A0	CHECKED/DATE DL		