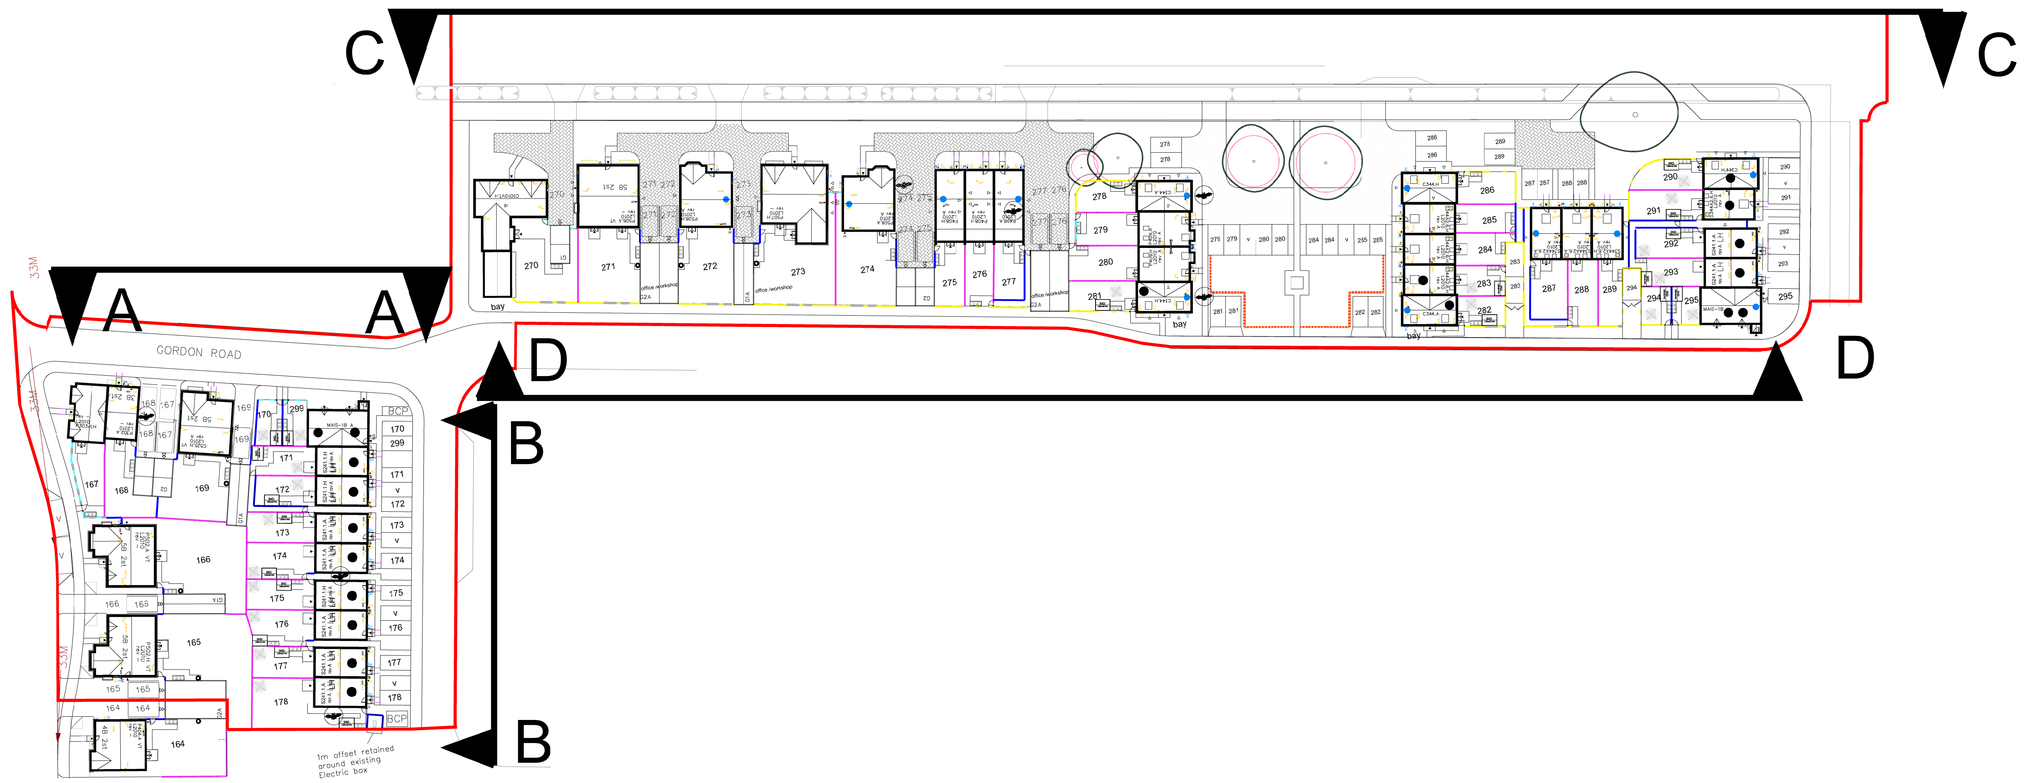

STREET SCENE A

STREET SCENE B

STREET SCENE C

STREET SCENE D

Rev	Date	Details	By

Drainage Authority Approval Date ___/___/___

Highway Authority Approval Date ___/___/___

Do not scale from this drawing. Use written dimensions only. When shown relationships between club tracks and ground levels are to be checked on site. Any discrepancy or suggested modification to be reported to Design and Engineering Director.
Note - This drawing is the copyright of Bovis Homes Ltd.

BOVIS HOMES

Bovis Homes Central Region
Bromwich Court
Highway Point
Gorsey Lane
Coleshill
B46 1JU

Tel: 01675 437 000
Fax: 01675 437 094
DX: 728340 Coleshill 2

SITE

PARCEL B6
UPPER HEYFORD

DRAWING TITLE

PLOTS 170 - 178 & 270 - 291
STREET SCENES 1 OF 2

DRAWN BY	DATE	DRAWING NO.	REV
CW	JULY 2015	UPP/02/223	-
SCALE: 1:200 @ A0	CHECKED/DATE DL		