A0

09/068 / P-301 / -

Client
Value Retail

C:\Revitcache\2016\09068 Bicester Village_Phase 4 central hi adj_1392.rvt

Index	Revision	Date	Int	Chk'd
-	Issued for Planning	27/04/2016	RT	SA

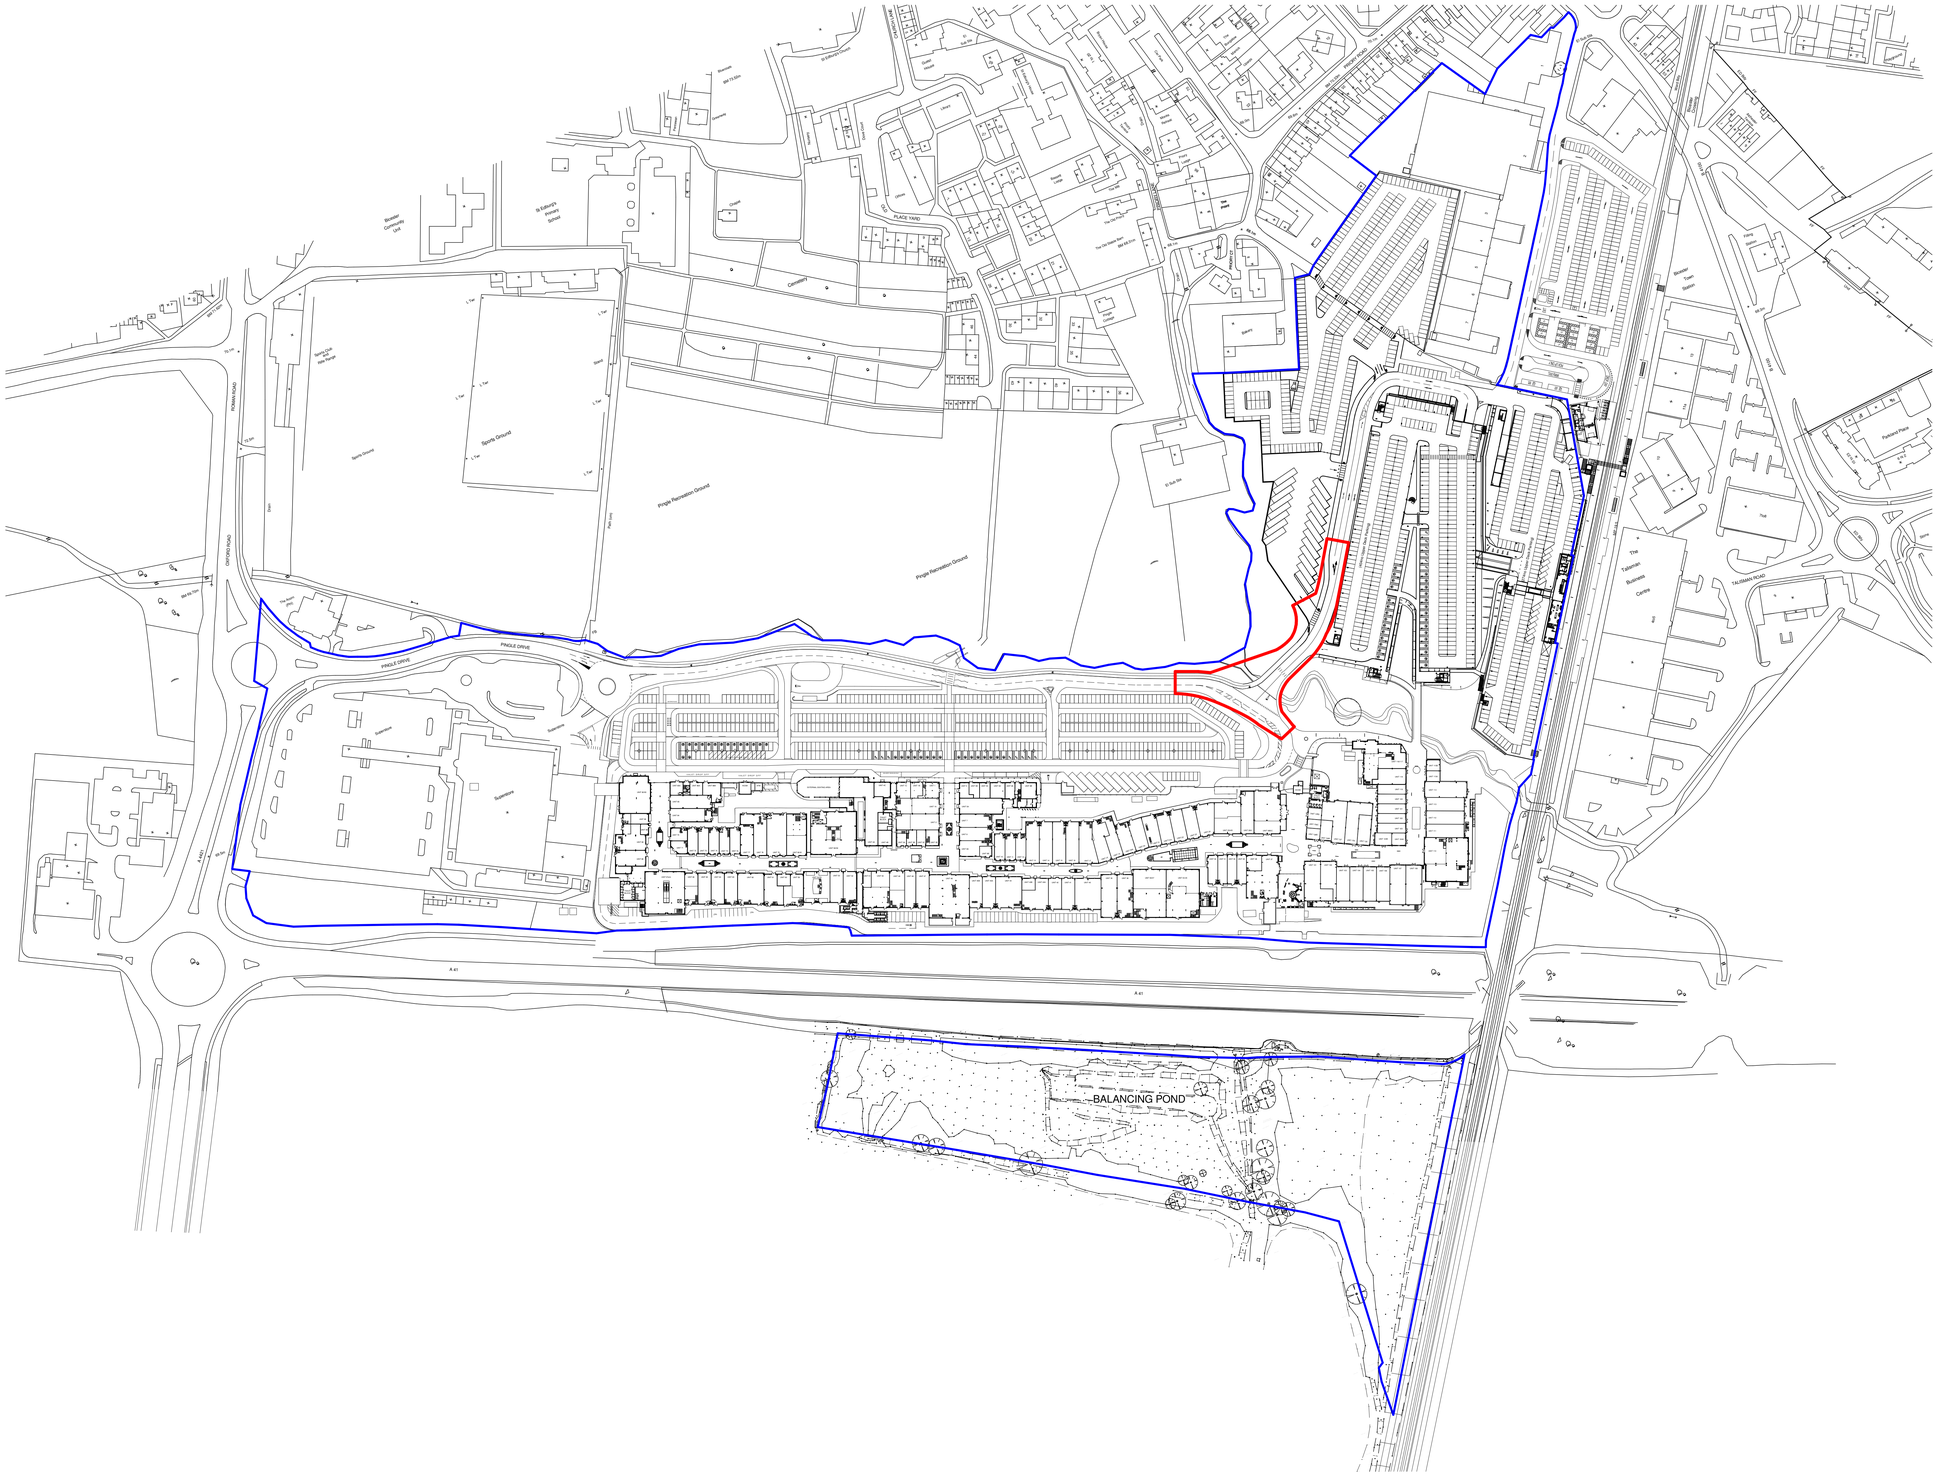

1
P-301

P-301 - Existing Location Plan
1 : 1250

LYONS+SLEEMAN+HOARE | **Architects**

Nero Brewery, Cricket Green, Hartley Wintney, Hants RG27 8QA
Tel: 01252 844144 Fax: 01252 844800 Web: www.lsharch.co.uk

Bicester Village Retail Outlet Centre - Phase 4

Job N	Drg N	Rev	Scale	Status	Job
09/068 /	P-301	-	1 : 1250	PLANNING	Bicester Village Retail Outlet Centre - Phase 4
Date		Director	Author	Check	Drawing
27/04/16		SA	RT	SA	Existing Location Plan

NOTE: All figures are approximate and have been measured and expressed in a manner as defined by the current edition of RICS Code of Measuring Practice. Any figures or areas shown are for guidance only and should not be relied upon for any purpose to be made on the basis of this information should include due allowance for the increases and decreases inherent in the design and building procedure.

Reproduced from Ordnance Survey mapping under Licence Numbers AR150316 & 100020449

This drawing may be scaled or cross-referenced to the scale bar for Planning Application purposes only. Do not scale from this drawing for any other purpose. Dimensions and levels are to be checked on site and any discrepancies, errors or omissions to be reported to the Architect before work commences. This drawing is to be read in conjunction with all other relevant materials.

©LYONS+SLEEMAN+HOARE Ltd

0 12.5 50m
1:1250

APPROXIMATE NORTH